



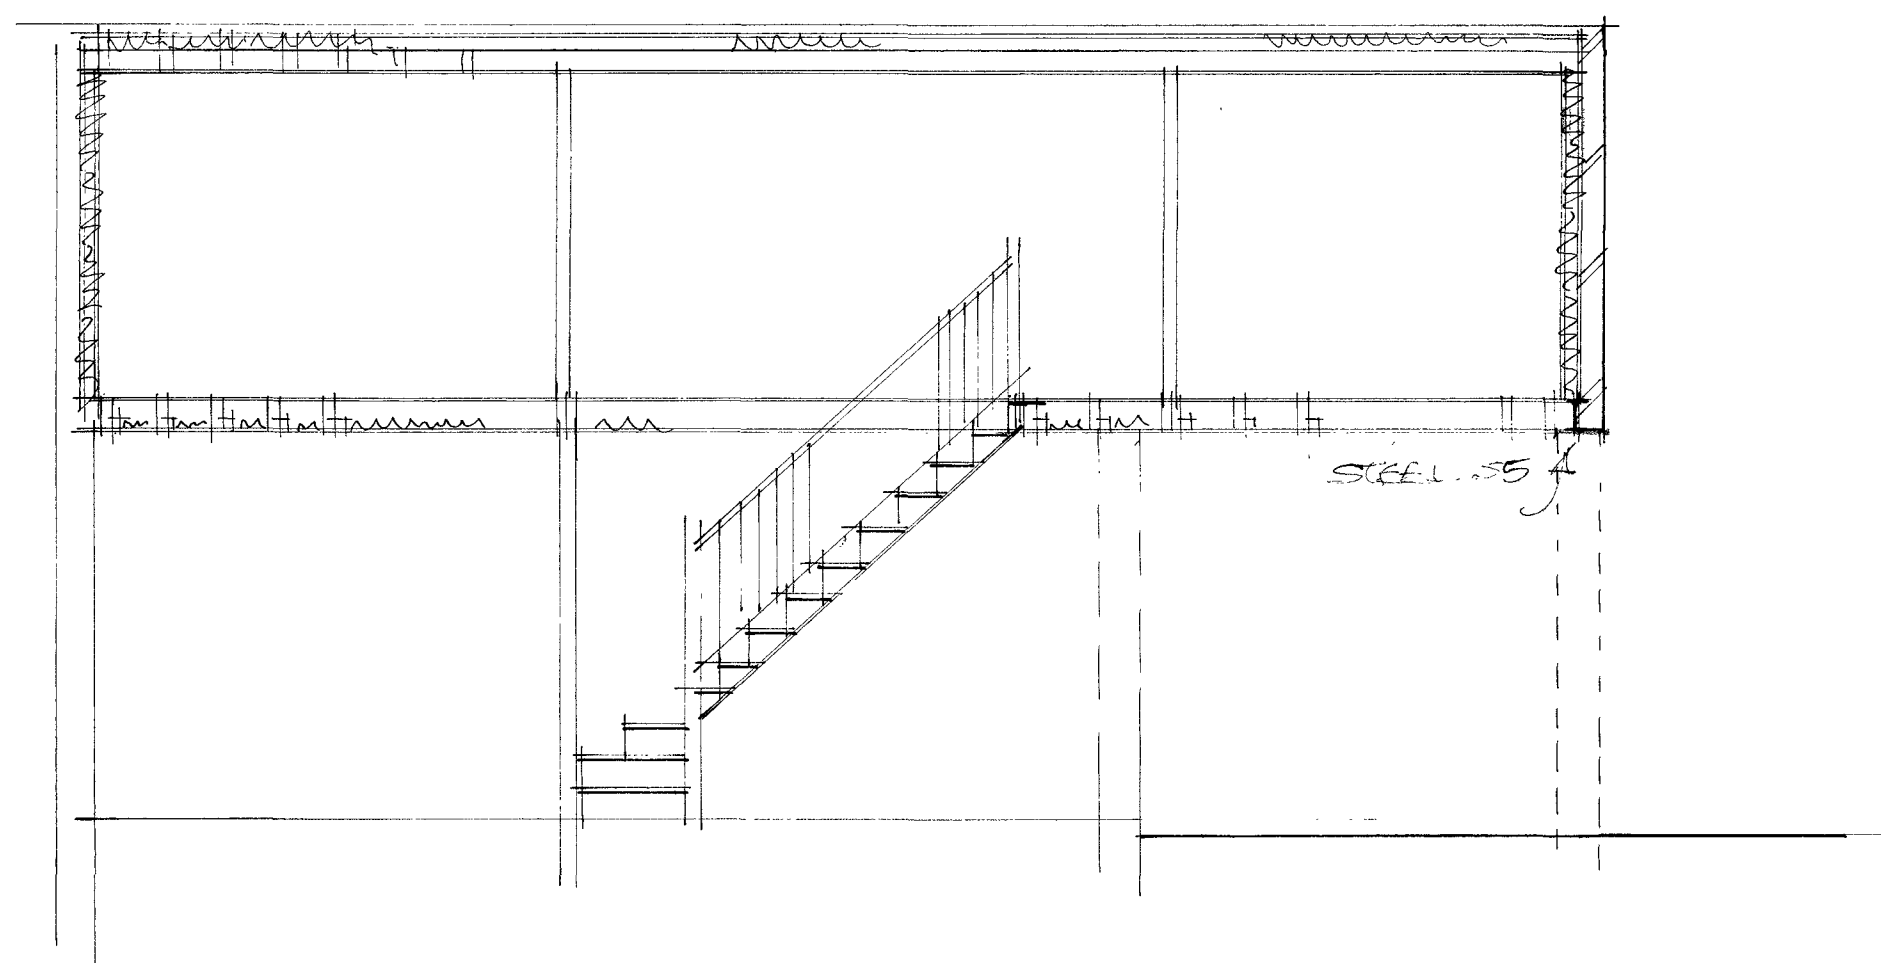

section a-a

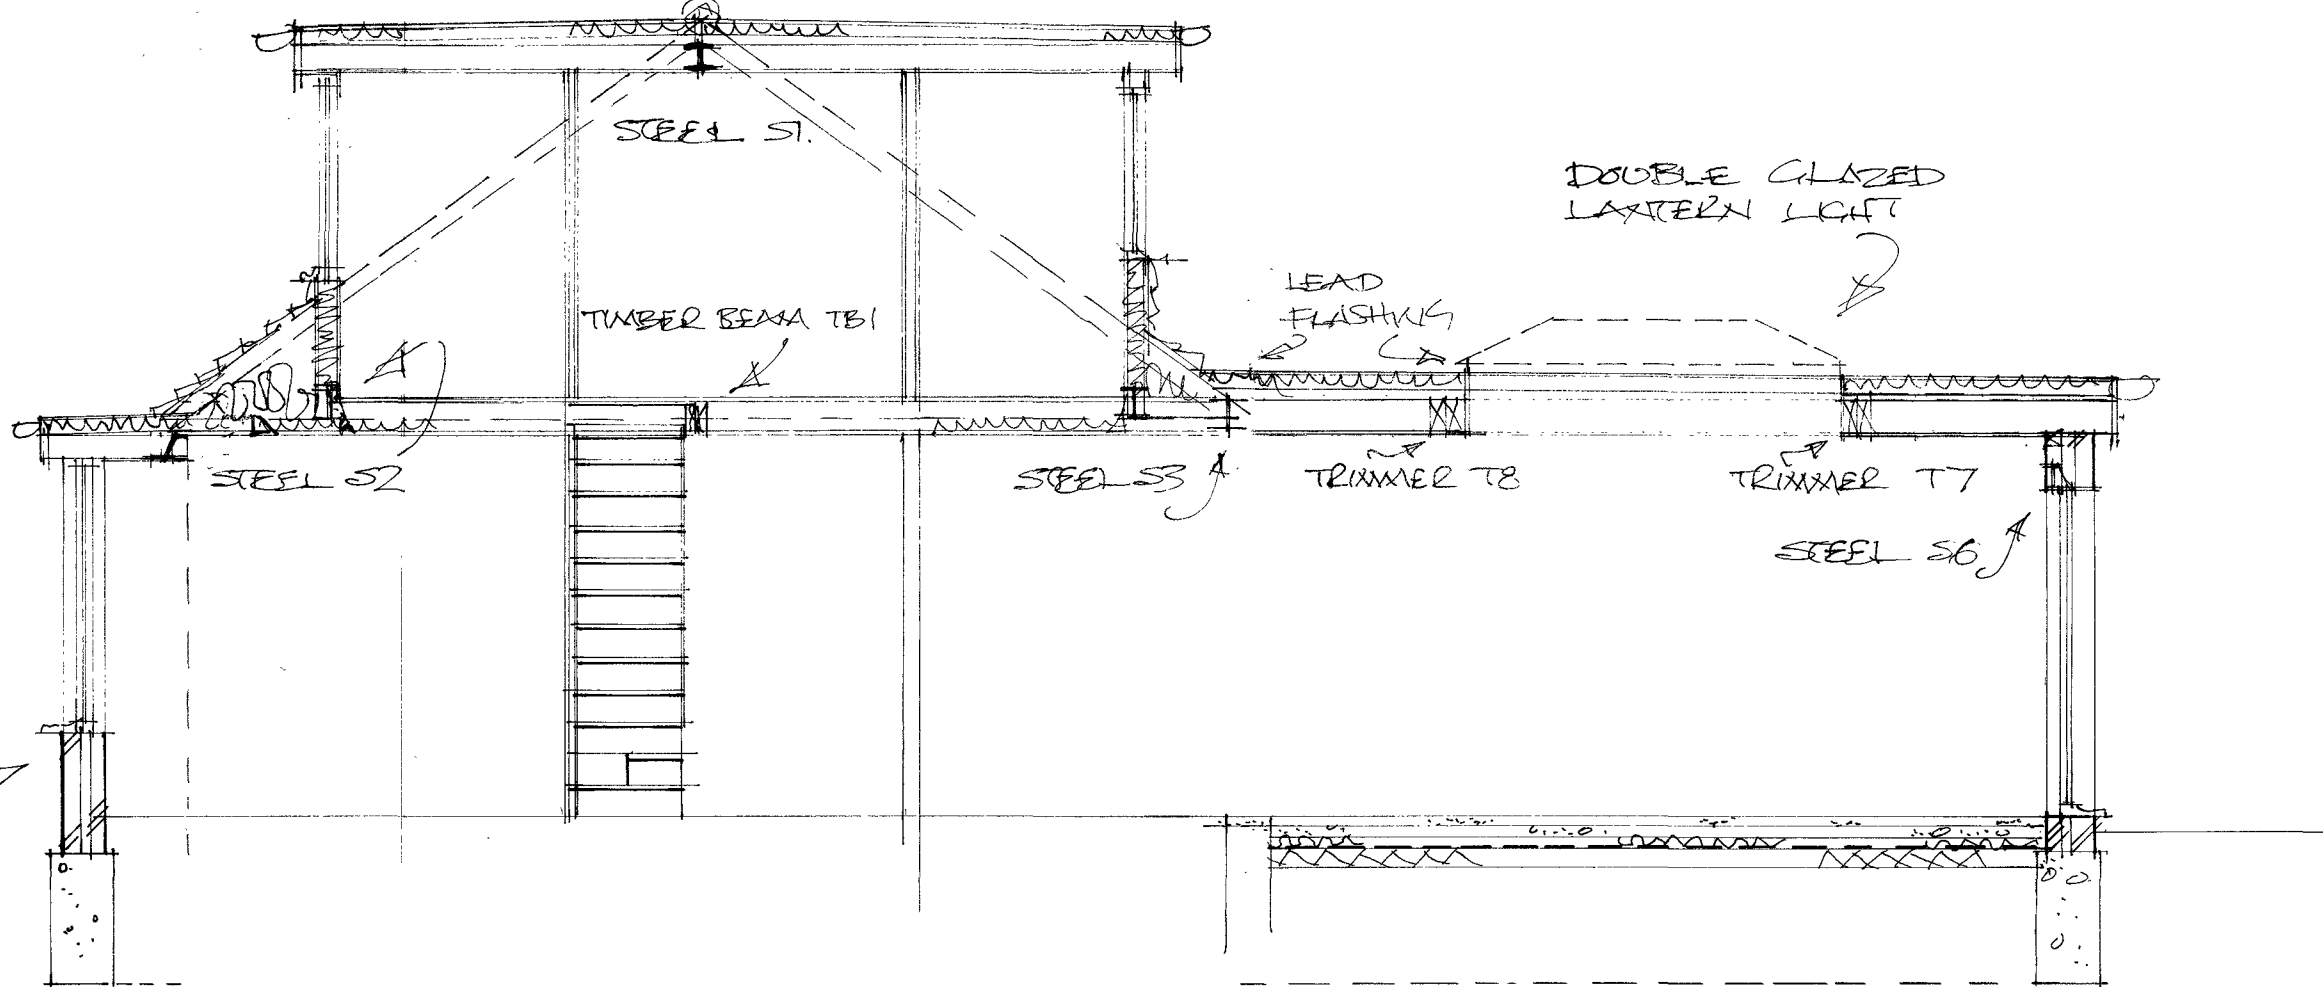

section b-b

Foundation concrete trench fill, 450mm wide to min depth of 1 metre or to suit local ground conditions. (in clay soils min depth 1.2 metres)

Opening window areas to be minimum 1/20th of enclosed floor areas. All new windows to be fitted with minimum 800sq.mm trickle vents per room. Maximum area of double glazed window not to exceed 20% of floor areas

New windows new double glazed windows to have minimum U value of 1.6w/m²k. Doors to have a min U value of 1.80w/m²k. Toughened glass in glazed doors and windows in critical locations. i.e. alongside doors. Seal around window-wall joint with mastic sealant. Double rafters as roof light trimmers if applicable.

Minimum full opening size of escape window 0.33sq.m. min clear dimension of edge 450mm with cill below 1.10m from floor and above 800mm.

Fit mechanical extract fans to any new wc and bathroom areas rated at min 15lit/sec

Floor 50mm screed on 100mm concrete slab on Celotex GA4070 insulation batts on 1,200C damp proof membrane continuous with new and existing damp proof course. on minimum 100mm well consolidated hardcore with 50mm sand blinding. fit 100mm diam pvc ducts under slab terminating in 225x75mm airbricks to vent existing timber subfloors when required.

External walls 112mm facing bricks to match existing as closely as possible. 100mm Rockwool batt filled cavity and 100mm Celcon (or similar approved) inner skin. Insulated catnic lintols over new openings. Close cavities at eaves with non-combustible material. Tooth into existing walls and maintain all cavities. Wall ties to be at 750mm ctrs horizontally and 450mm ctrs vertically and staggered. 'Catnic' or similar vertical cavity thermal closers at openings. External perimeter of door and window openings to be sealed with a suitable airtight sealant.

Stairs New staircase dimensions to be confirmed on site prior to manufacture. Maximum rise 220mm, minimum going on tread 220mm with minimum 18mm nosings. minimum going on winders 50mm. Minimum clear width 700mm. maximum pitch 42 degrees. minimum 2.0m clear vertical headroom off pitchline over new and existing stairs. Handrails minimum 900mm with vertical balusters at maximum 100mm centres. Allow to pack off party/outer wall to accommodate any required dry lining of wall above.

Stair practical limits Stair risers and goings to be within the practical limits of risers 155/220 to be used with goings 245/260. OR risers 165/200 to be used with goings 223/300mm

Fit mechanical extract fan from kitchen rated at min 60lit/sec. If cooker hood installed, to be rated at 45lit/sec. Utility room if applicable to be rated at 30lit/sec.

Steelwork see structural calcs for sizes. Minimum bearing 100mm on concrete padstones, prestressed concrete lintols or metal bearing plates. Encase in minimum two layers 12.5mm plasterboard for half hour fire resistance when fitted at floor levels. **Lengths of steels to be site measured to include bearings.**

Floor in roofspace 21mm floor grade tongued and grooved chipboard, 2.3 grade in bathrooms on 200x50mm joists at 400mm centres. Joists to be doubled where under and parallel to partitions over. Solid strut at third centres of joists spanning more than 2.40m. Remaining roof spaces to be floored as main area when joists extend out to outer walls. 'Simpson strongtie' or similar galvanised joist hanger connection to steelwork where applicable. Purpose made ms shoe/hanger where fitch beams join to steelwork or other fitch beams. Fit min 100mm mineral wool batts between joists for sound insulation.

Main roof concrete tiles on battens on breathable felt on 150x50mm rafters at 400mm centres. Strap down with 1.00m x 32mm galv. ms straps at max 1.20m ctrs. Around perimeter. If applicable all hips and ridge tiles to be mechanically fixed.

Existing ceilings if good condition plaster and lath ceilings, to remain. If 9mm plasterboard, to be over laid between joists with 60mm mineral wool batts on chicken mesh support in areas not covered in flooring note.

Dormer walls tile/ slate hanging on battens and breathable felt on 100mm x 50mm studwork with 12.5mm foil back plasterboard finish over Celotex GA4070 batts between studs flush with outer face of studs (30mm cavity) and Celotex TB4012 across the face of the studs. Tape and mastic joints. (Also fit 6mm masterboard web under cheek felt where within 1.00m of boundary. Triple rafters under cheeks. Sheath with 12.5mm marine ply under felt for additional lateral support.

Dormer warm flat roof Three layer built up felt to BS747 cp144 pt3 on Celotex TD4126 decking on firings and 150x50mm joists at 400mm centres. 12.5mm foil back plasterboard ceiling. Seal warm roof from existing vented roof space at join if applicable.

Drainage all drainage to BS EN752 plus approved doc H 100mm diam. PVC drain ware minimum fall 1:40 in 150mm concrete surround to new or existing inspection chamber on existing run. Bridge with concrete lintols over where passing beneath new walls and flexible packing surround. Exact position, invert and direction of all existing drains to be determined and agreed on site PRIOR to commencement of works.

New and existing drains where passing beneath building encased in 150mm minimum of concrete.

Plumbing all to BS EN 2056 plus approved doc H 38mm diam. wastes from sink, bath and shower. 32mm diam. Waste from wash hand basins, all with rodding access on changes of direction and with deep seal traps. Run to existing/new 100mm diam pvc syp terminating min 900mm above nearest window head and with rodding access at the base. Thermostatic control device fitted to bath supply.

Flat roof Proprietary rubber roof on Celotex TD4126 insulated roof decking on firings on 225x50mm joists at 400mm centres. 12.5mm foil back plaster board ceiling. Strap down new roof with 1000 x 32mm galvanised mild steel straps at 1200mm centres.

Build up gable wall in cavity work. Face brick outer skin to match existing. 50mm cavity to Celotex CW4040, 100mm Celcon Solar block inner skin. Line inner surface with Celotex GA4050 batts and 12.5mm foil back plasterboard. Tie to roof joists with 1000 x 32 x 5mm M.S. galvanised straps at 1200mm centres. New rafters to be 50 x 150mm at 400mm CTRS. Fit cavity tray at horizontal junction with existing cavity wall if not insulated.

Conversion of existing roofspace Sloping ceilings. Plant on, or fit alongside existing rafters to achieve 150mm depth. See section for detail. Fit Celotex GA4100 batts between rafters and Celotex TB4035 beneath rafters. 12.5mm foil back plasterboard finish. Maintain 50mm air gap to underside of roof covering.

Party walls to be lined with 12.5mm foil back plasterboard over Celotex GA4050 insulation batts on 25x50mm battens at 600mmctr. (25mm air gap) Tape joints before plasterboarding

Roof lantern Double glazed unit constructed on timber trimmers (as specified in calculations with minimum 150mm up stand and suitable flashing.

Steel work to be boxed in with 2no layers of 12.5mm plasterboard and setting coat to achieve half hour fire protection.

Inner partition 12.5mm plasterboard each side of minimum 75 x 50mm studwork. Fit 25mm sound insulation quilt between held in place with battens.

ALL FOUNDATION EXCAVATION WORKS WILL NOT ENCR OACH OVER OR UNDER EXISTING ADJACENT BUILDING.

All new electrical works to be designed, installed, inspected and tested in accordance with BS7671 (IEE 177Ed) the works are to be undertaken by an installer registered under a suitable self-certification scheme or by a suitably qualified person with a certificate of compliance produced to building control upon completion of the works.

Lighting Fit high efficacy light fittings minimum 75% of new fittings. Any recessed ceiling lights to be 30minute fire resisting.

Heating Gas fired combination boiler with balanced flue terminating min 300mm from windows. Boiler to have min. SEDBUK rating of 90%. Installer to be registered on the GAS SAFE REGISTER. Run 22mm diam condensate pipe to foul drain via 75mm trap.

All new radiators to be fitted with TRVs

Fabrication details to be provided if required by building control.

SEE STRUCTURAL CALCULATIONS FOR STEEL OR TIMBER DETAILS. THE CONTRACTOR IS TO SITE MEASURE ALL STRUCTURAL MEMBERS AND STAIRCASE, BEFORE ORDERING.

THE PROPERTY OWNERS ARE TO ENSURE THAT ANY/ALL REQUIREMENTS OF THE PARTY WALL ACT ARE COMPLIED WITH. ADVICE CAN BE OBTAINED FROM THE SURVEYOR.

EXISTING LINTOLS AND FOUNDATIONS TO LOADBEARING WALLS TO BE EXPOSED FOR LOCAL AUTHORITY INSPECTION AND APPROVAL AS REQUIRED NORMALLY AT THE START OF WORKS WHEN DRAINAGE RUNS ARE CHECKED.

This drawing and the information provided is the property of Thorns-Young Architectural and shall not be copied whole, in part, or used for any other purpose without written permission from the company.

Principal Contractor is to ensure all materials and workmanship complies with Regulation 7 of the Building Regulations whether or not specifically stated on these drawings. It is the Principal Contractor's duty to ensure all works on site are approved by an appointed Building Control body.

Principal Contractor is to ensure dimensions are taken on site before procurement of any materials works proceeding. Structural members are not to be ordered scaling from this drawing.

Principal Contractor to ensure full compliance with the amended CDM Regulations (2015) if the project requires

This drawing, unless noted, does not represent compliance with the Party Wall Act 1996 and if required, all agreements are to be in place before works commence.

It is the Principal Contractor's responsibility to ensure Planning/Building Control approvals are in place prior to works commencing. Should works commence prior to relevant approvals Thorns-Young Architectural accepts no responsibility.

Do not scale from this drawing except for the purpose of Local Authority Planning department.

A	03/19	Planning approval
Date		Revision

© copyright

THORNS YOUNG
ARCHITECTURAL

THORNS-YOUNG LTD
CHARTERED BUILDING CONSULTANTS
Website: www.thornsyoun.co.uk

Fareham 21 Middle Road Park Gate SO31 7GH Tel: (01329) 888 322	Portsmouth 232 London Road North End PO2 9JQ Tel: (02392) 672 883
---	--

Client
MR. D. MEADOWS

Job Title
*2A FOREST AVENUE
COMPLAINTS
WATERLOOVILLE*

Drawing Title
SECTIONIST NOTES

Scale *1:50*

Date *MARCH 2019* Drawn by *CAC*

Drg. No. 3032:19:2	Rev. <i>A</i>
------------------------------	------------------