


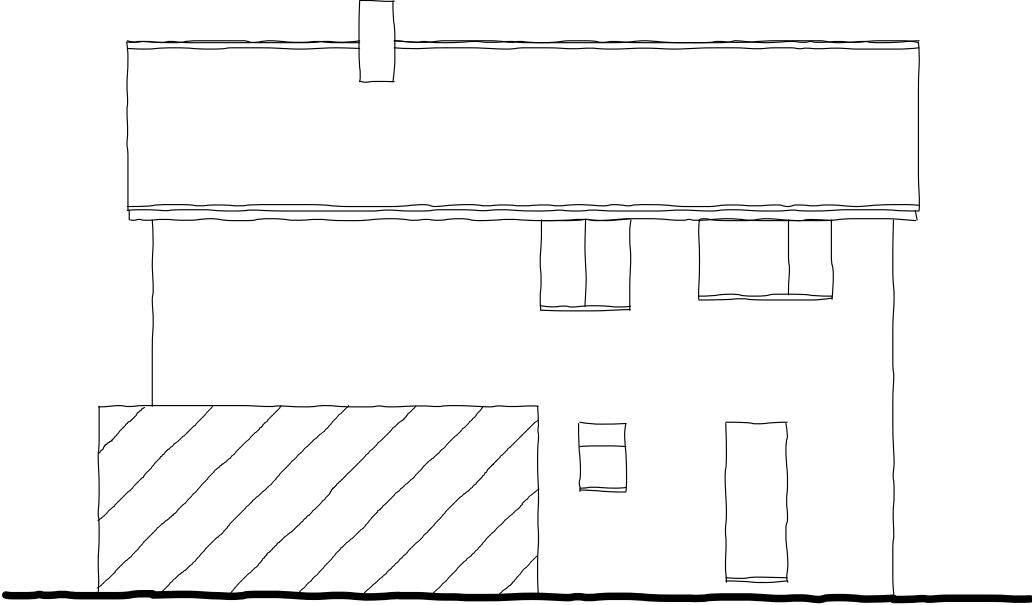



Existing Front Elevation 1:100




Existing Side Elevation 1:100




Existing Rear Elevation 1:100

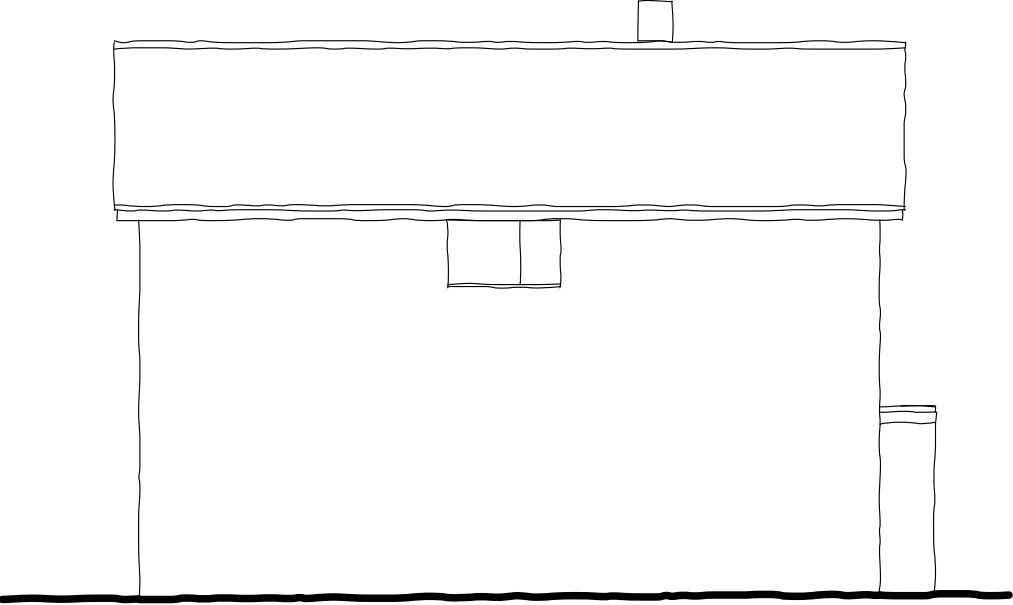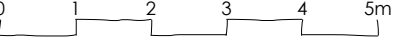

Existing Side Elevation 1:100

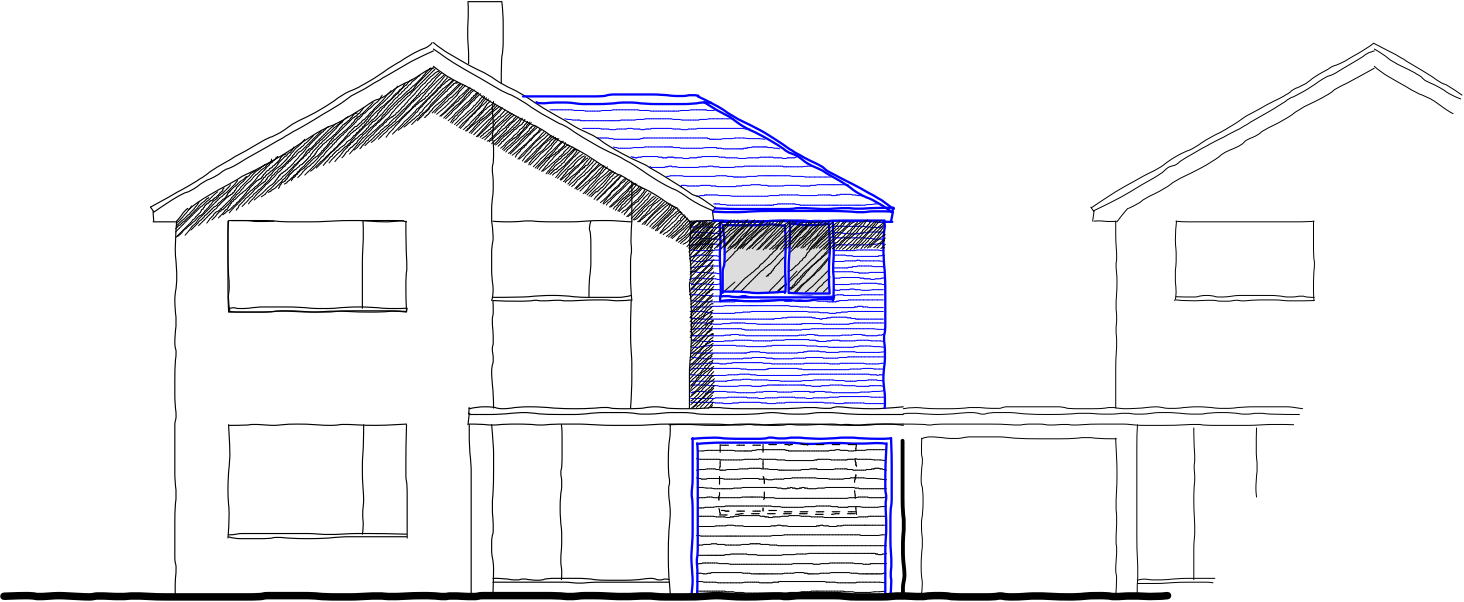


Proposed Front Elevation 1:100

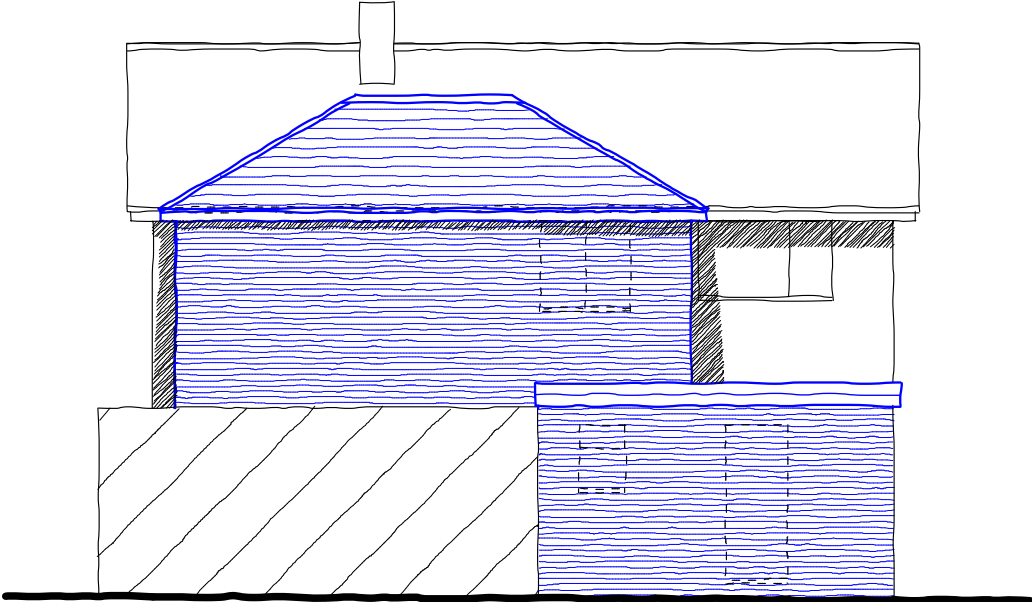

Proposed Side Elevation 1:100



Proposed Rear Elevation 1:100

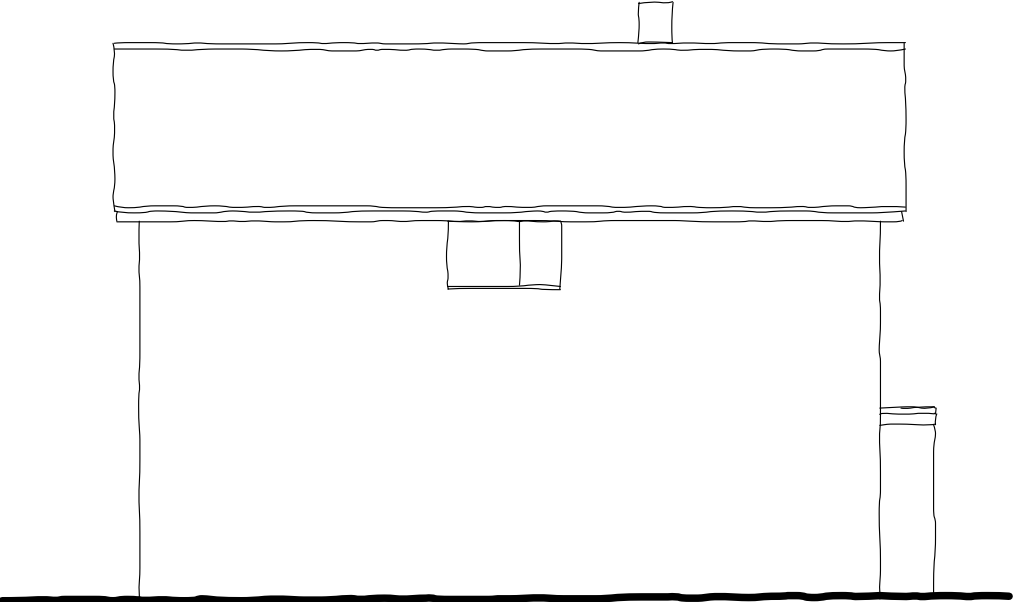

Proposed Side Elevation 1:100



Important Notes

it is the sole responsibility of the building owner to draw up all legal agreements with adjoining property owner to cover the over hanging of any fascias, gutters, foundations or any part of the building. mdt design can not be held responsible in any way whatsoever for any legal costs or other costs incurred through any neighborhood disputes.

it is the sole responsibility of the building owner to comply with the party wall act 1996 mdt design can not be held responsible in any way if non compliance is adopted.

use figured dimensions only.

all dimensions in millimetres only unless stated otherwise.

all clients and contractors to check all drawings and to verify all dimensions on site prior to works commencing. any discrepancies in dimensions or boundary locations are to be brought to the attention of mdt design immediately before any further works take place on site.

this drawing is the copyright of mdt design and may not be copied, altered or reproduced in any form or passed to a third party without the written consent of mdt design

Building Regulation Drawing Only

Drawing to be read in conjunction with Structural Engineer's details under separate cover. All Structural elements indicative in appearance only. Refer to Structural Engineer's report for detail & design of structural elements and connections. Contractor to determine installation heights of beams & padstones on site as required.

All setting out dimensions to be checked on site by contractor prior to starting work.


Work carried out before building regulation approval at client's own risk.

Specifications subject to change until building regulation (full plans) approval has been issued.



Client to contact Southern Water to accurately locate mains sewer positions, depths and diameters, prior to any work commencing on site.

revisions



- A - Existing Parking indicated
- B - Revisions following L.A. feedback at client instruction.

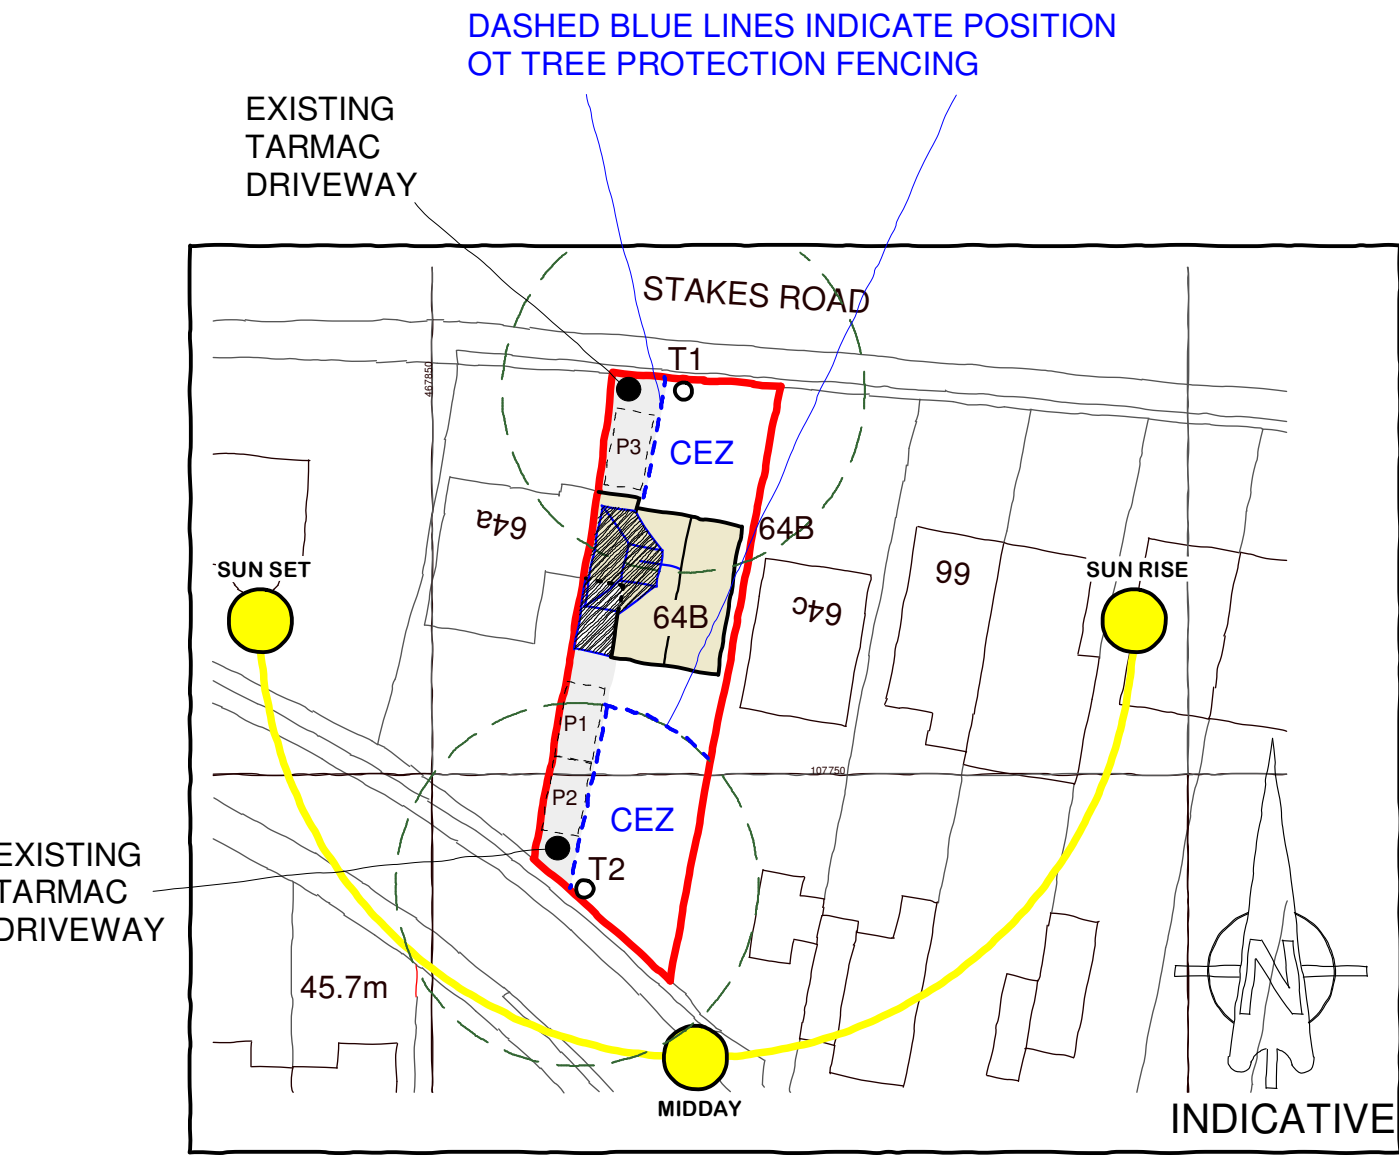


Site Plan 1:500

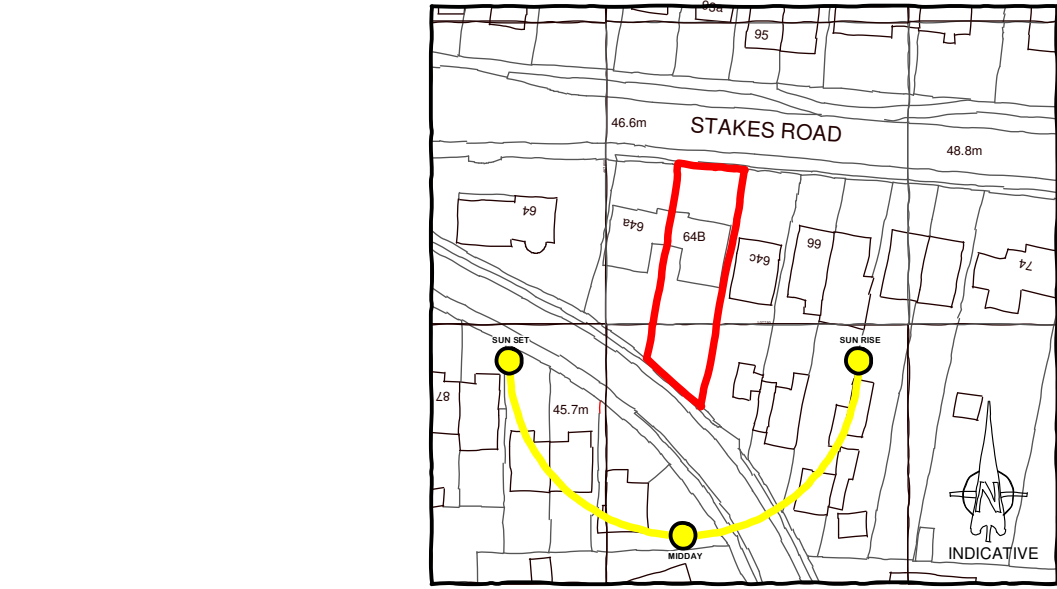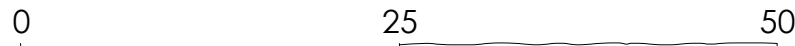



Location Plan 1:1250

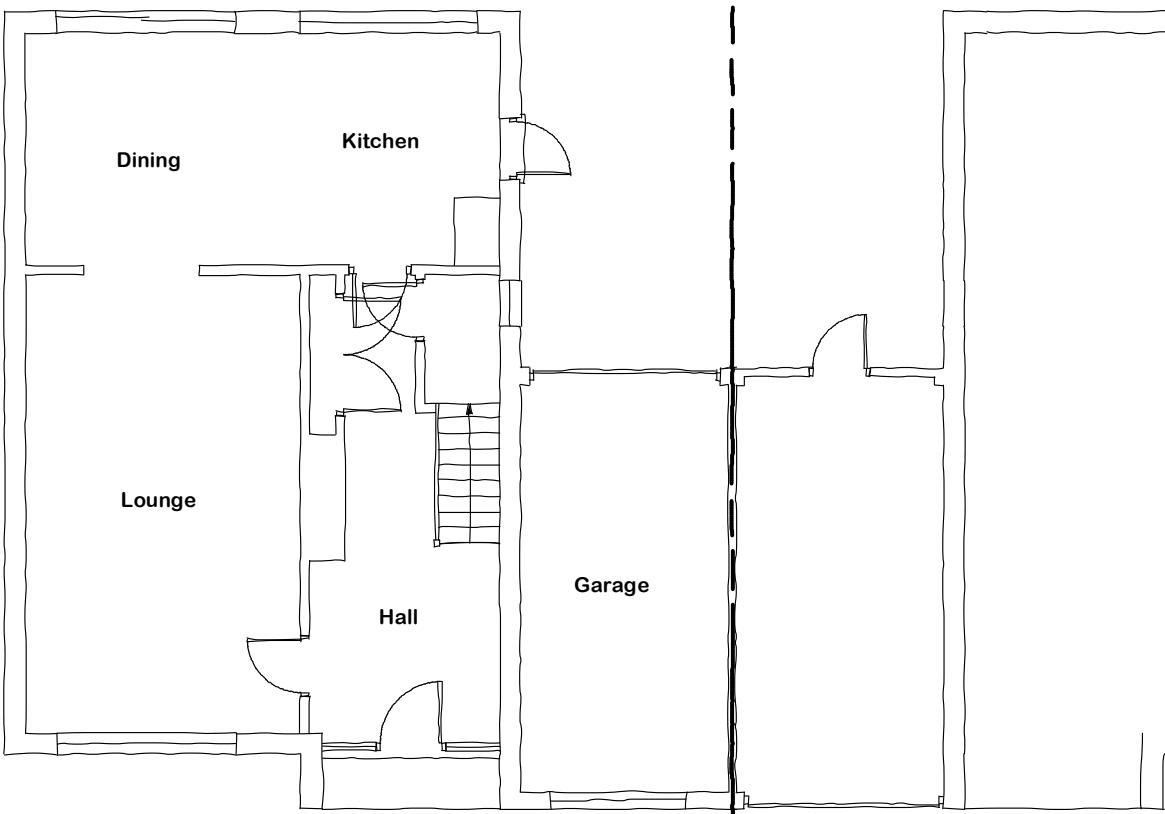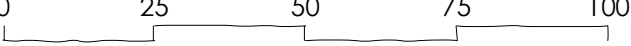


Existing Ground Floor Plan 1:100

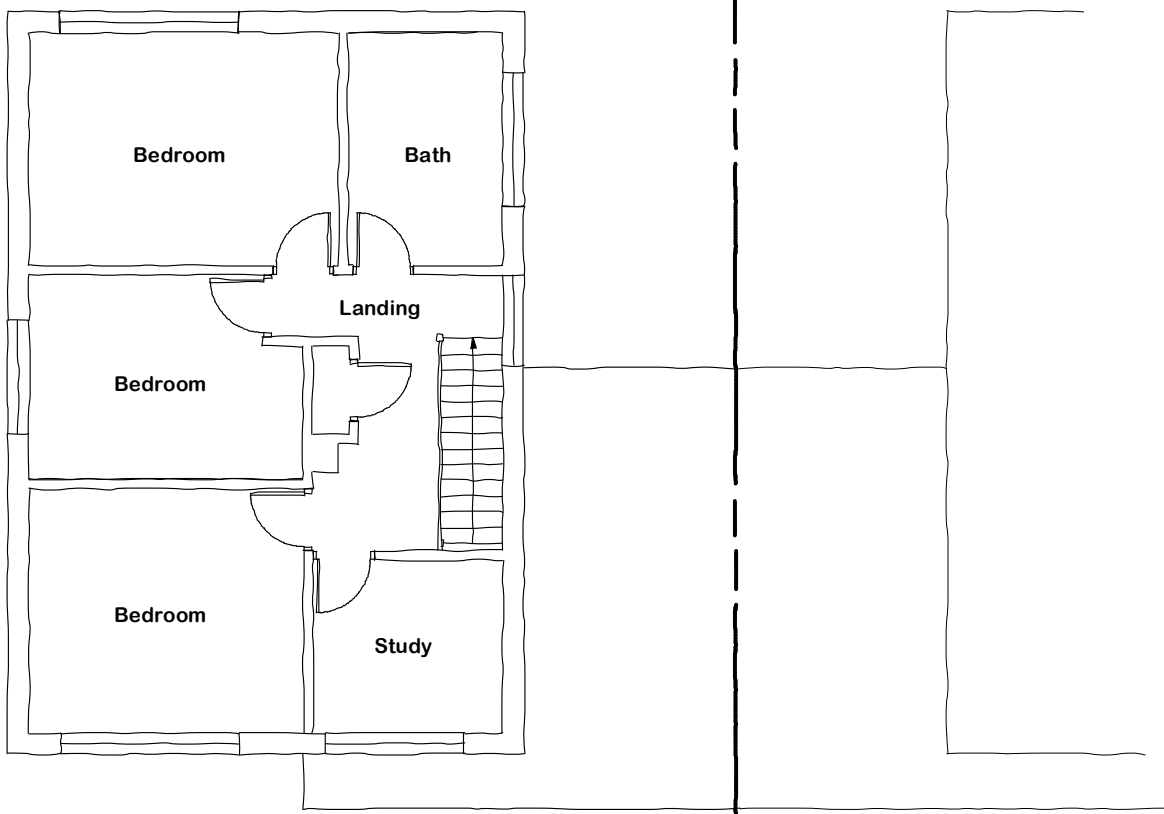

Existing First Floor Plan 1:100

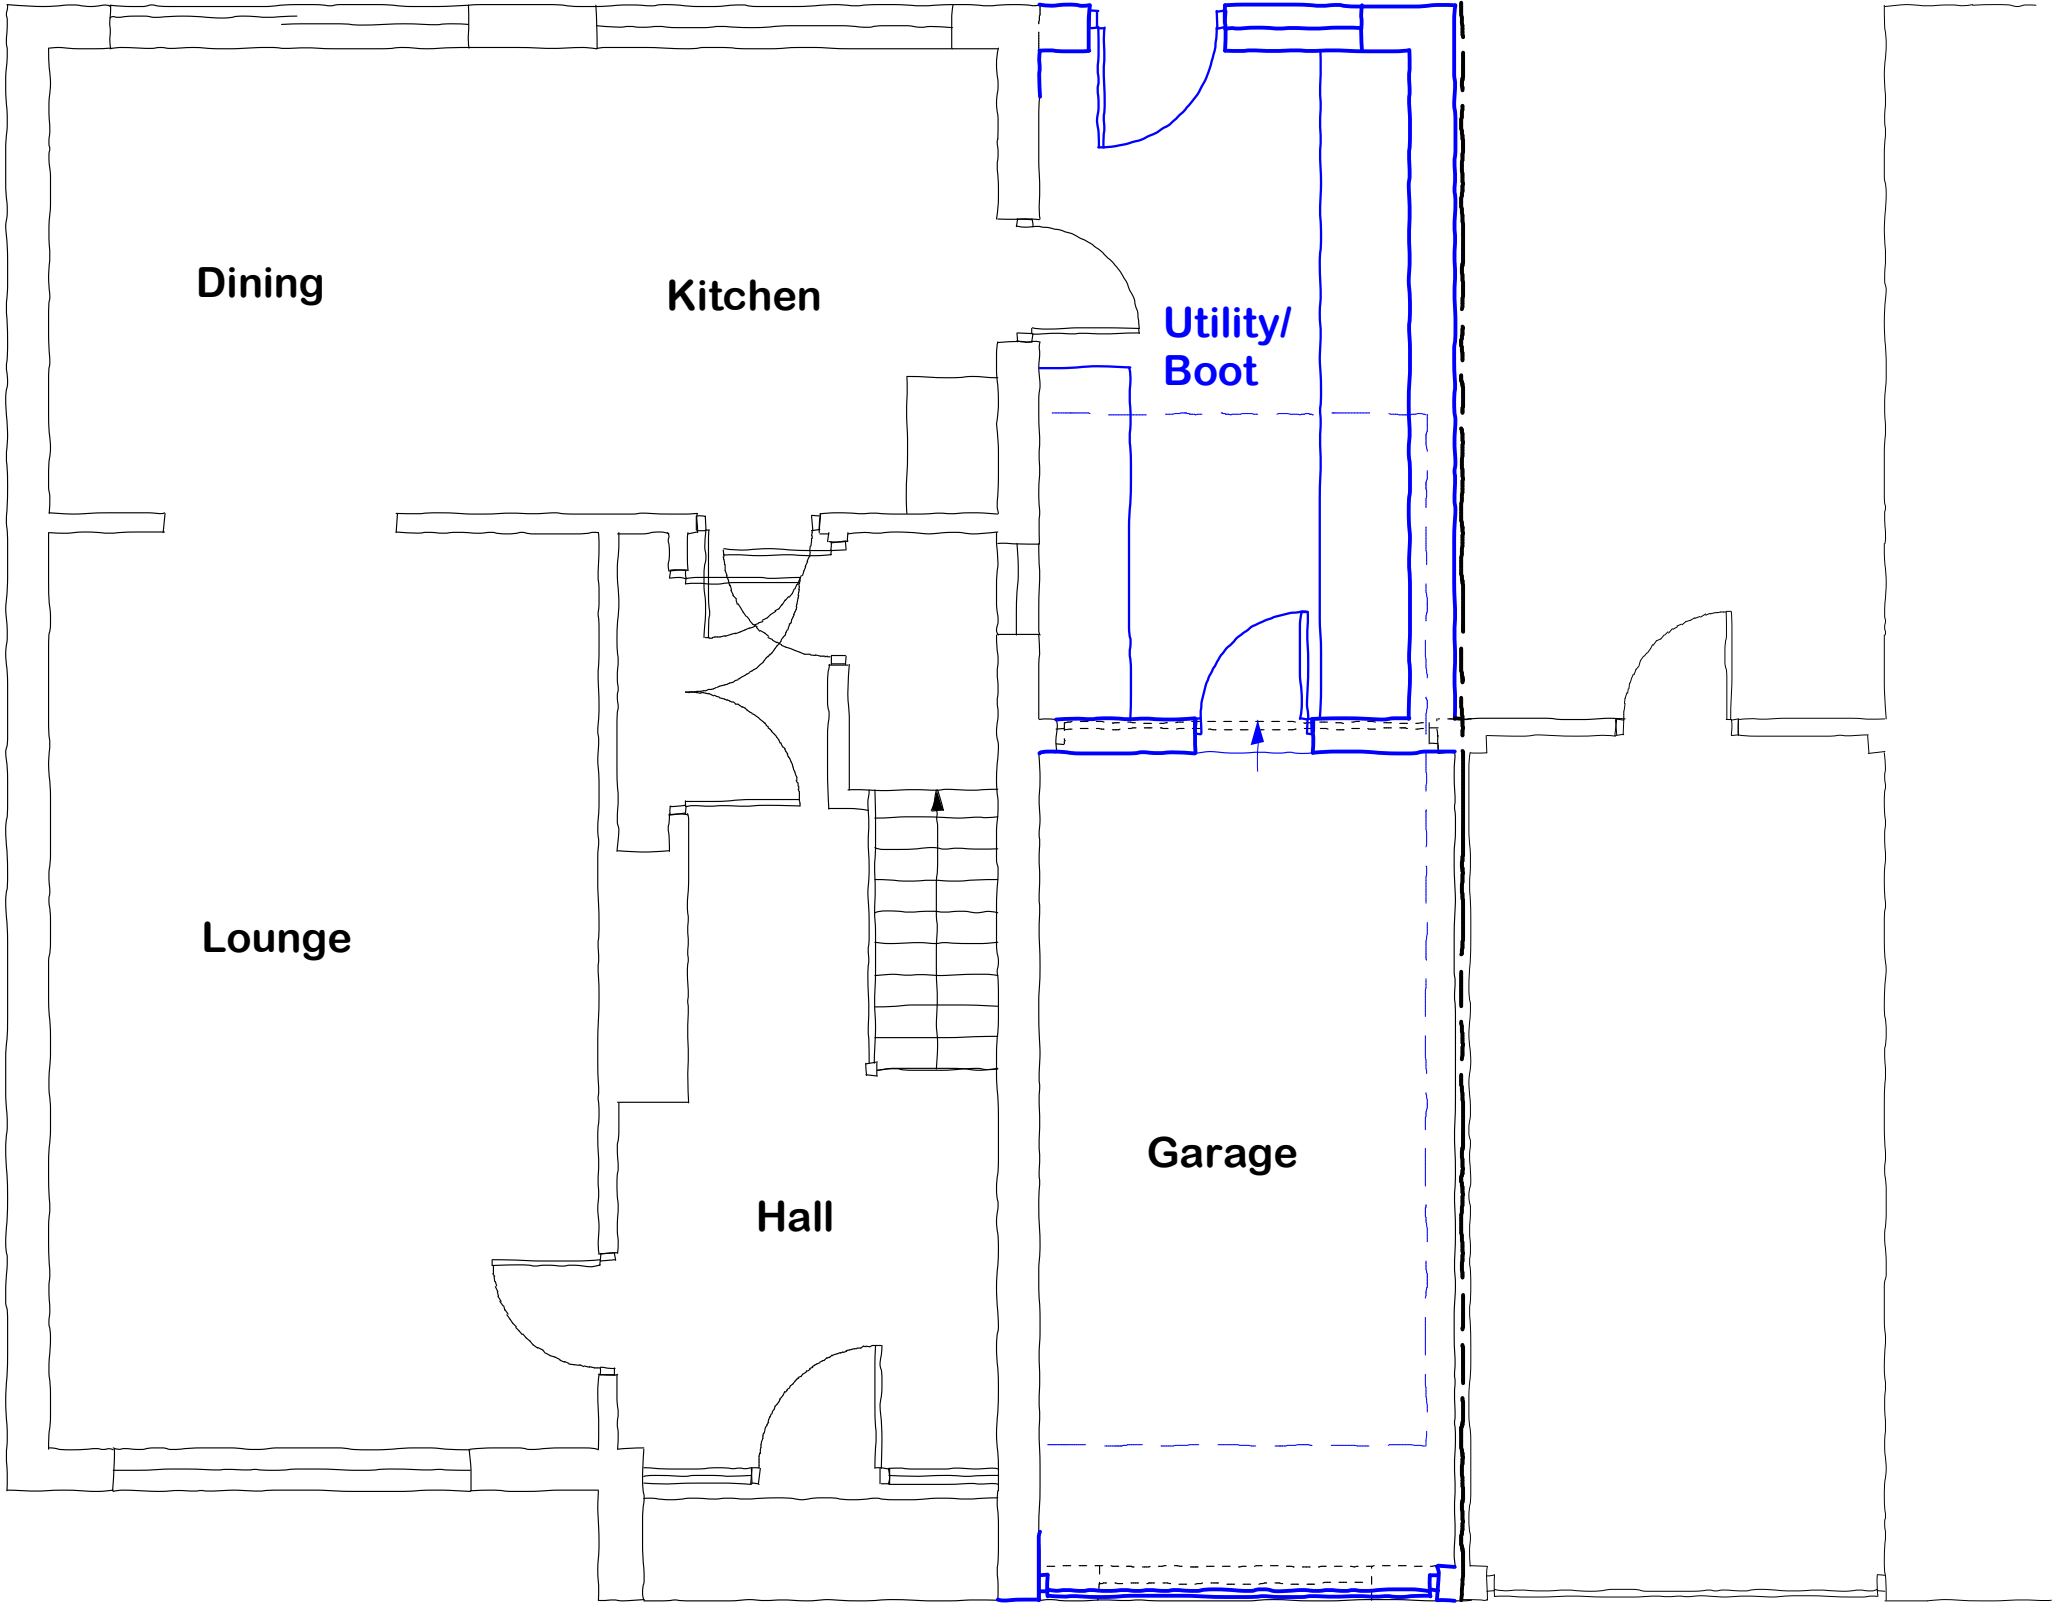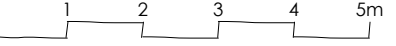

Proposed Ground Floor Plan 1:50

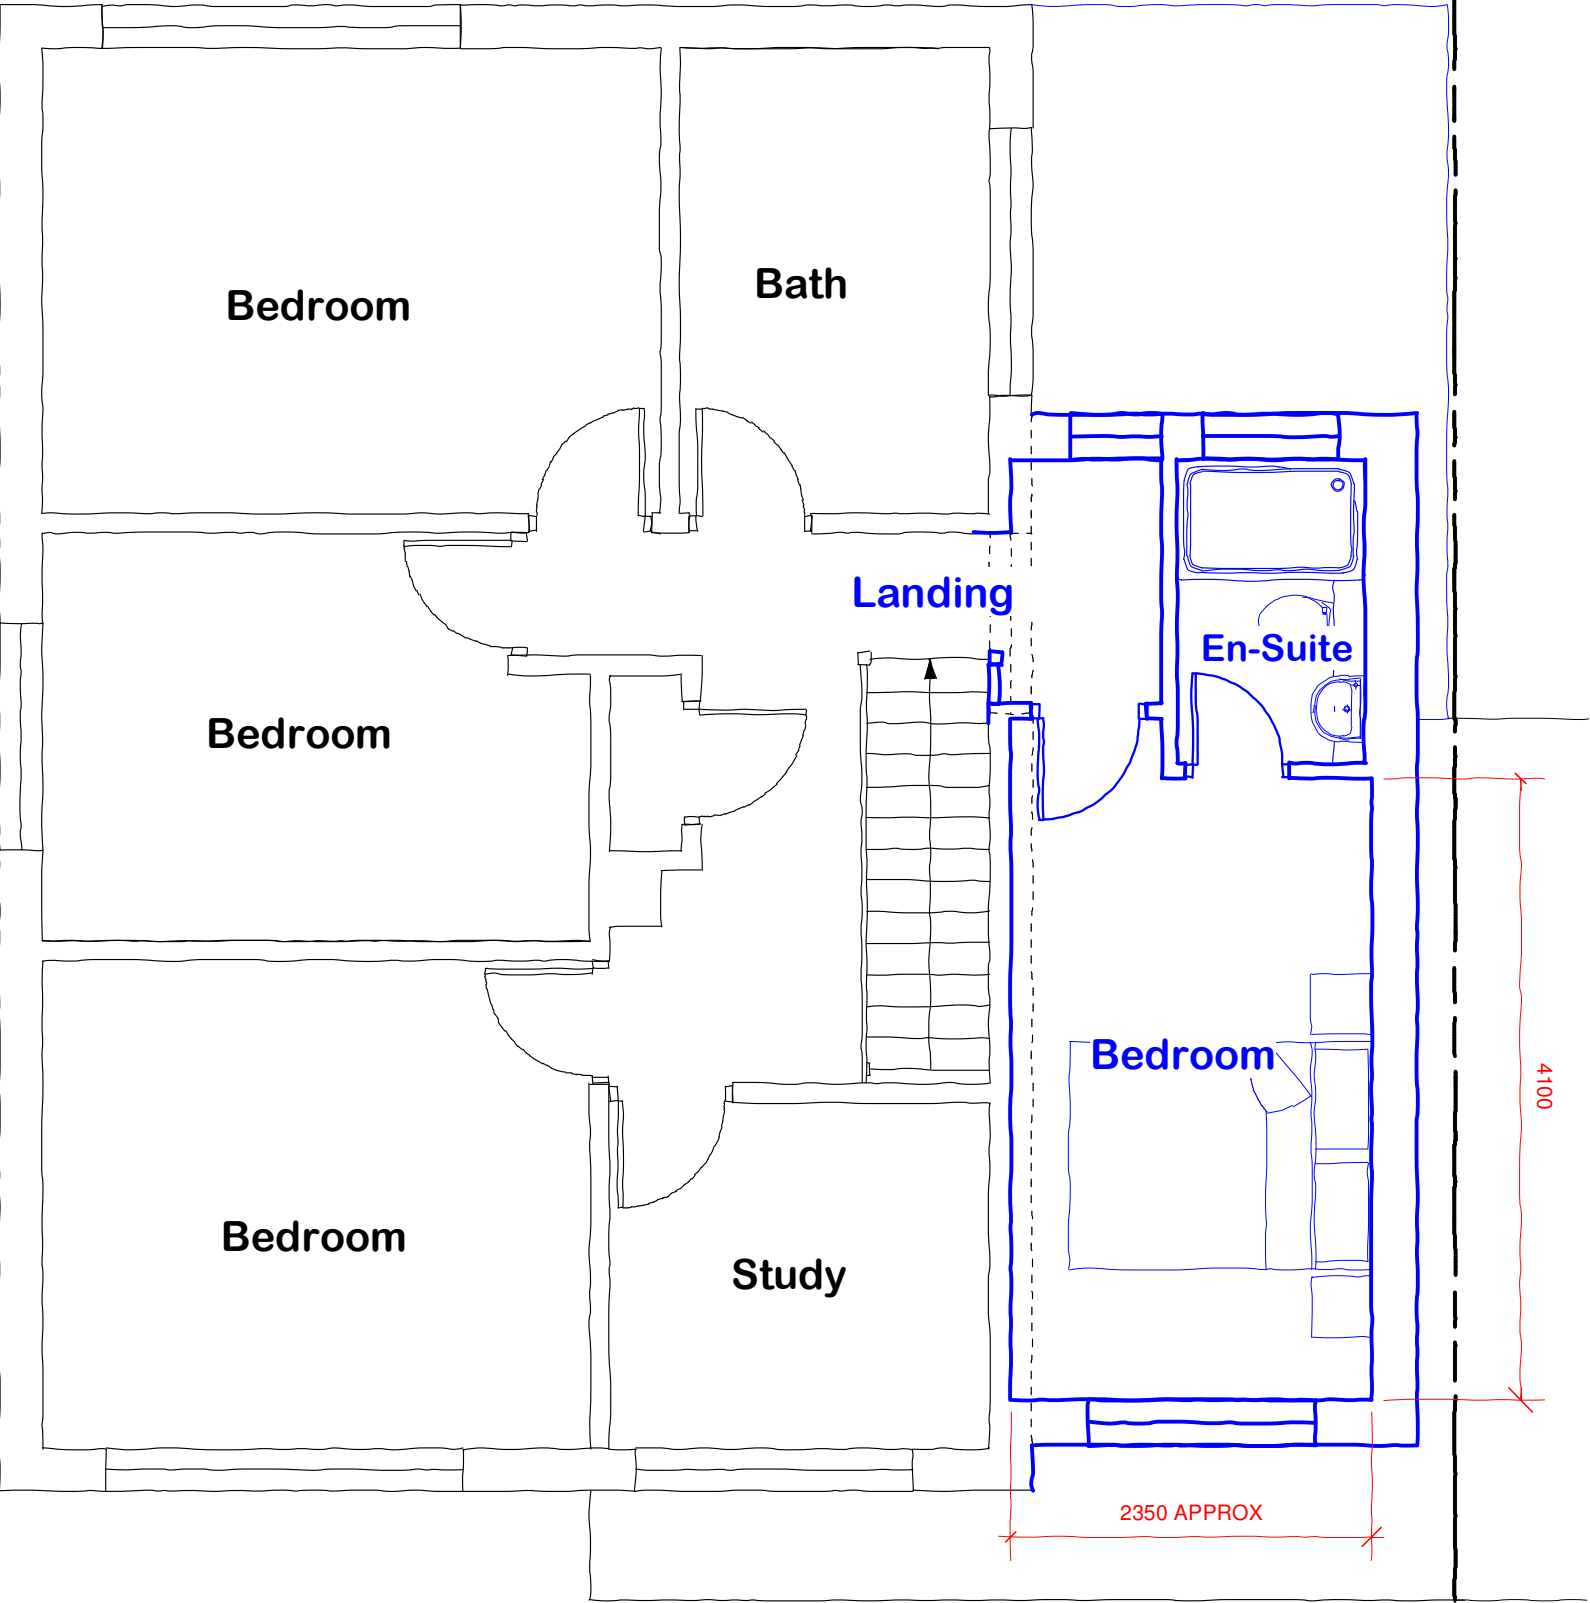

Proposed First Floor Plan 1:50



project

64B Stakes Road,
Purbrook,
Waterlooville,
Hampshire,
PO7 5NU.

client

Mr N Boulding

drawing

Proposed Alterations

stage

Stage 3 - Planning

scale

1:100 & 1:50@A1

date

September 2019

job no.

2508/09_

dwrg no.

01_

revision

B

The Studio, 1A Portsmouth Road
Fishers Pond
Hampshire
SO50 7HF

T. 023 8069 3924
M. 07881 587261
E. info@mdtdesign.co.uk
W. www.mdtdesign.co.uk

