

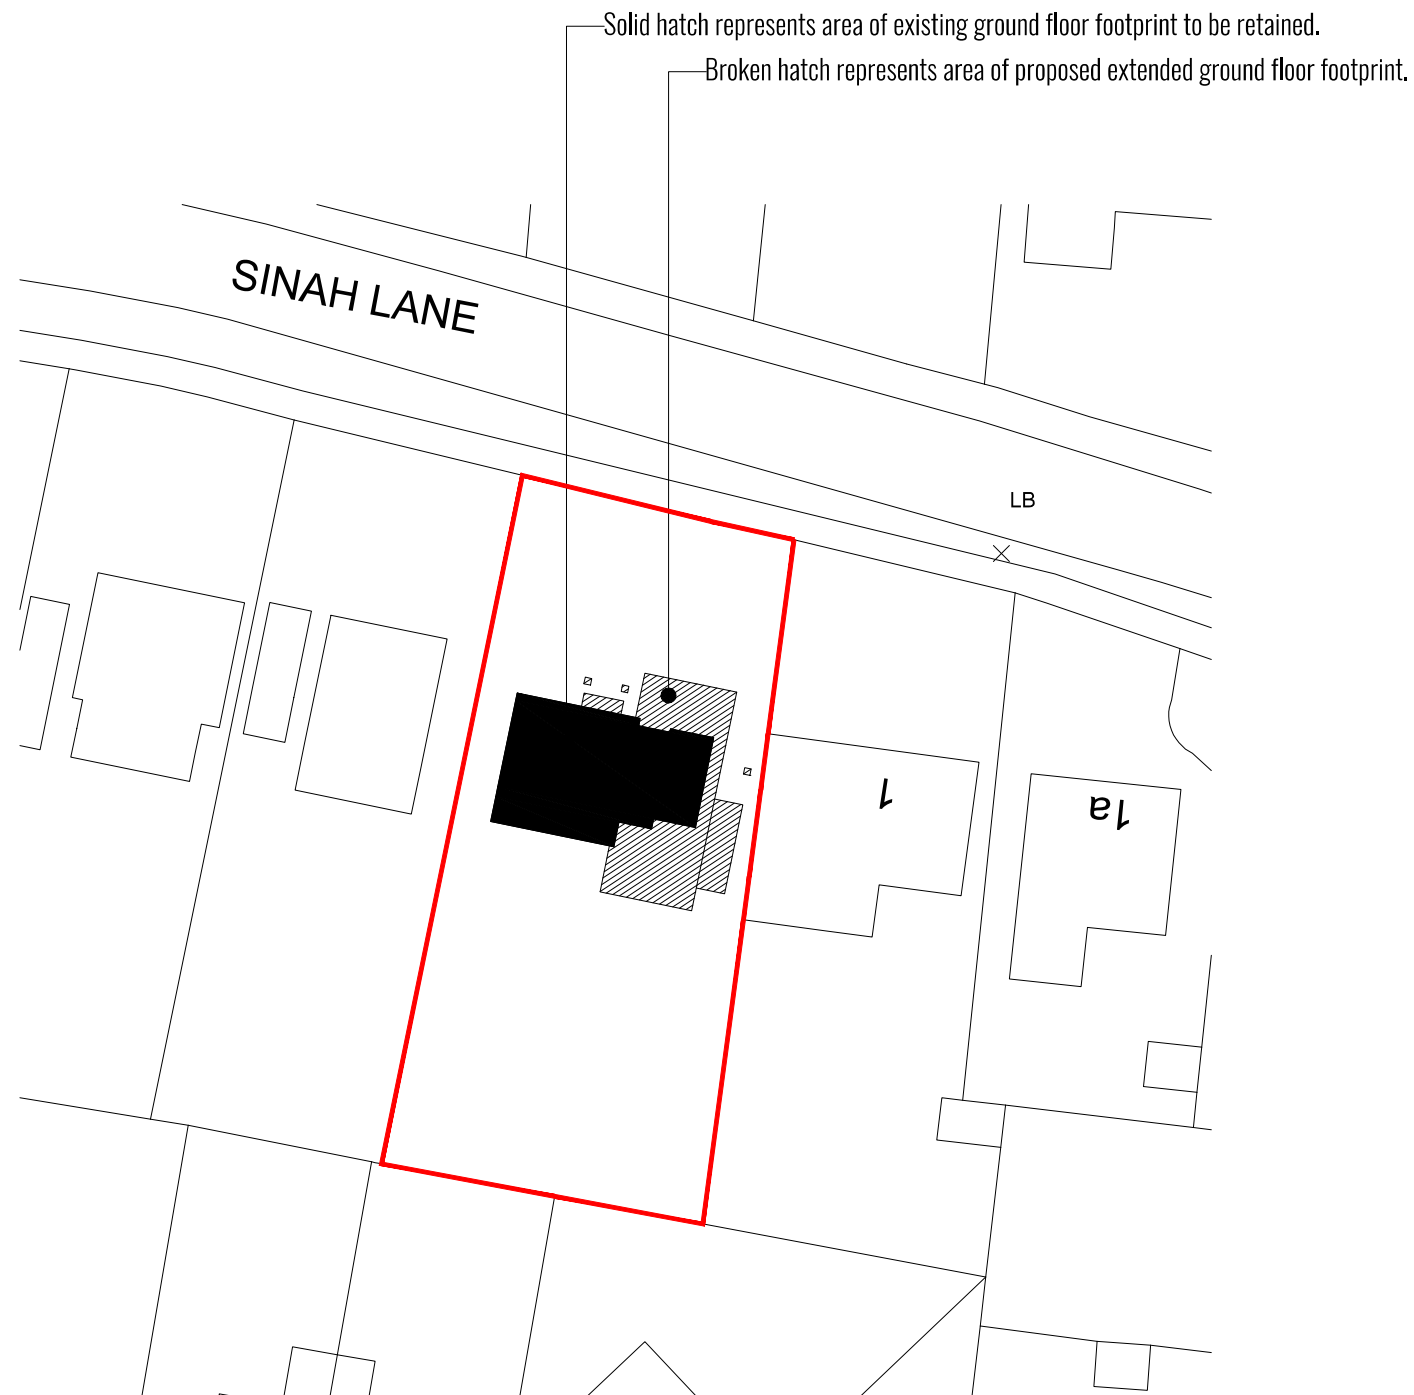


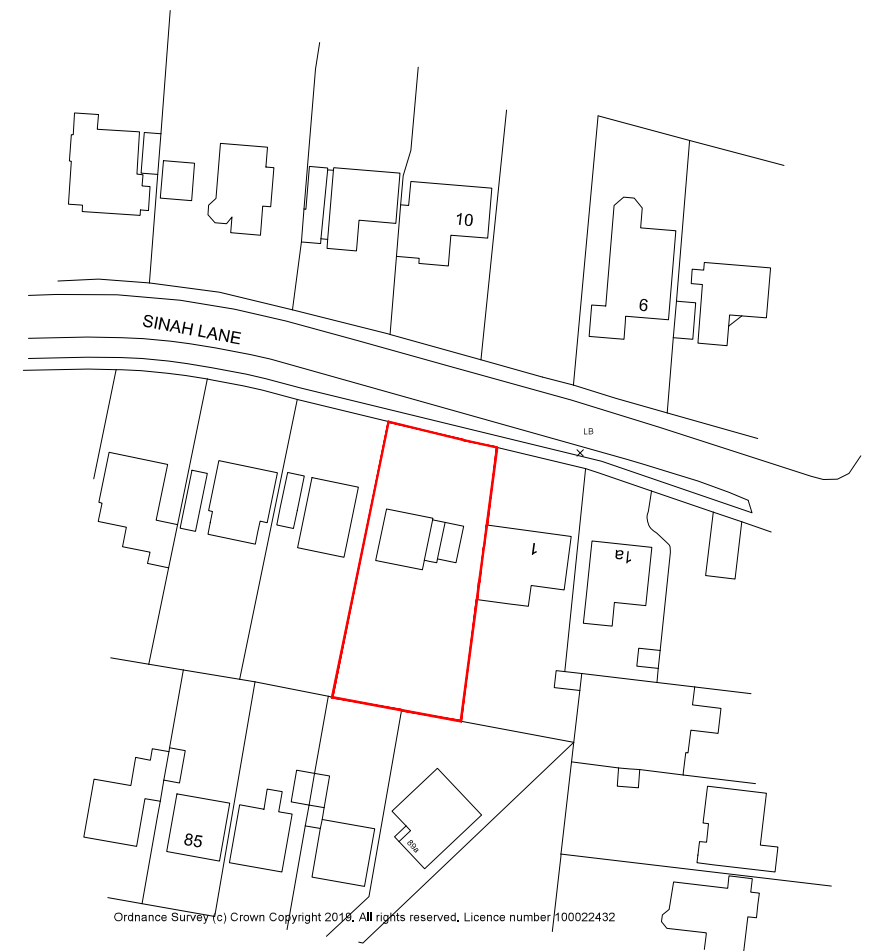

Block Plan

0m 5.0m 12.5m 25.0m
1:500

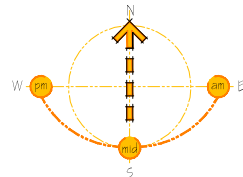

Location Plan

0m 25m 50.0m
1:1250