



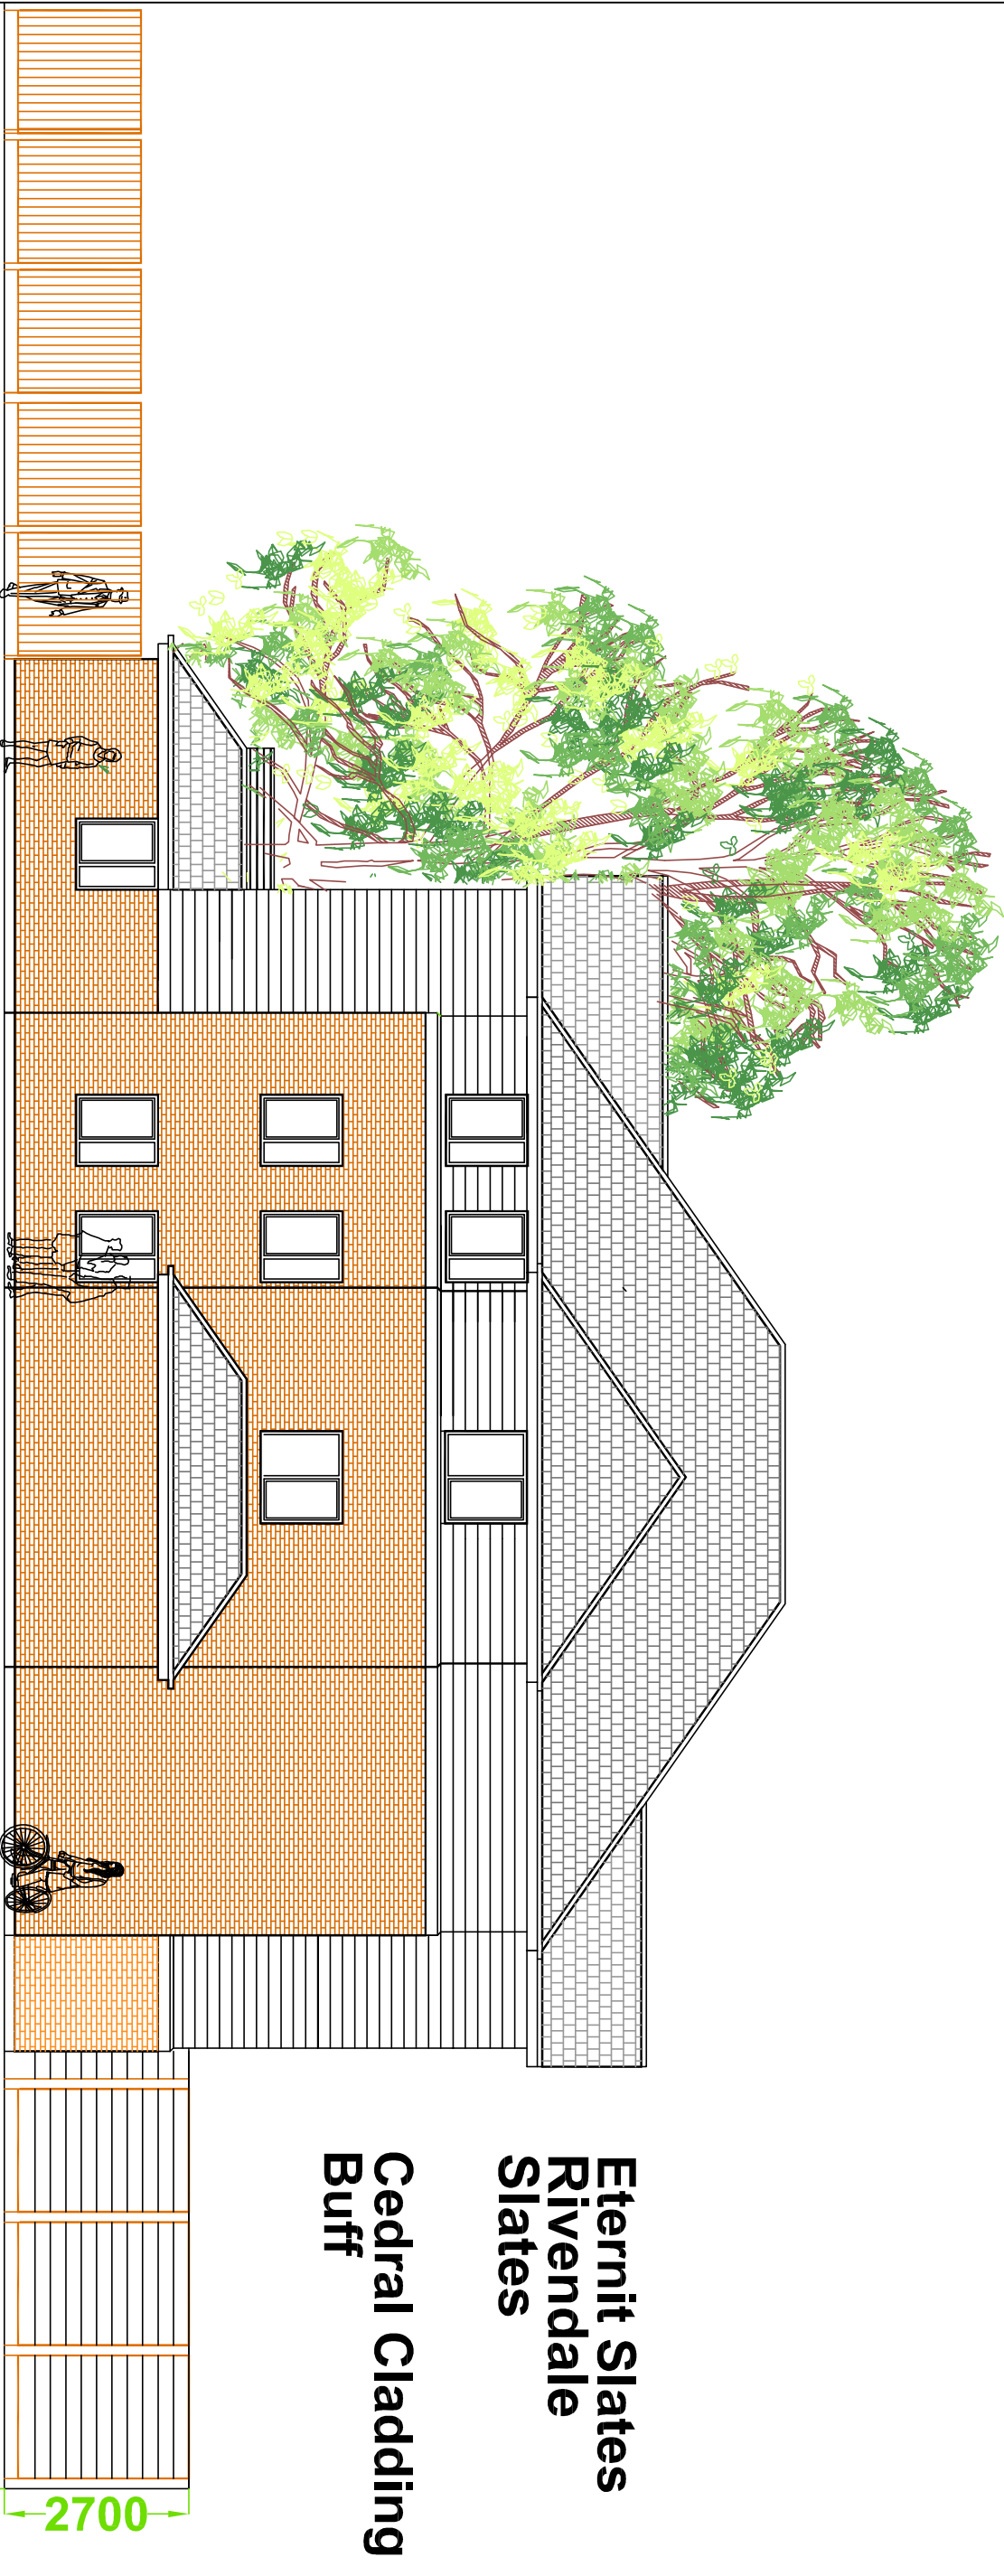

ex. boundary fencing
1.8m high close boarded fencing

East


Facing brickwork Bradgate
Boundary fencing 2.7m high sleeper walling

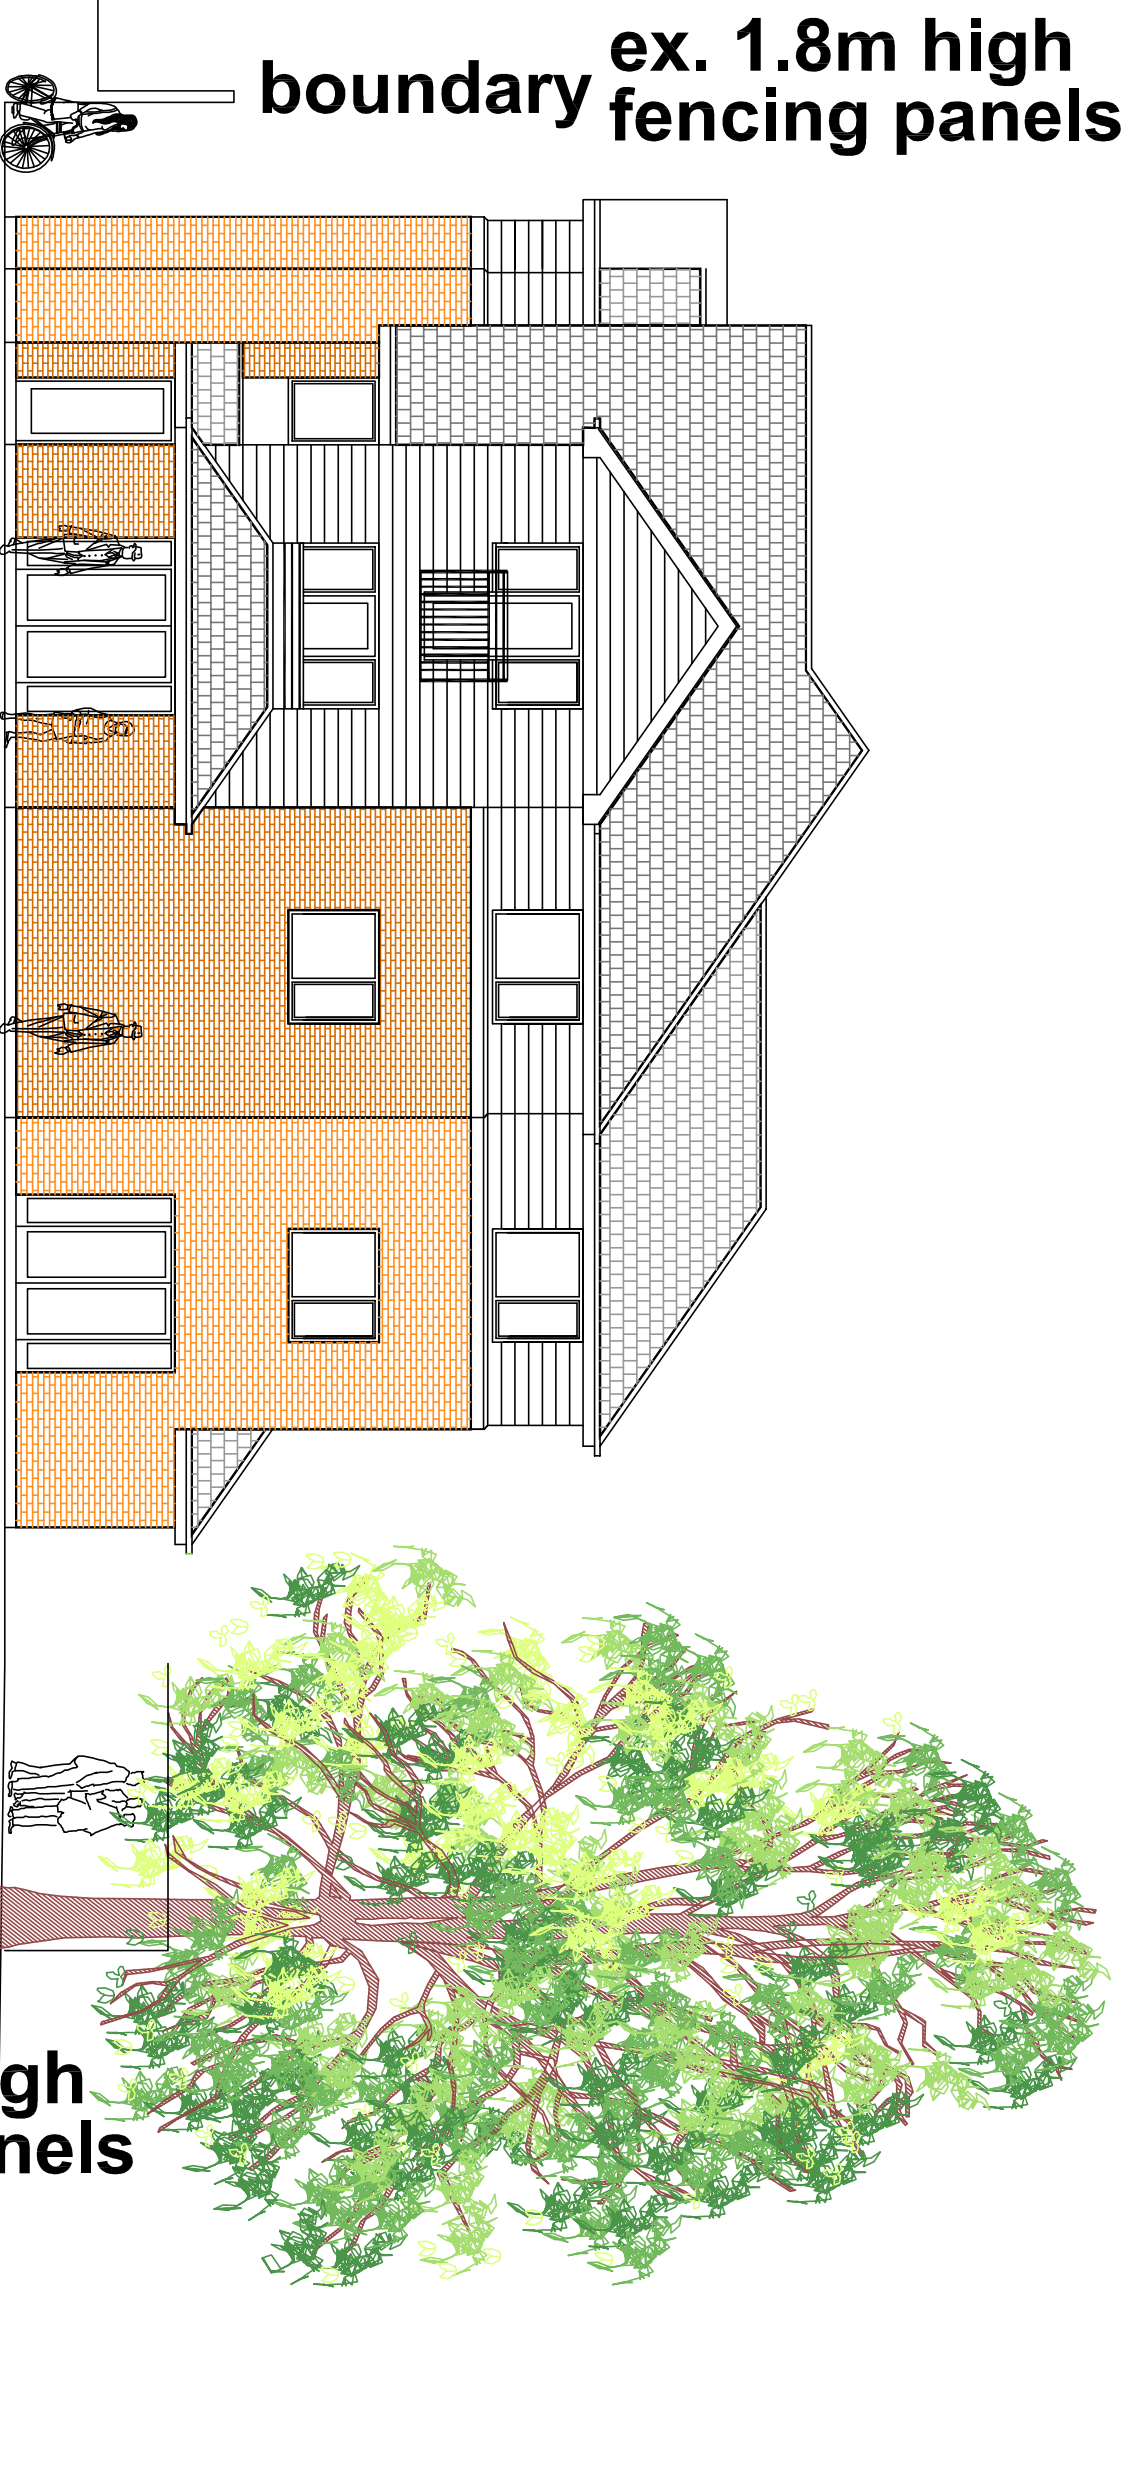

ex. 1.8m high fencing panels

South


boundary
ex. 1.8m high fencing panels

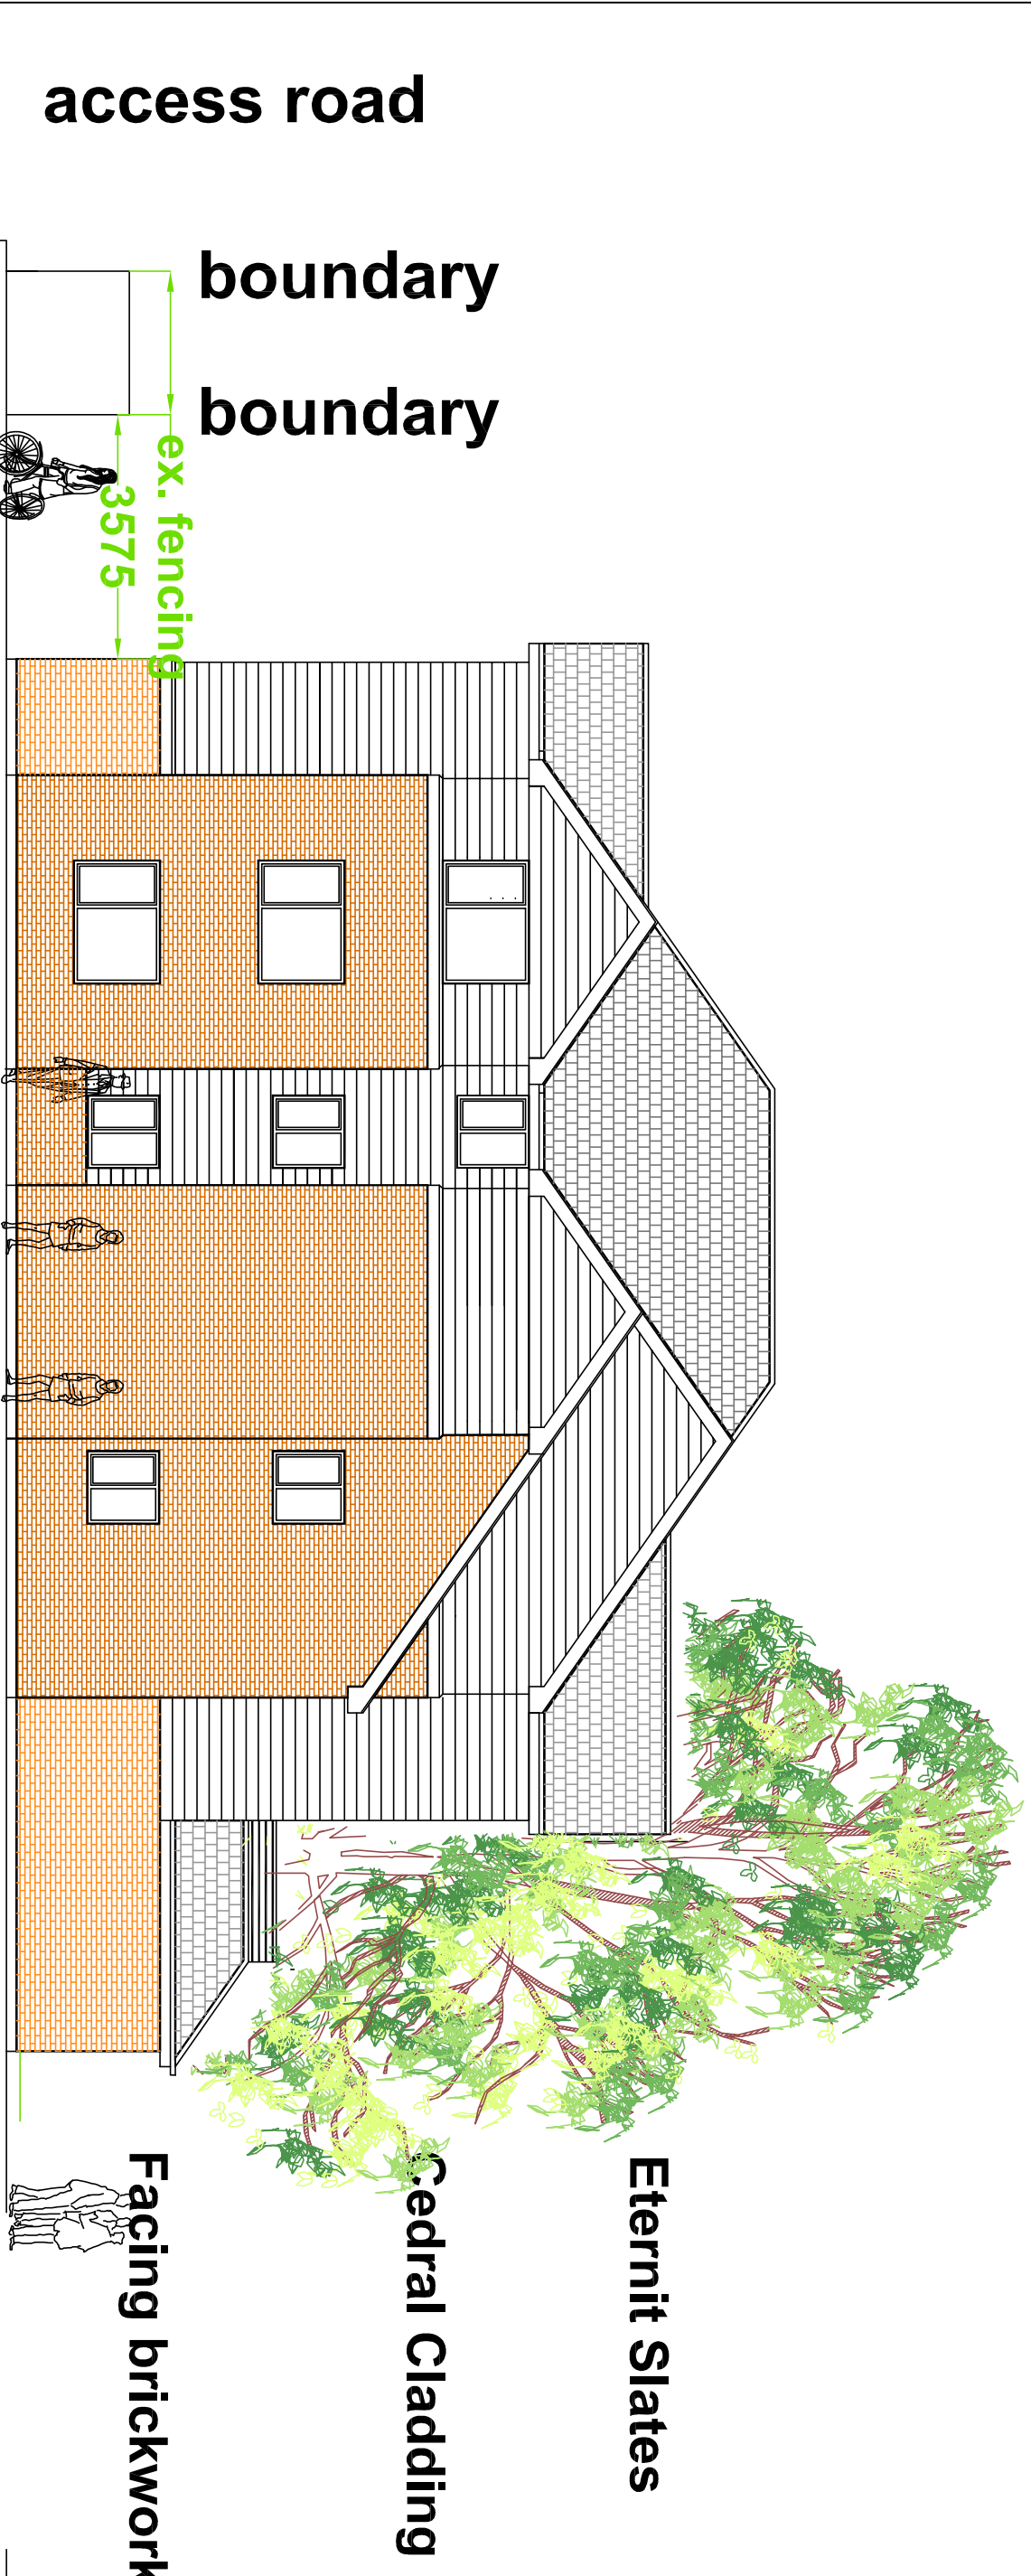

access road
boundary
ex. fencing 3575


West

Facing brickwork

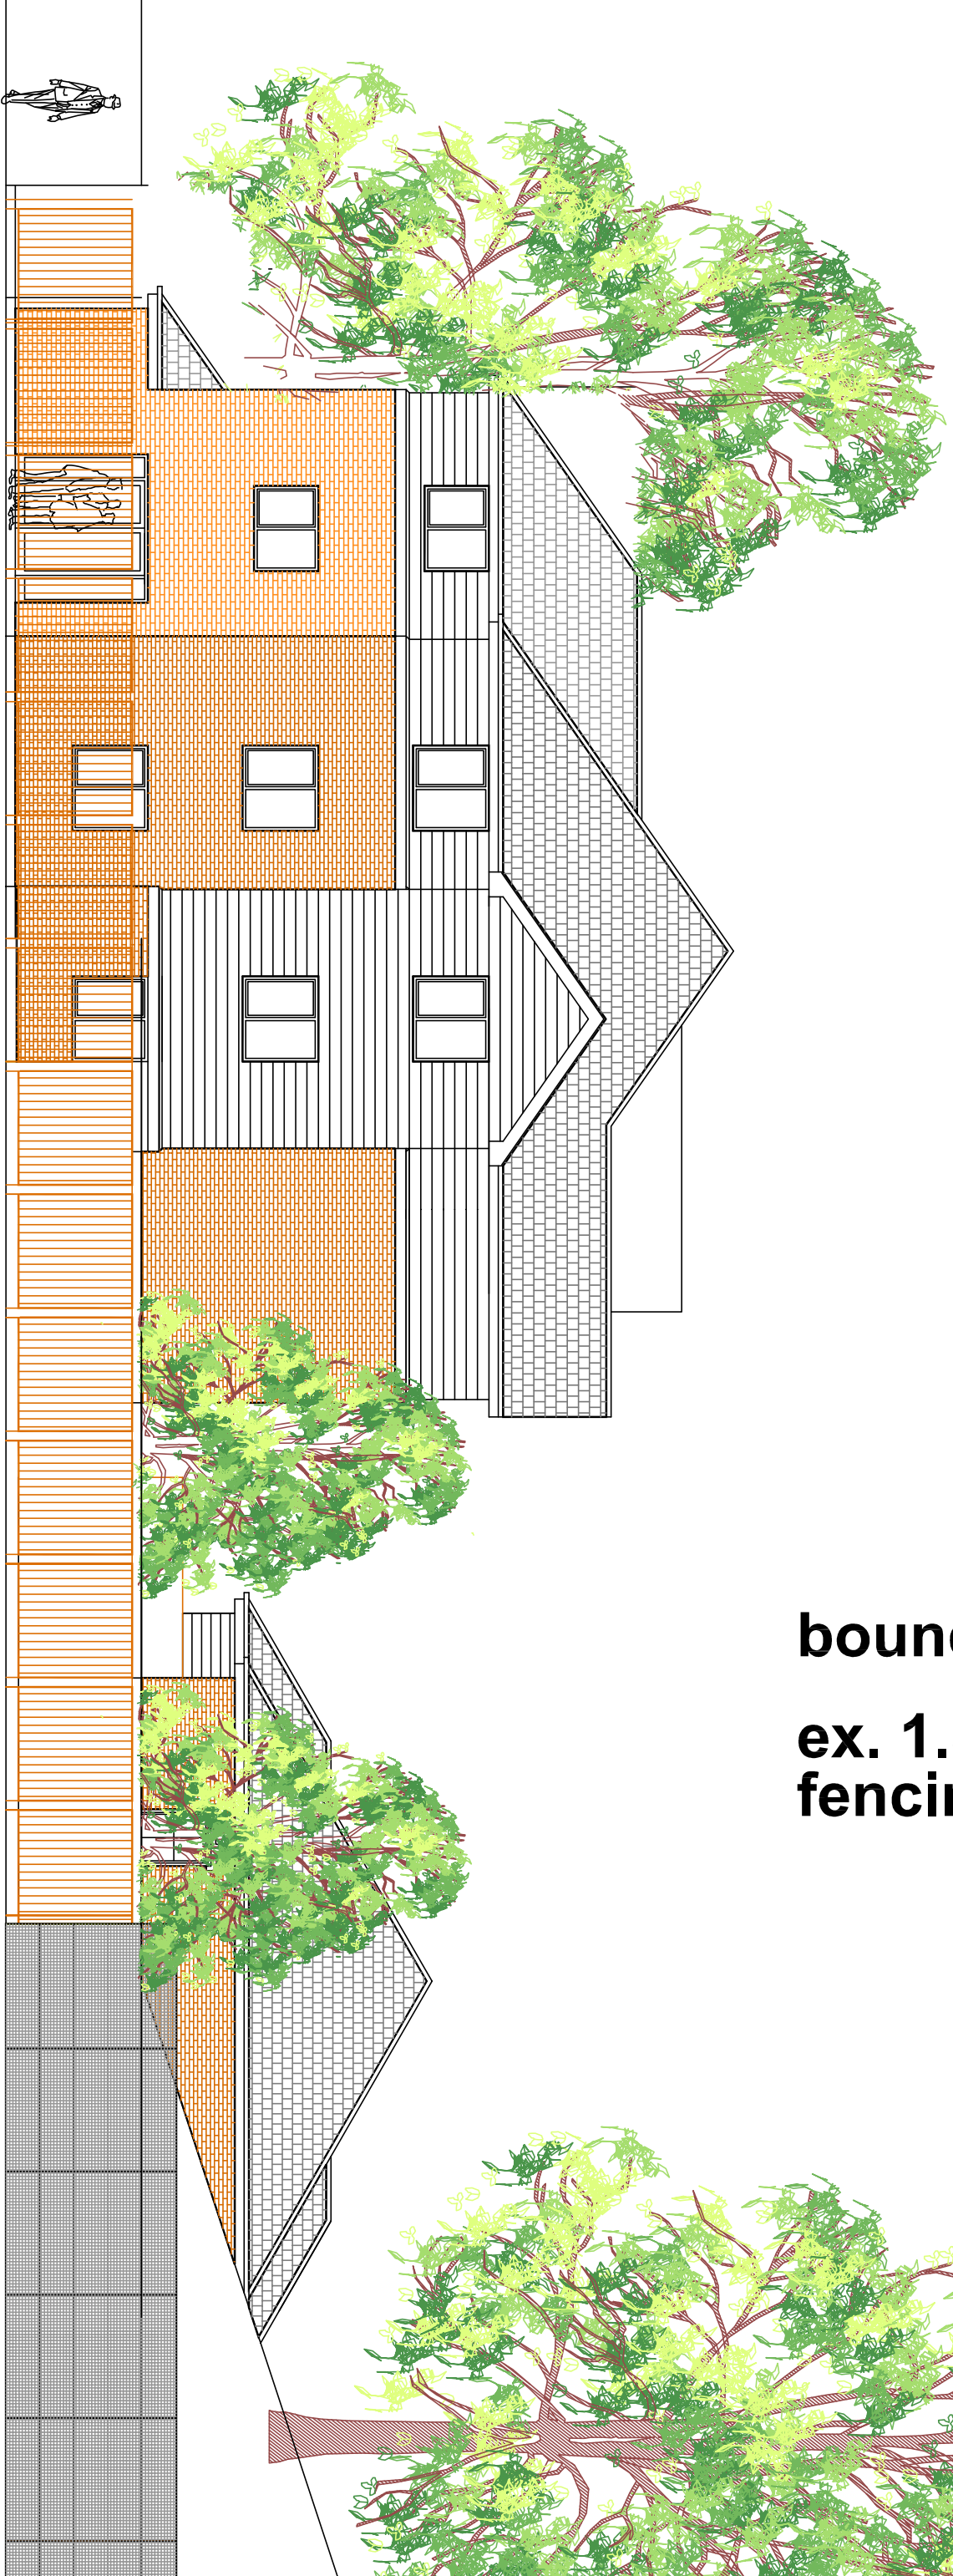


North


proposed 1.8m high close boarded fencing
ex. 2.7m high boundary mesh fencing

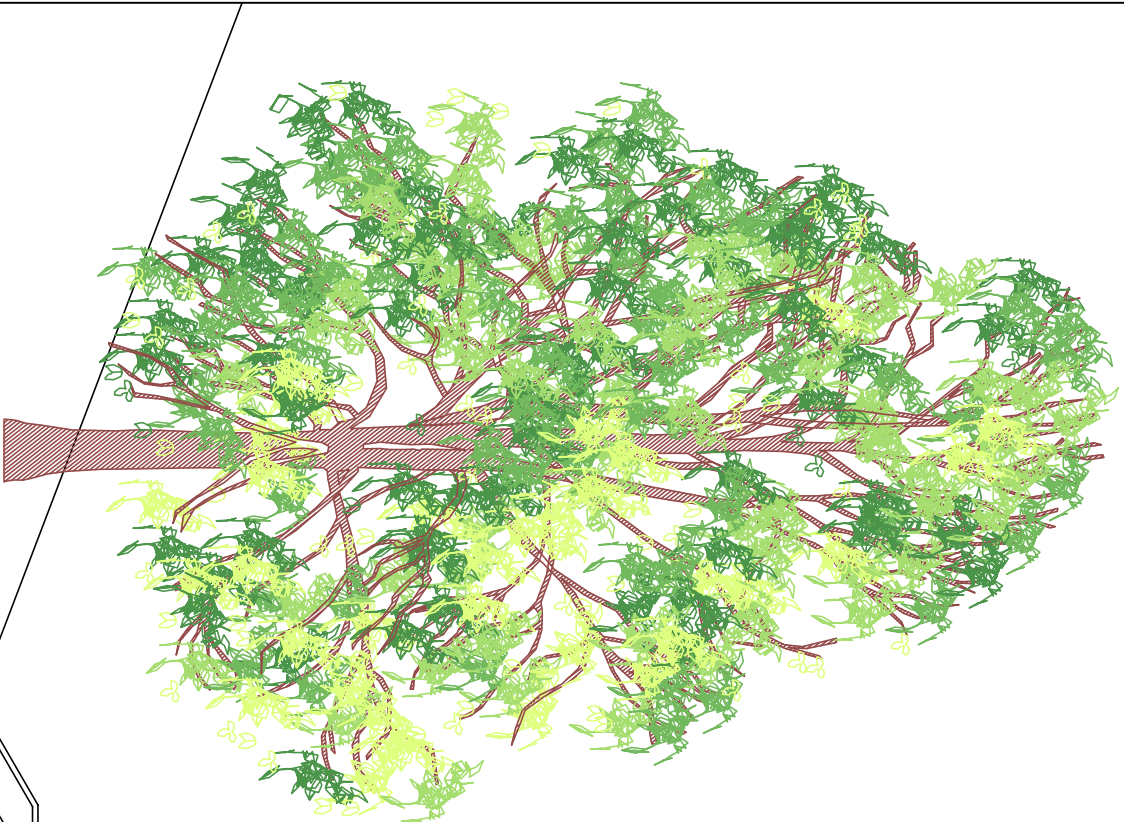


Adjacent Lodge

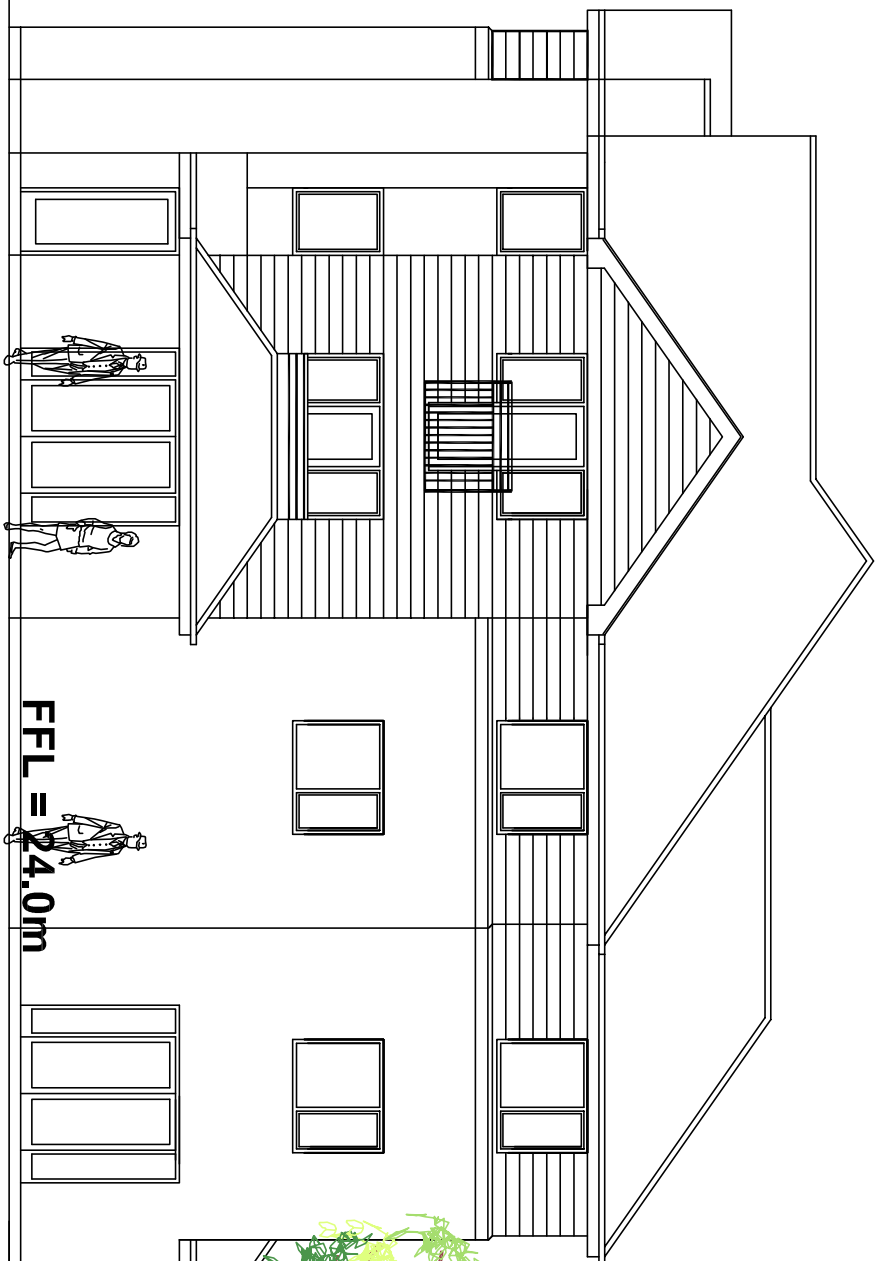

Proposed Flats - SOUTH

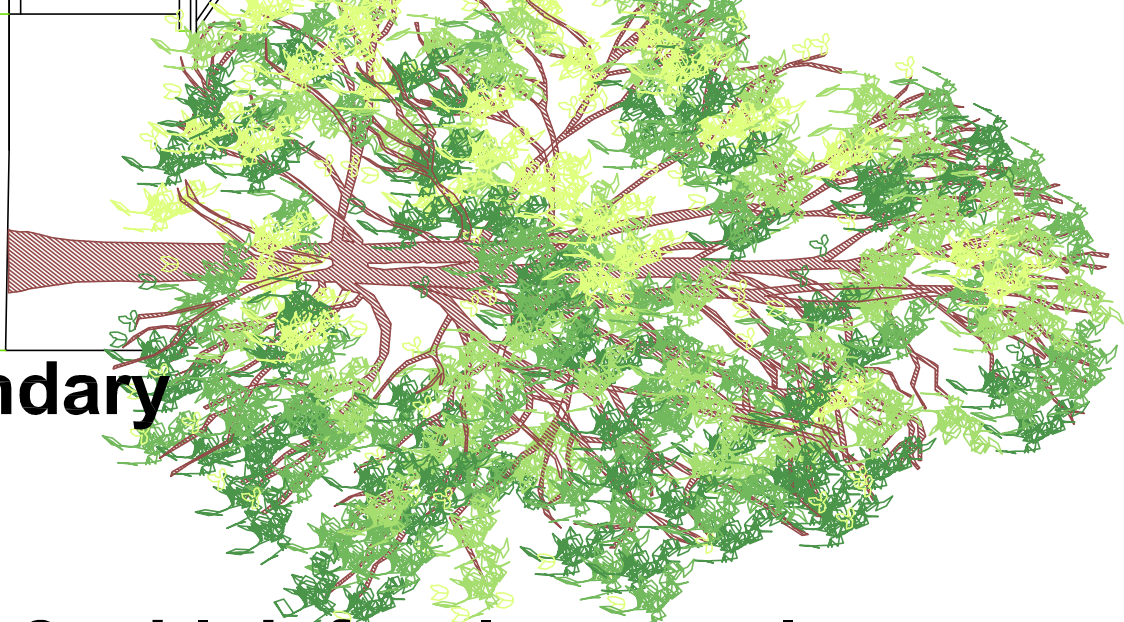

section Y-Y
boundary
ex. 1.8m high fencing panels

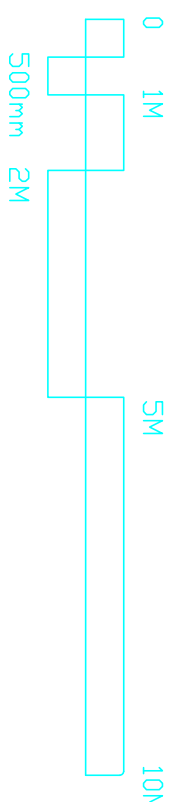

REVISION C: Boundary Fencing Amended - 19/12/18 - PG	DATE	1/100	TITLE	8 no. Apartments for Supported Living	PETER GALLOWAY ARCHITECT
REVISION B: Boundary Fencing Amended - 07/12/18 - PG	Nov. 2018	42, Bedhampton Hill Havant	DETAIL	Elevations	
REVISION A: APPROVED - 25/11/18 - PG					
AUTHOR	PETER GALLOWAY ARCHITECT	DRAWING NO	18/2000/P04		
PG					



PETER GALLOWAY ARCHITECT
HAVANT, HAMPSHIRE PO9 1BA
TEL 02392 483153
E-MAIL peter@gpaarchitects.co.uk
M08 07868 483362