


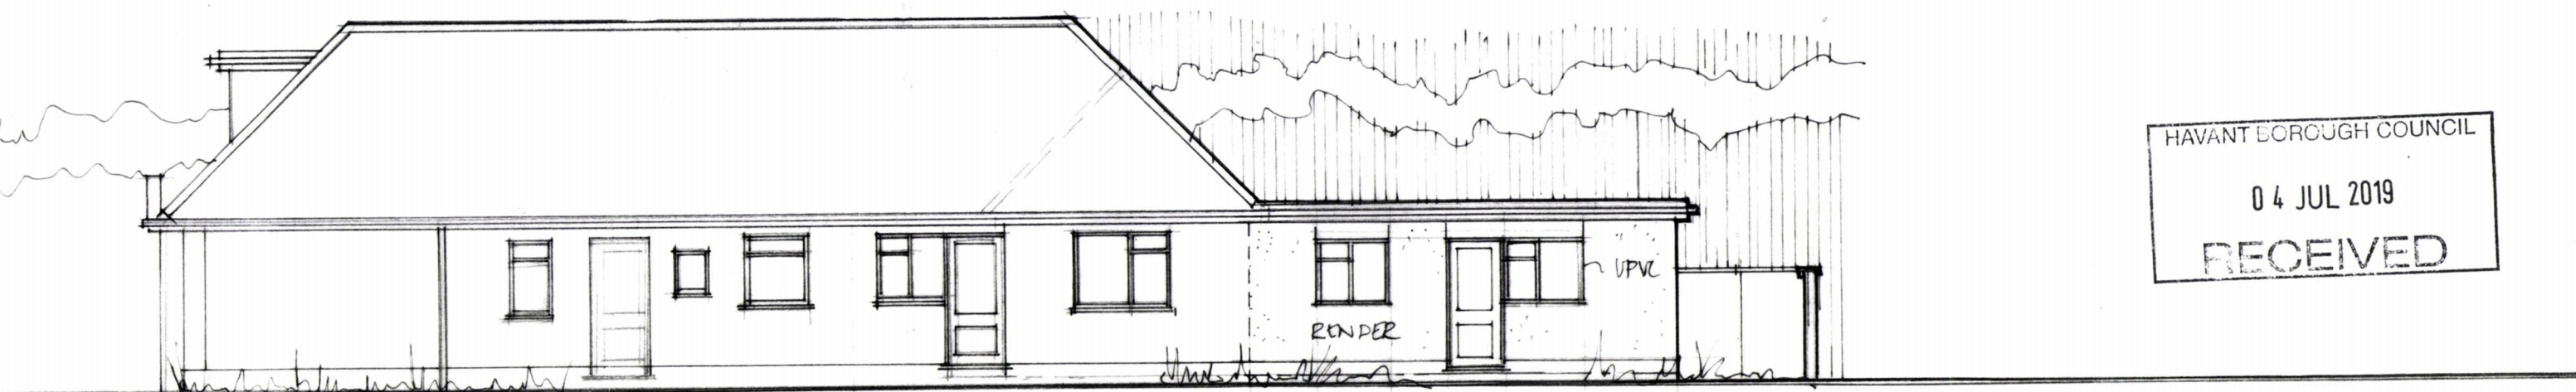

PROPOSED NORTH ELEVATION.

EXTENSION | EXISTING SHOP & HOUSE

PROPOSED WEST ELEVATION



EXISTING SHOP & HOUSE

EXTENSION

PROPOSED EAST ELEVATION

