


39 Meath Close - Location Plan

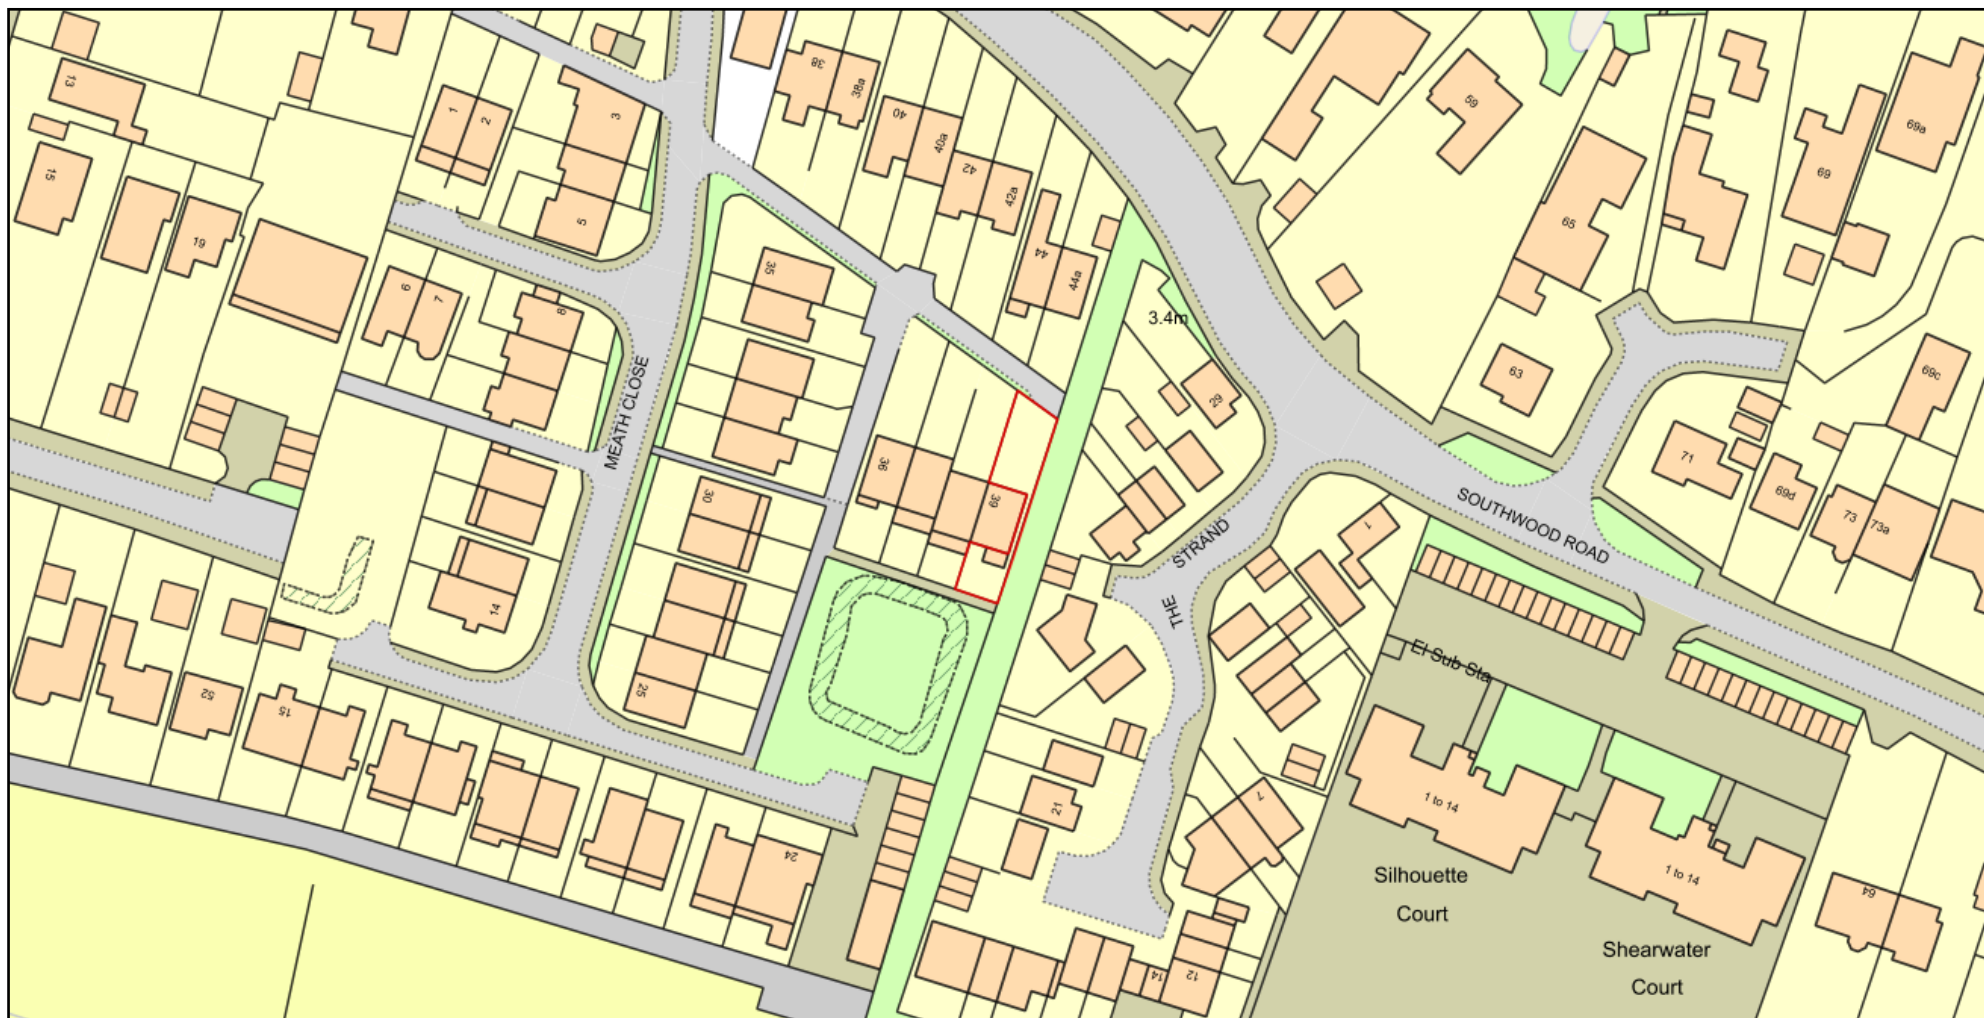

0 50
Metres



ReQuestaPlan

Plan Produced for: Mr & Mrs Robinson

Date Produced: 04 Jan 2019

Plan Number/Project ID: TQRQM19004195235775

Scale: 1:1250 @ A4

© Crown copyright, All rights reserved. 2018 Licence number 0100042766

