
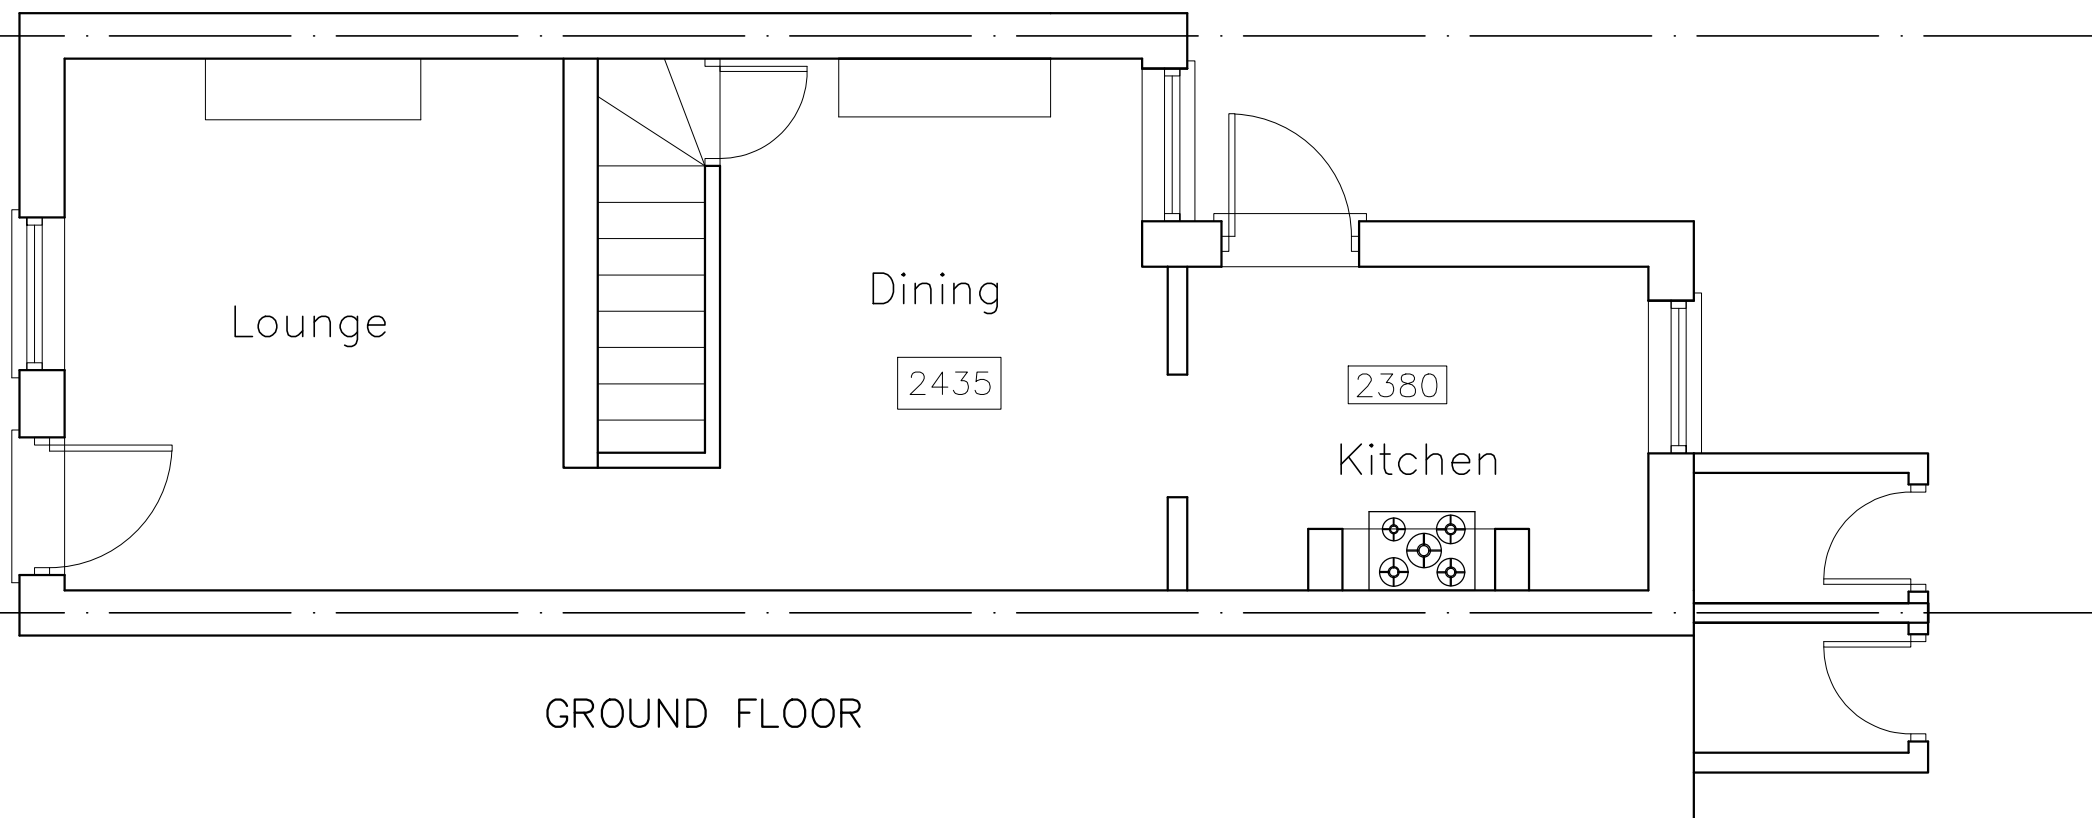


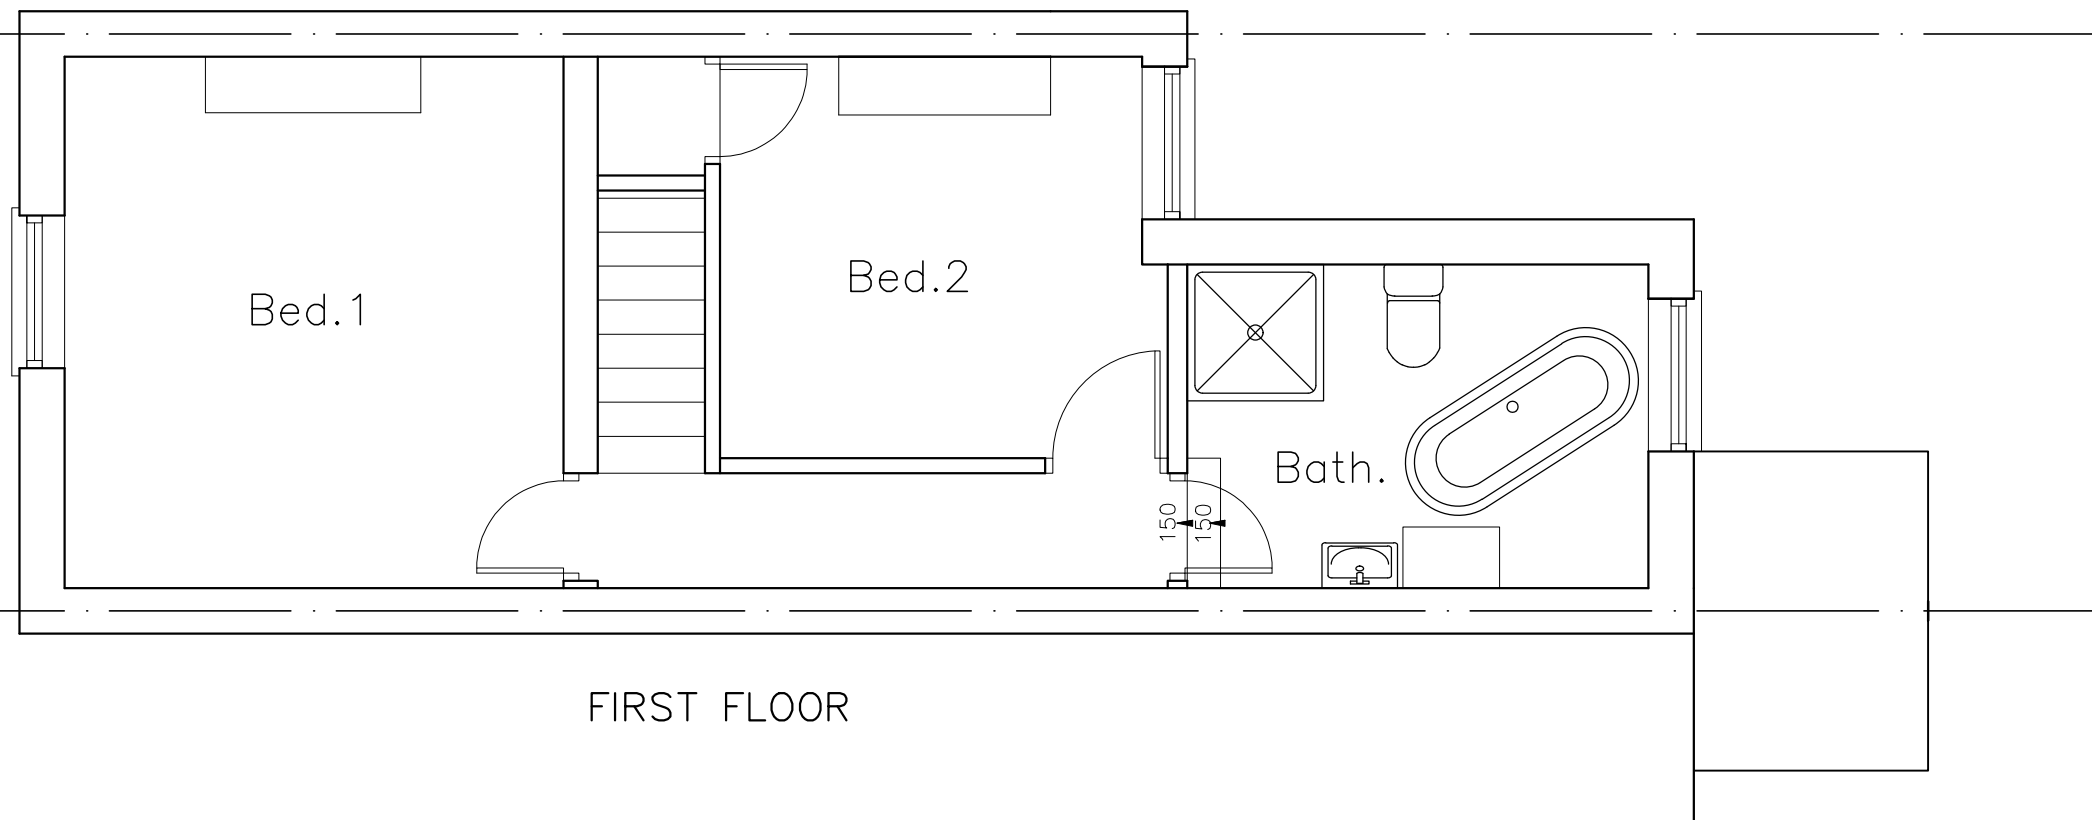

8 Homewell,
Havant,
PO9 1EE

Survey Plans

Revisions	a) Note/Date/Initial
b)	
c)	
d)	

CAD

Critchley Architecture And Design Ltd.
Contact: 02392 474 919 | info@caad.online

The Old Brewery, 15E South Street, Havant, PO9 1BU



Scale A1=1:25, A3=1:50
Drawn CAL
Date 22/05/19

19044-201⁰

5m

10m

15m

20m