
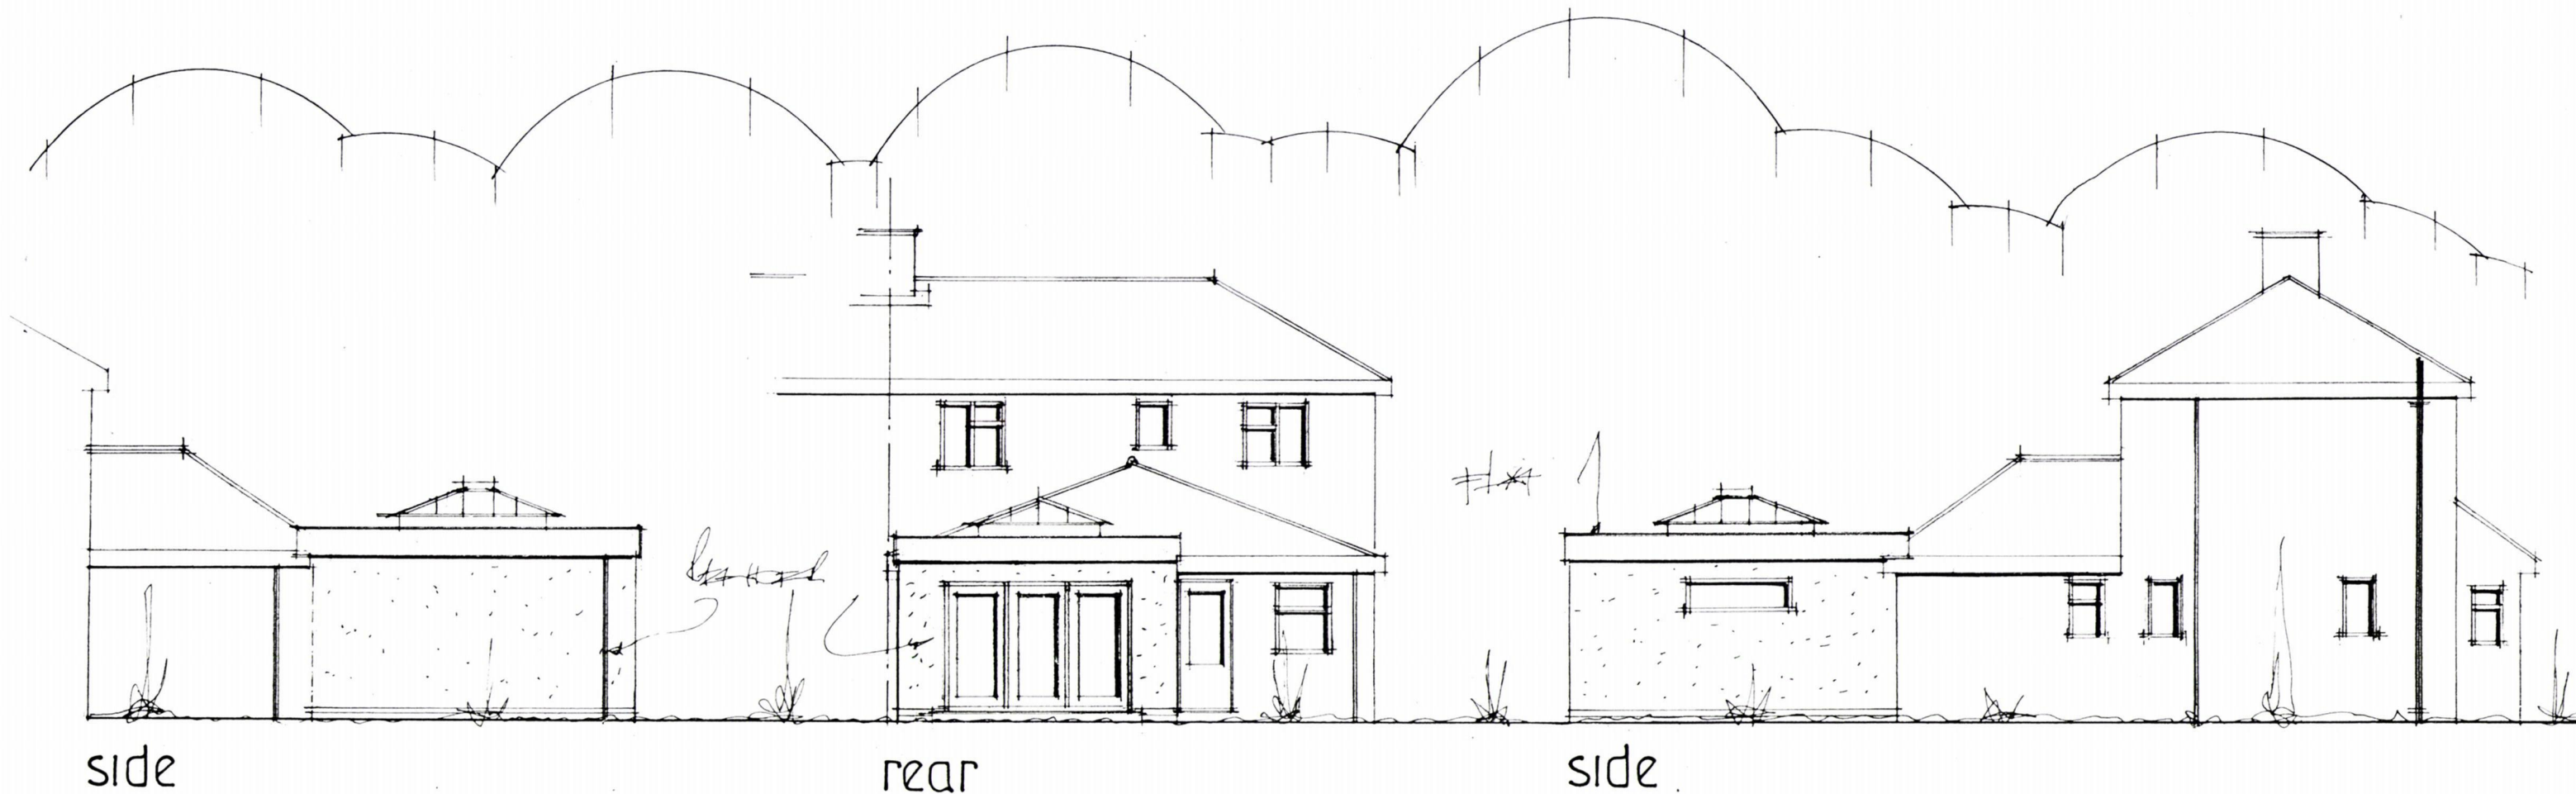


SINGLE STOREY REAR ADDITION
49, ELM GROVE, HAYLING I HANTS
FOR MR & MRS D. EDWARDS.

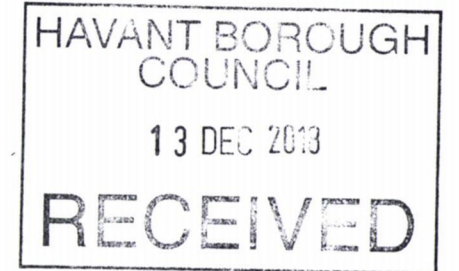

date dec 2018
scale 1:100

PROPOSED ELEVATIONS

PETER J. WALKER
ISLAND DESIGN
182 SEAFRONT, HAYLING ISLAND, HANTS
PO11 9AN
TEL: 02392467571