Key:

Indicates Chimney Locations

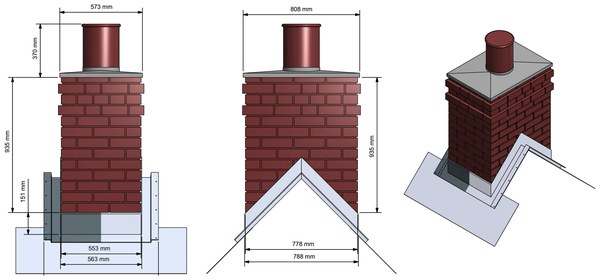

Chimney Detail (not to scale)

DO NOT SCALE
All dimensions to be checked on site and Architect to be notified of any discrepancies prior to commencement

DESIGNER'S RISK ASSESSMENT
Construction (Design and Management) Regulations 2015
RESIDUAL RISKS:

REF:	DESCRIPTION	DATE:

HAVANT ROAD (A2030)

CARE HOME DEVELOPMENT SITE

NATURE PARK

PLAY AREA

Landscaping and SUDs - indicative only

For landscaping and drainage proposals refer to separate landscape (drawing numbers D2434 L 120 - D2434 L 129 latest revisions) and engineering (overall plan BSO/E4519/007 latest revision) drawings.

N

0 5 10 20 50 metres

Scale 1:500 @ A0

BARRATT HOMES

DAVID WILSON HOMES
WHERE QUALITY LIVES

REVISION	DATE	DESCRIPTION	CHECKED

idp PARTNERSHIP NORTHERN

ARCHITECTURE | MASTERPLANNING | URBAN DESIGN

IDPartnership Northern, St Jude's, Barker Street, Shieldfield, Newcastle upon Tyne, NE2 1AS
T: +44 (0)191 261 4442 | W: idpartnership.com | E: info@idpartnership-northern.com

JOB / CLIENT
Forty Acre Farm
for BDW Southampton

DRAWING TITLE
Chimney Location Plan

PROJECT ARCHITECT	DRAWN BY	CHECKED
KD	FY	
SCALE: 1:500 at A0	PROJECT NO: N81:2393	DRAWING NO: PL15M
DATE: April 2018		

DRWG. STATUS: DRAFT | CONSULTATION | TENDER | CONSTRUCTION | RECORD

COPYRIGHT : IDPartnership Northern