


PROPOSED FIRST FLOOR

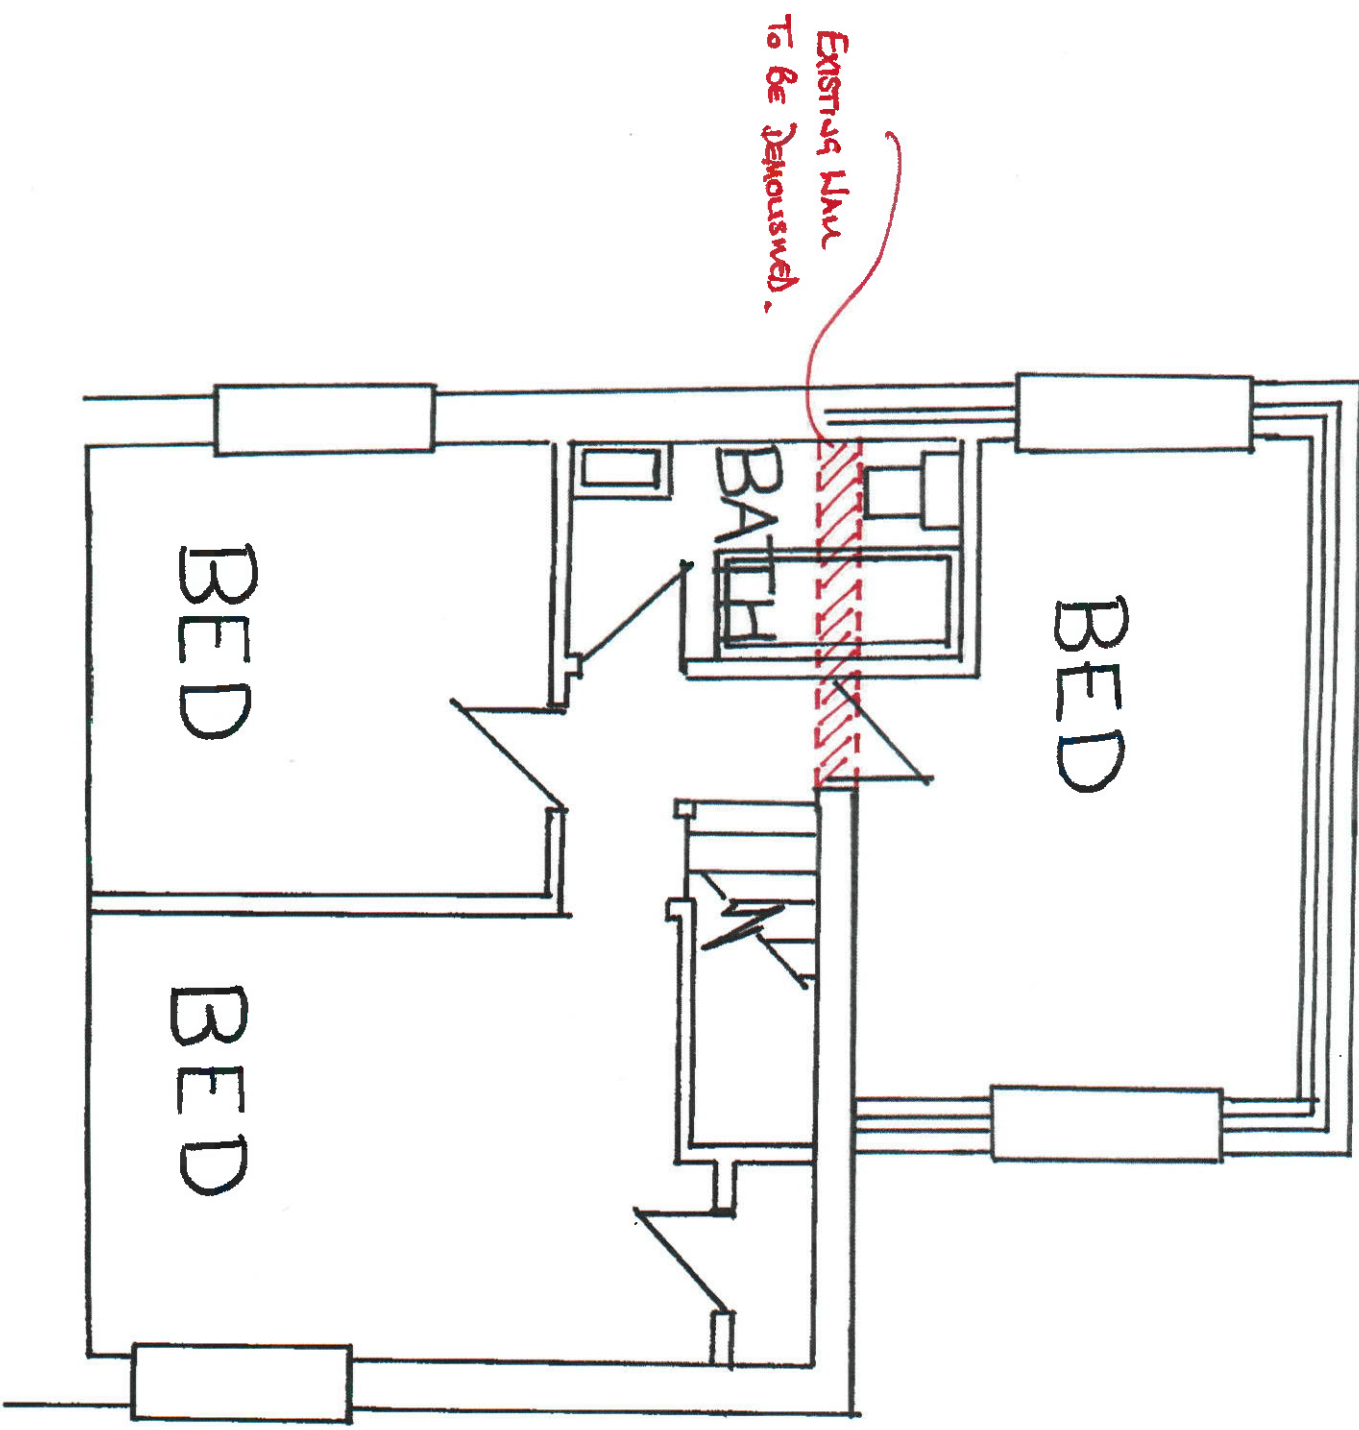

Existing Wall
To Be Demolished.

MR S ZEBEDEE
124 ST ALBANS
ROAD HAVANT
DATE: APRIL '19
SCALE: 1:50

Rev A.



Scale Bar