


EXISTING LAYOUT


40 EAST STREET
HAYANT
HANTS
PO9 1AQ

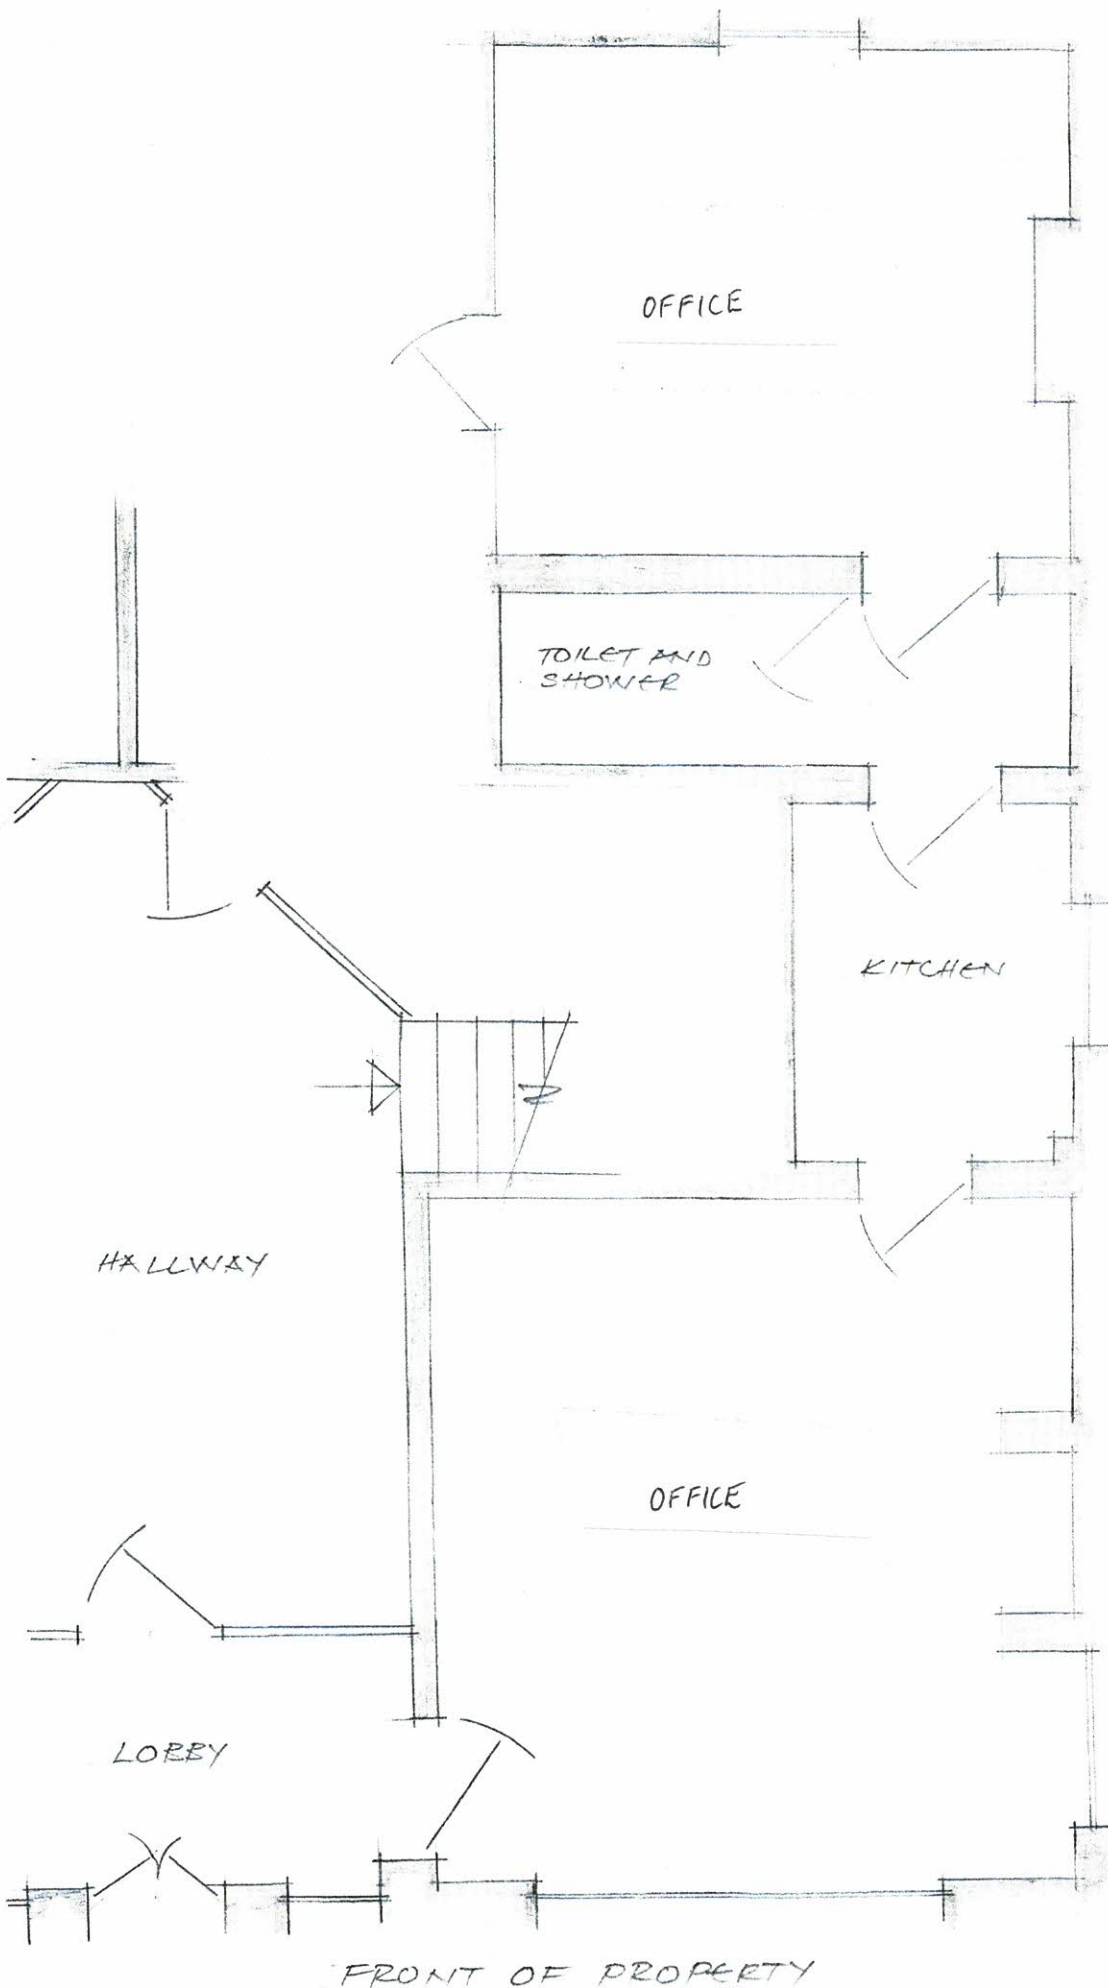

SCALE
1:50 @ A4

PROPOSED ANNEX LAYOUT

40 EAST STREET
HAYANT
HANTS
PO9 1AQ

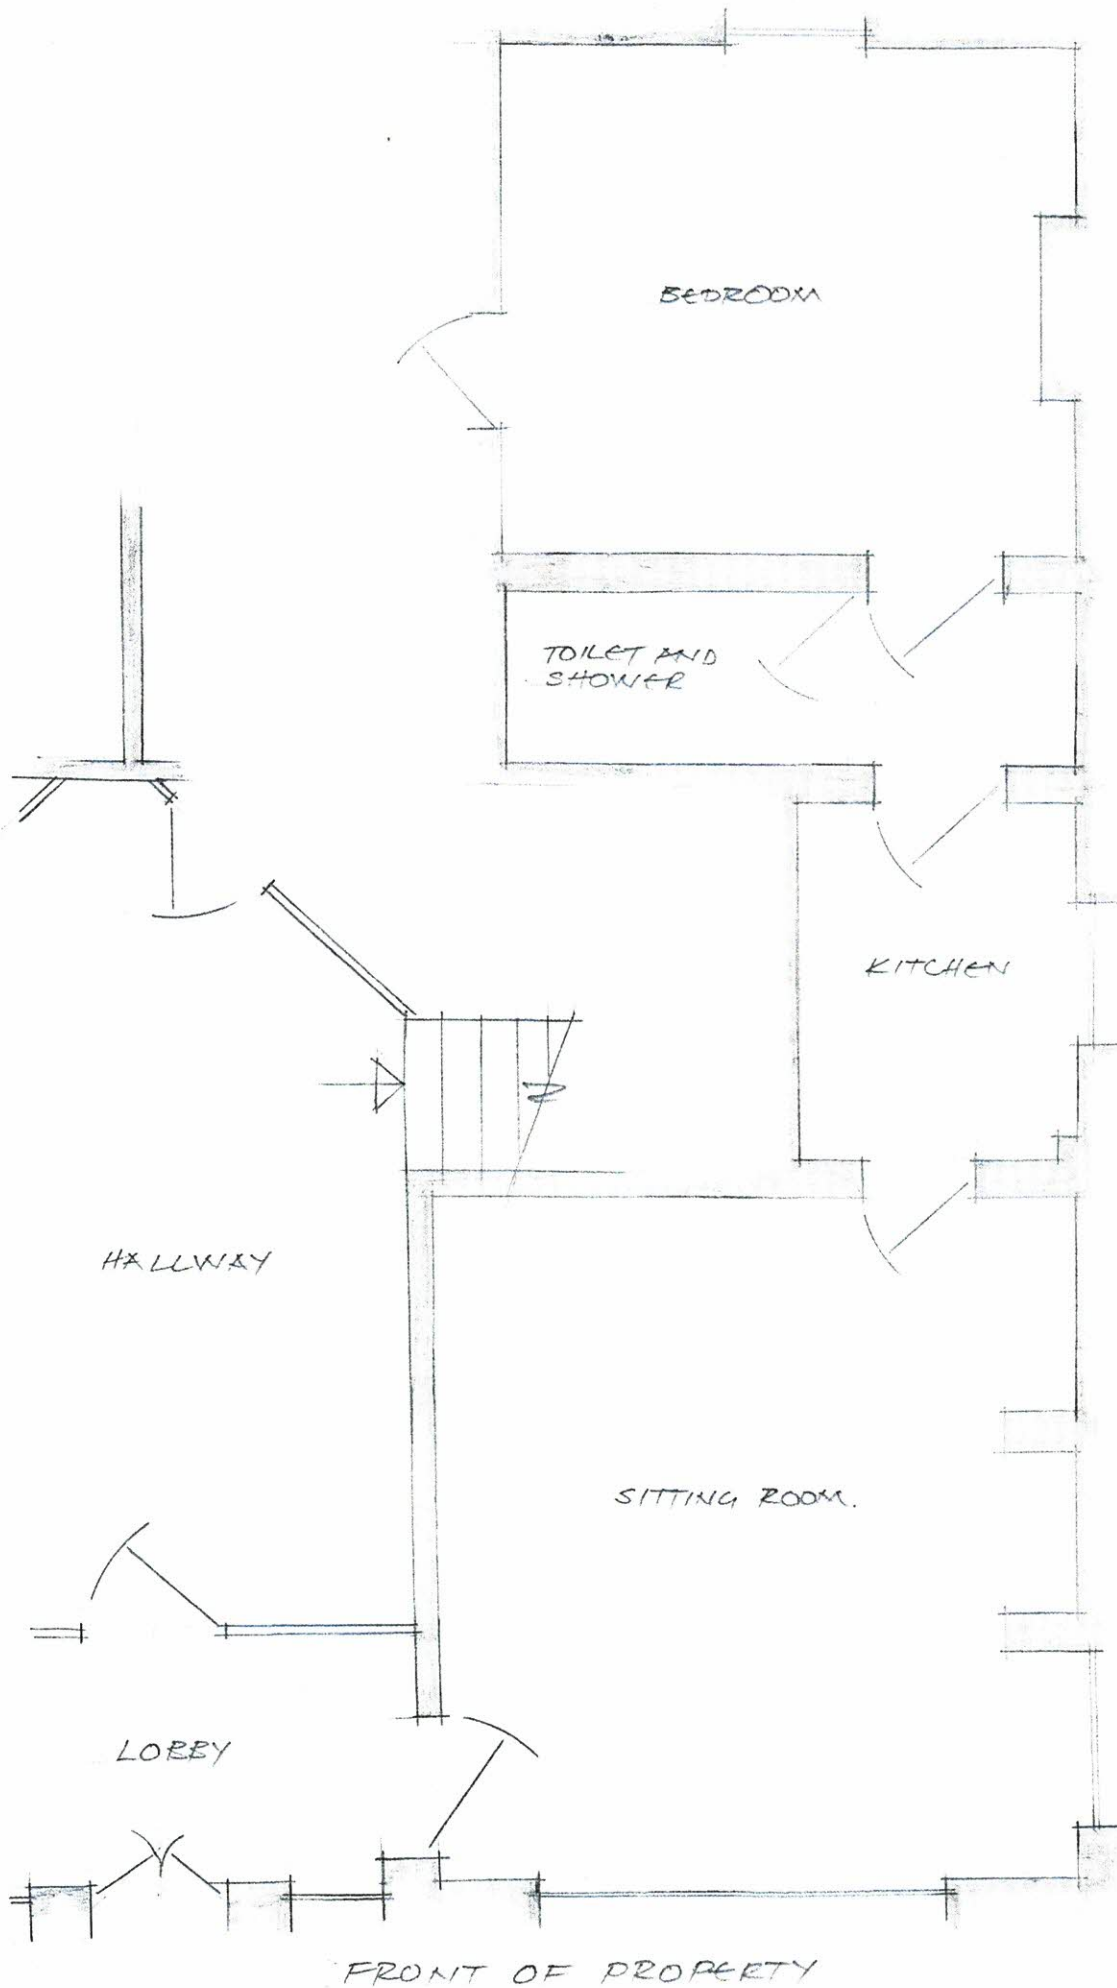

SCALE
1:50 @ A4