


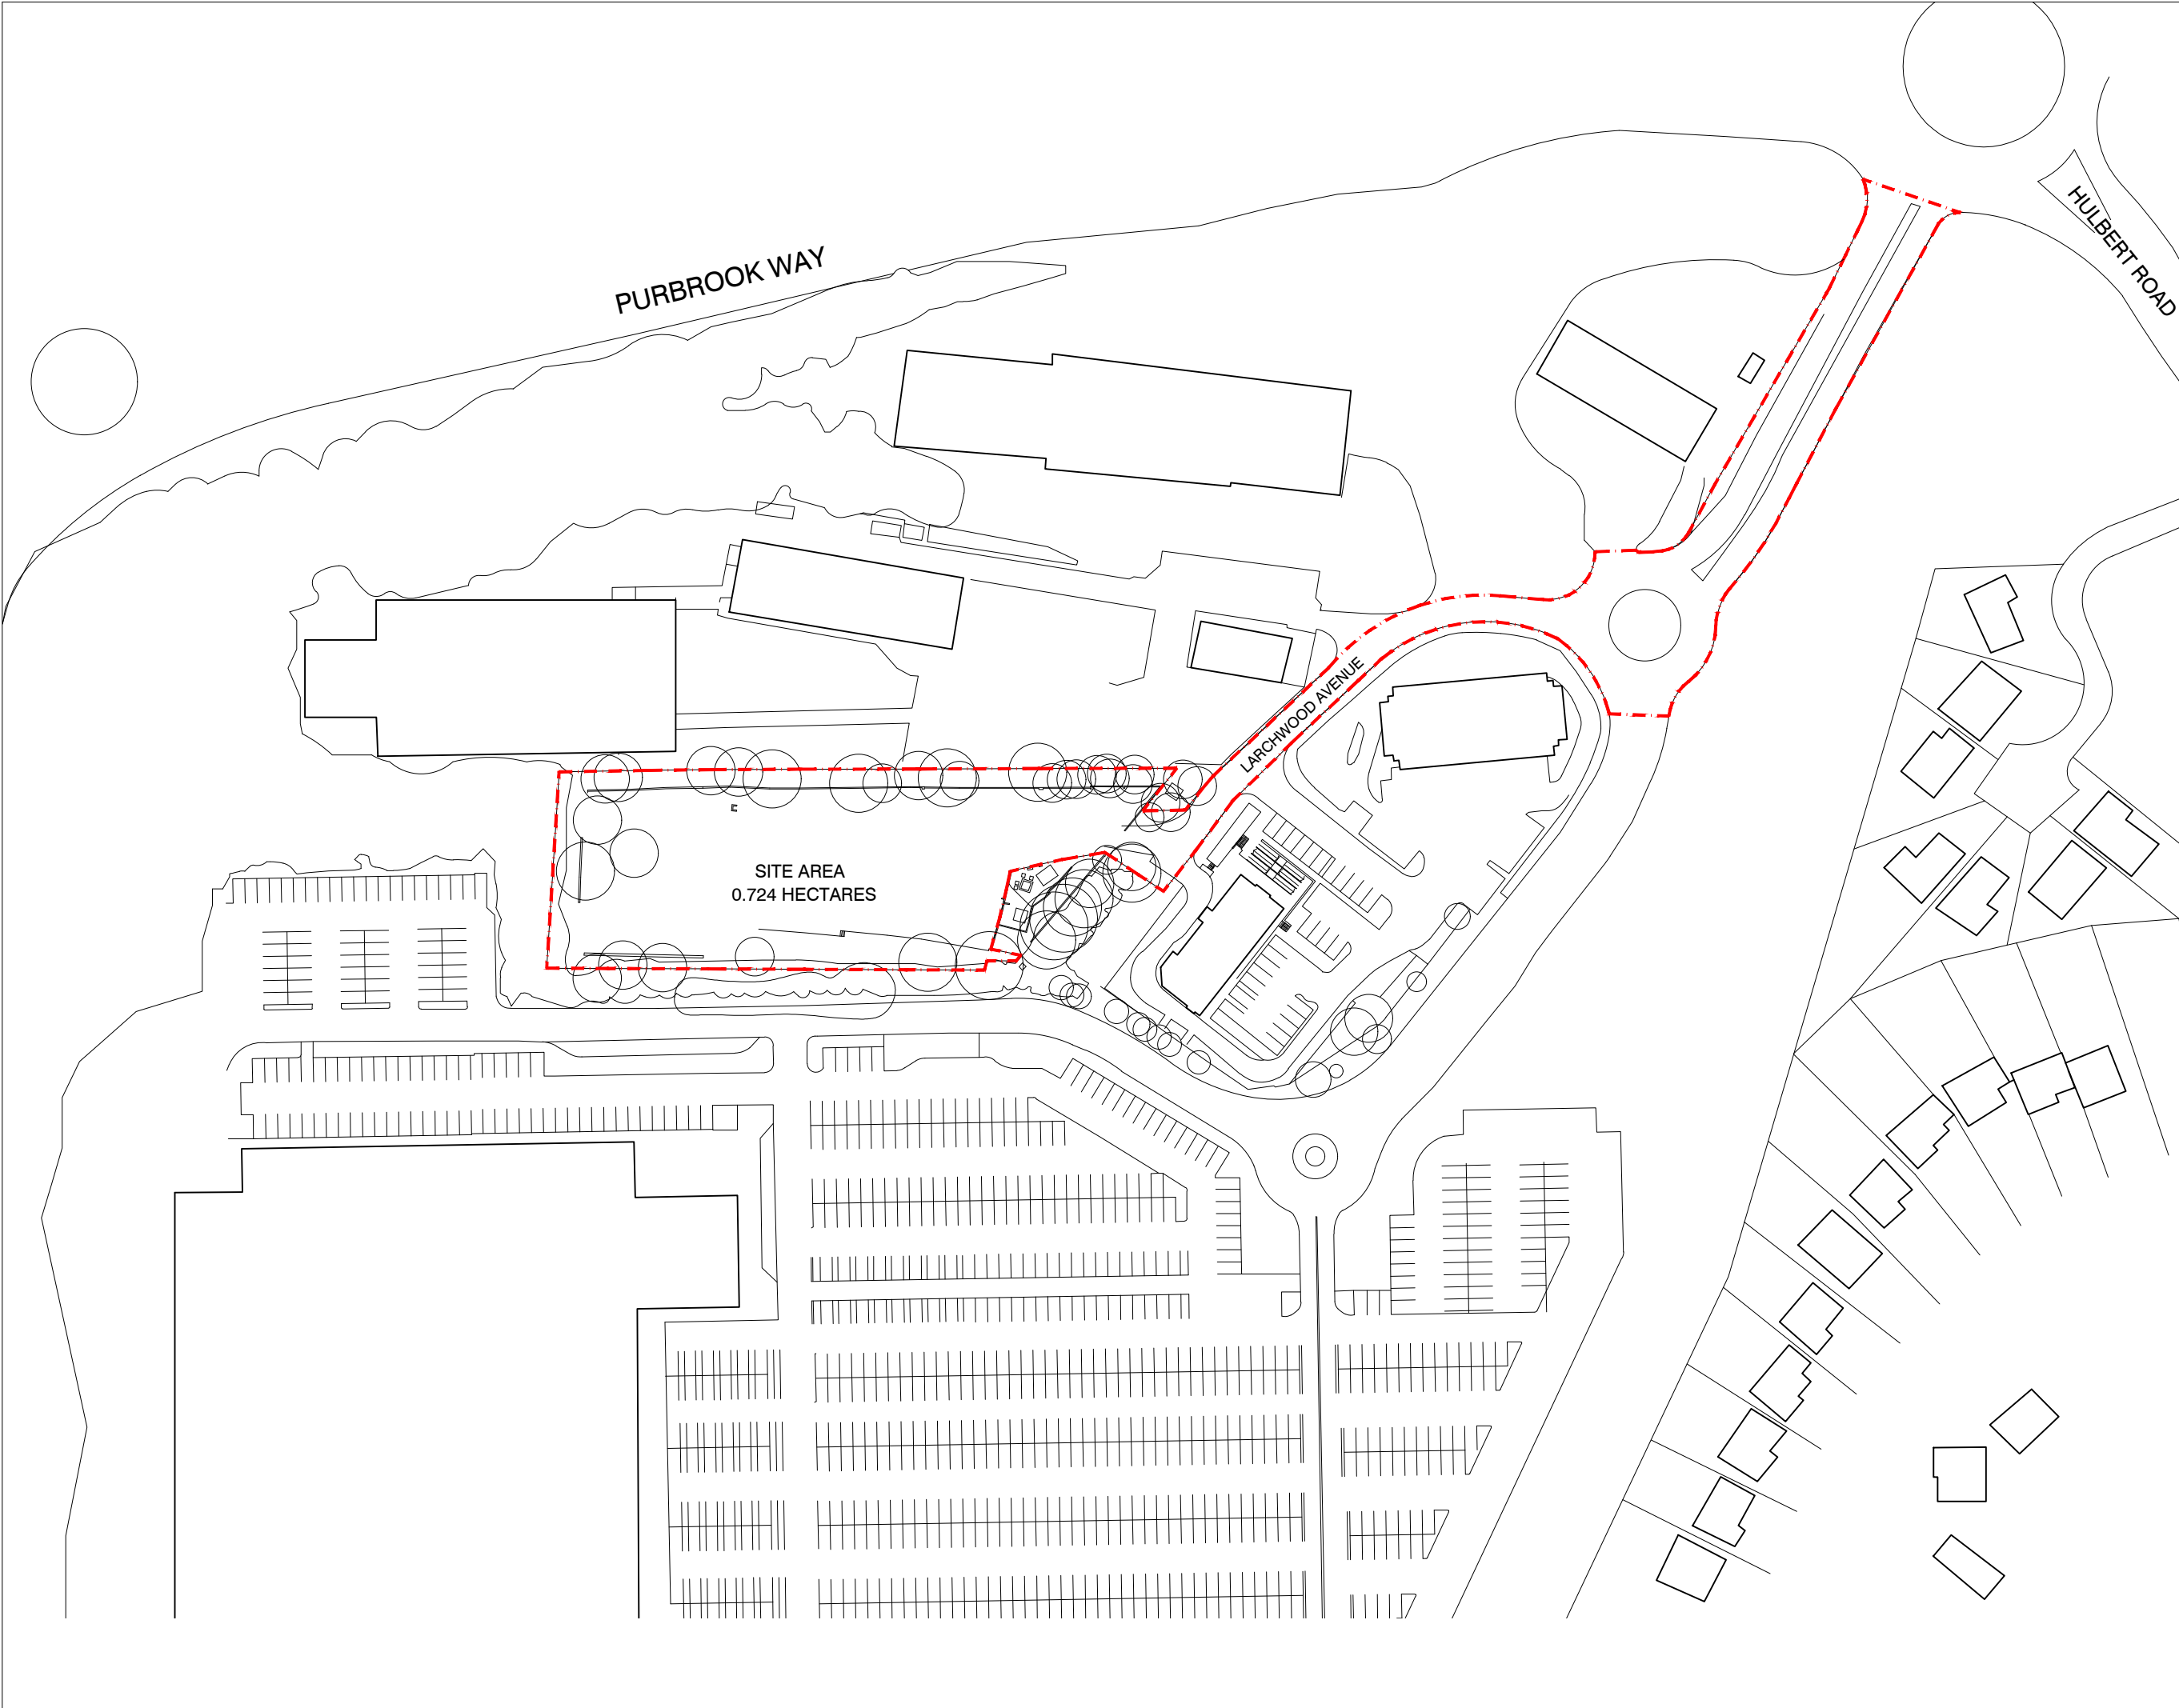


NOTES
Copyright and not to be reproduced without the consent of Holmes Miller.
DO NOT SCALE: Use figured dimensions only.
Holmes Miller accepts responsibility for this document only to the commissioning party and not to any other. Holmes Miller does not accept liability for accuracy or veracity of survey information provided by others and used in the preparation of this drawing. All vertical and horizontal dimensions and levels provided by Holmes Miller and based on the survey information provided by others must be checked and verified on site.

C	ROAD NAMES ADDED	MN	MK	11.12.18
B	GENERAL AMENDMENTS	FZ	TG	22.10.18
A	PLANNING BOUNDARY AMENDED	FZ	MK	27.09.18
#	FIRST ISSUE	JY	TG	14.08.18
REV	DESCRIPTION	DRAWN	APP	DATE



Architects

Holmes Miller
CS.312
27-31 Clerkenwell Close
London EC1R 0AT
T 020 3176 8109
london@holmesmiller.com

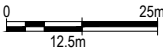

PROJECT Havant Travelodge	
DRAWING Site Location Plan	
SCALE 1:1250 @ A3	CHECKED
NUMBER 4231-AL(0)001-REVC	