




HAVANT BOROUGH
COUNCIL
02 NOV 2018
RECEIVED

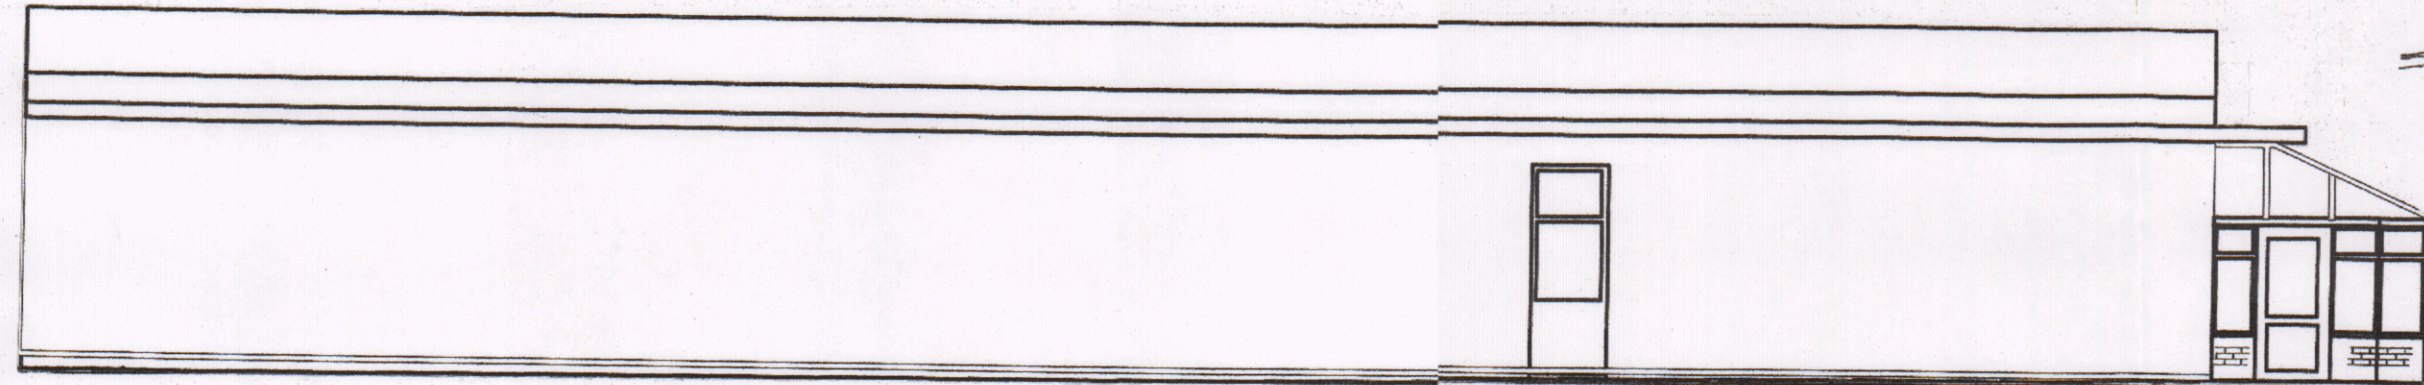


EXISTING SIDE ELEVATION:

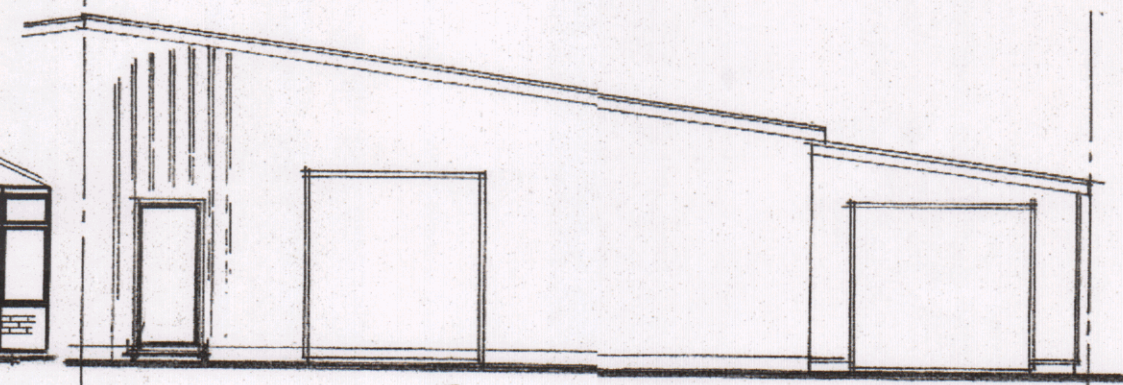

FRONT ELEVATION:

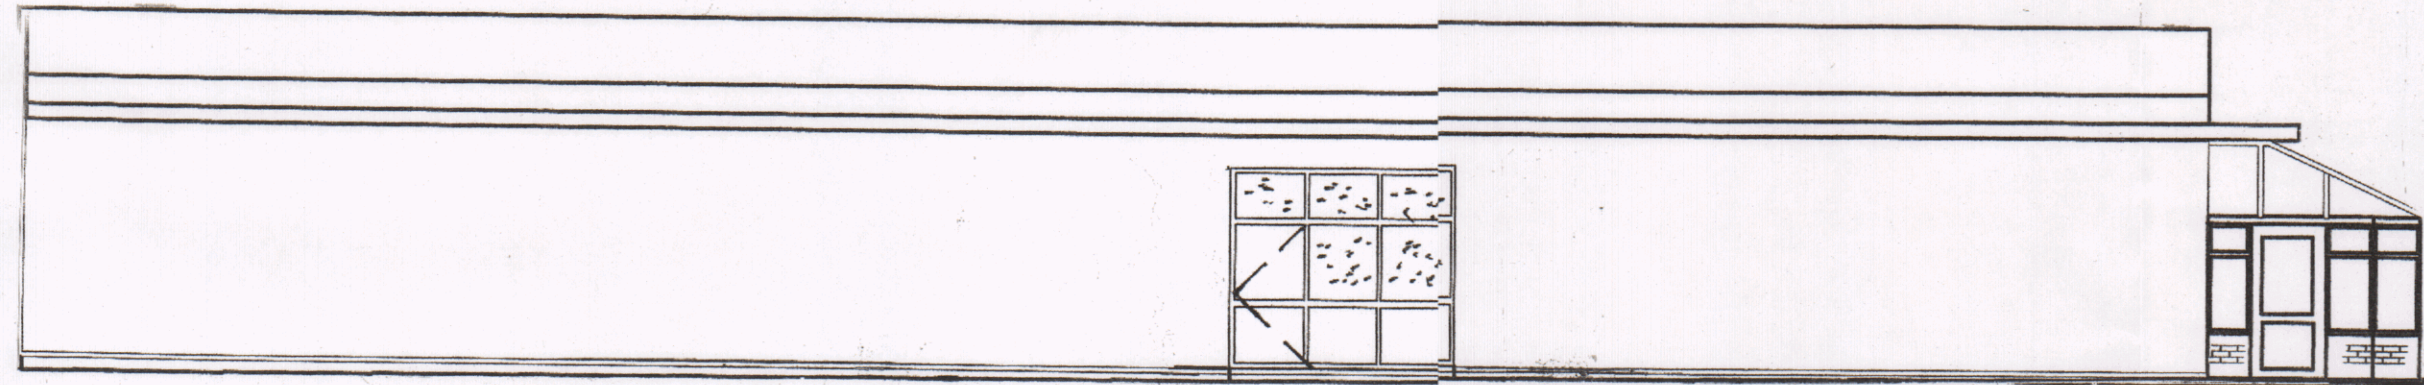

PROPOSED SIDE ELEVATION:

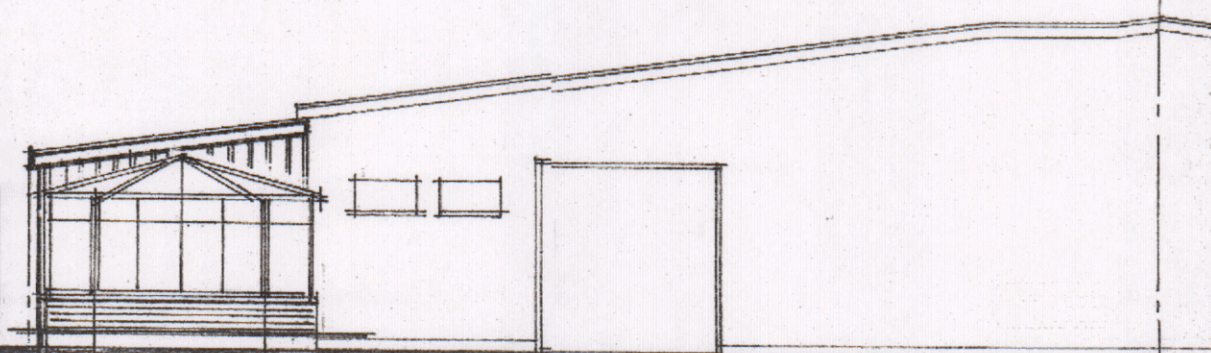


REAR ELEVATION

TOPLINE WINDONS
UNIT 5 19 ASTON 20
WATSLLOOVILLE
207 7x6
HANTS

PROPOSED NEW FRONT DOOR

SCALES 1:100
SITE PLAN 1:500
LOCATION 1:1250

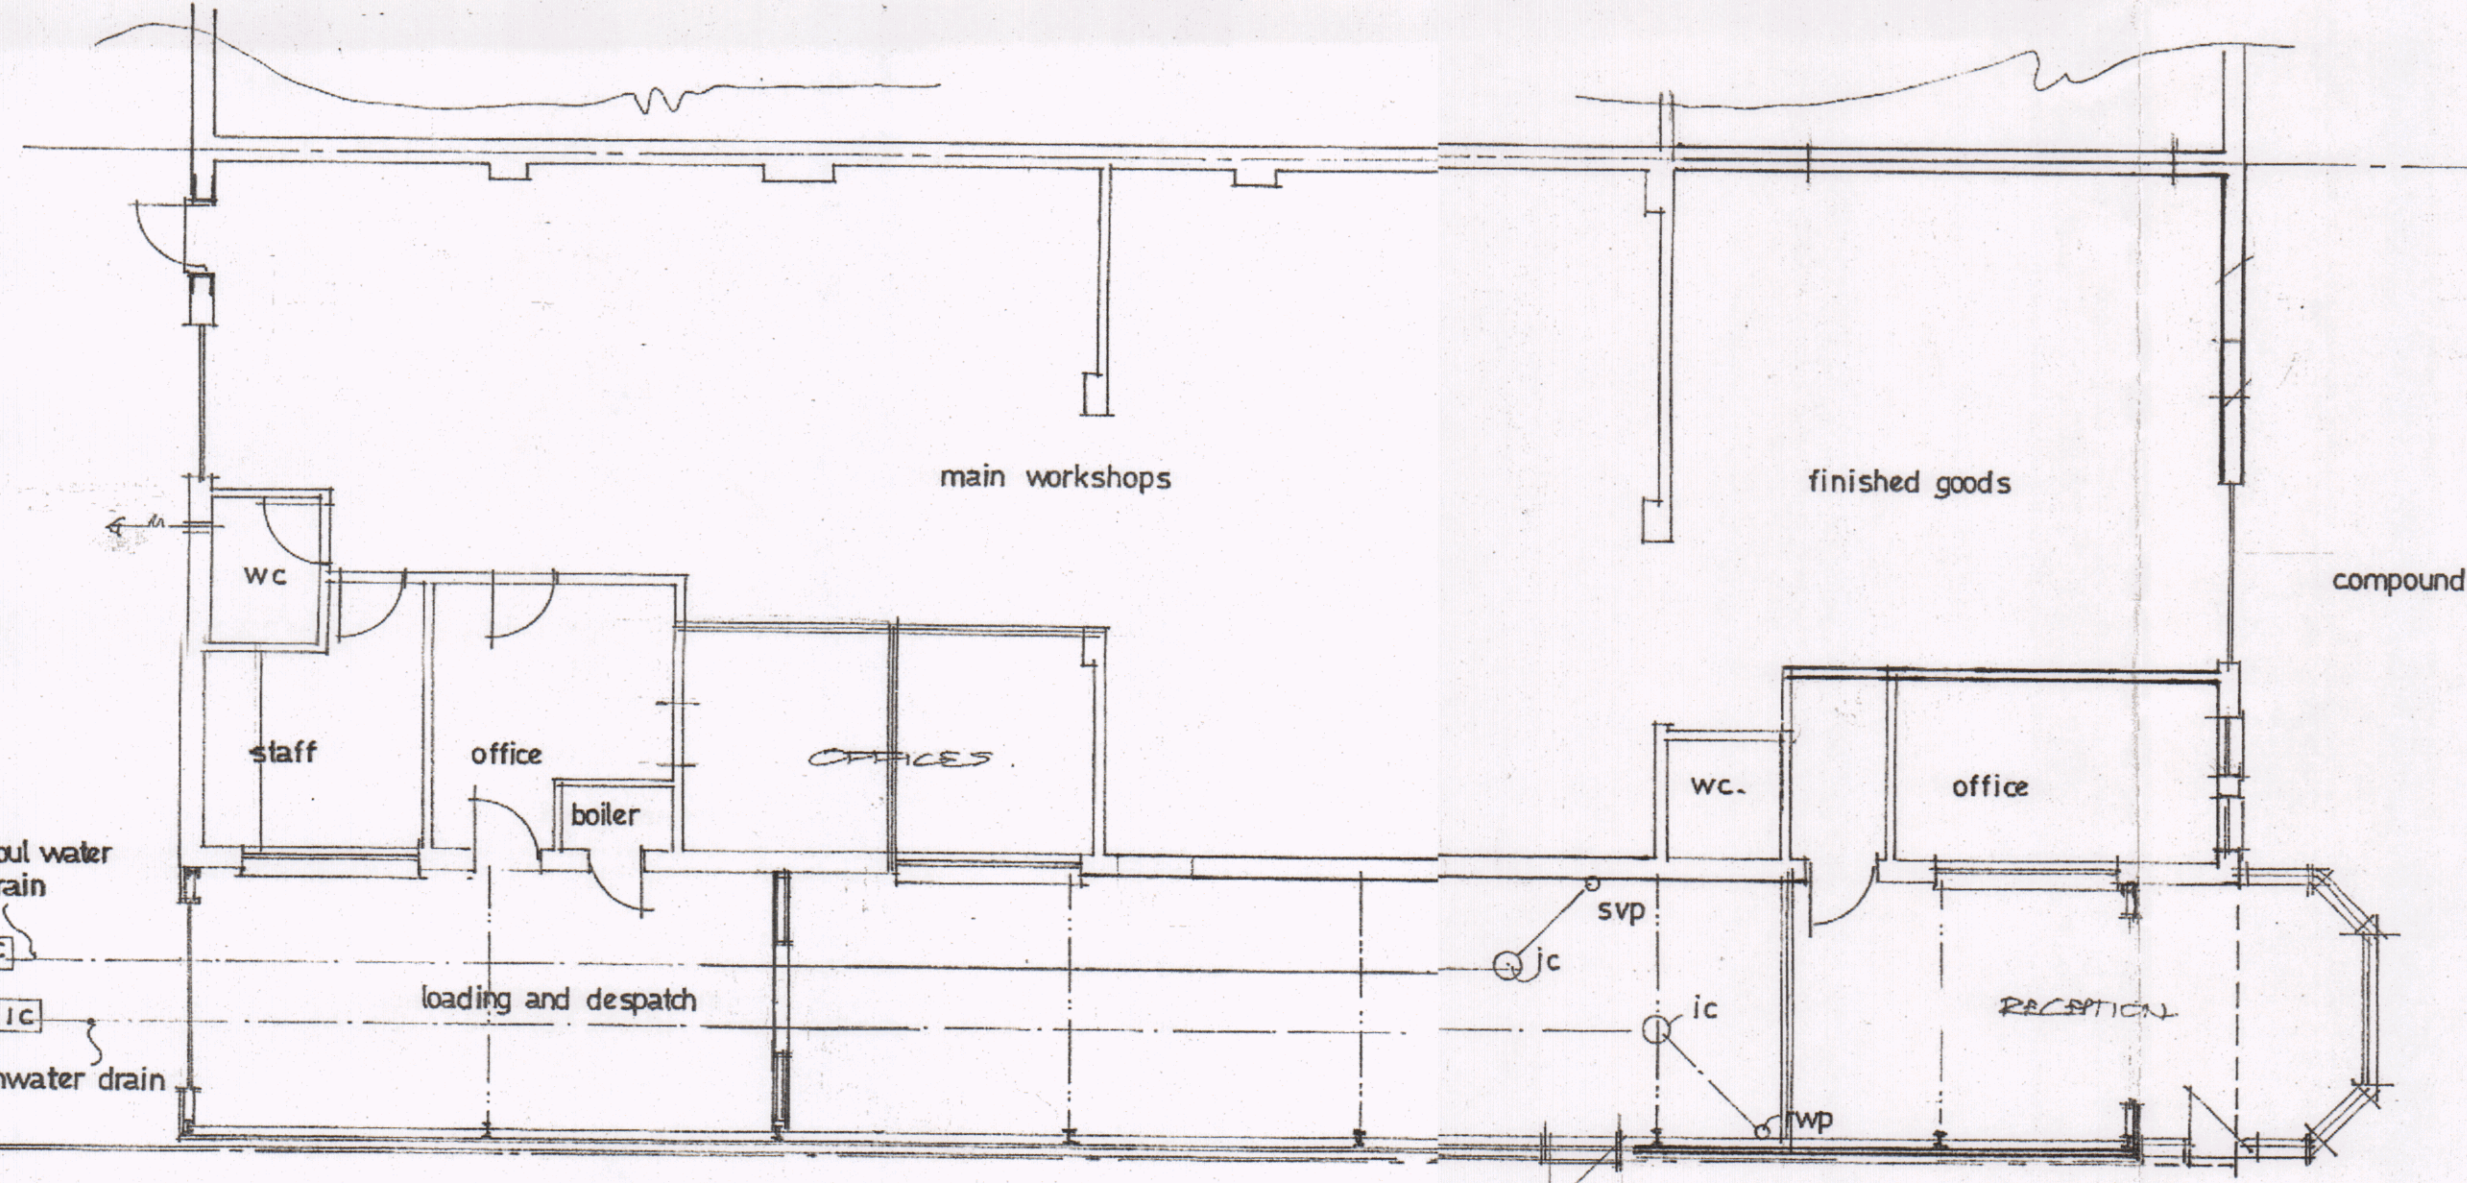

EXISTING FLOOR PLAN:

