

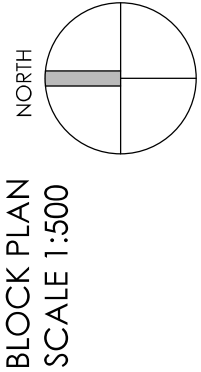
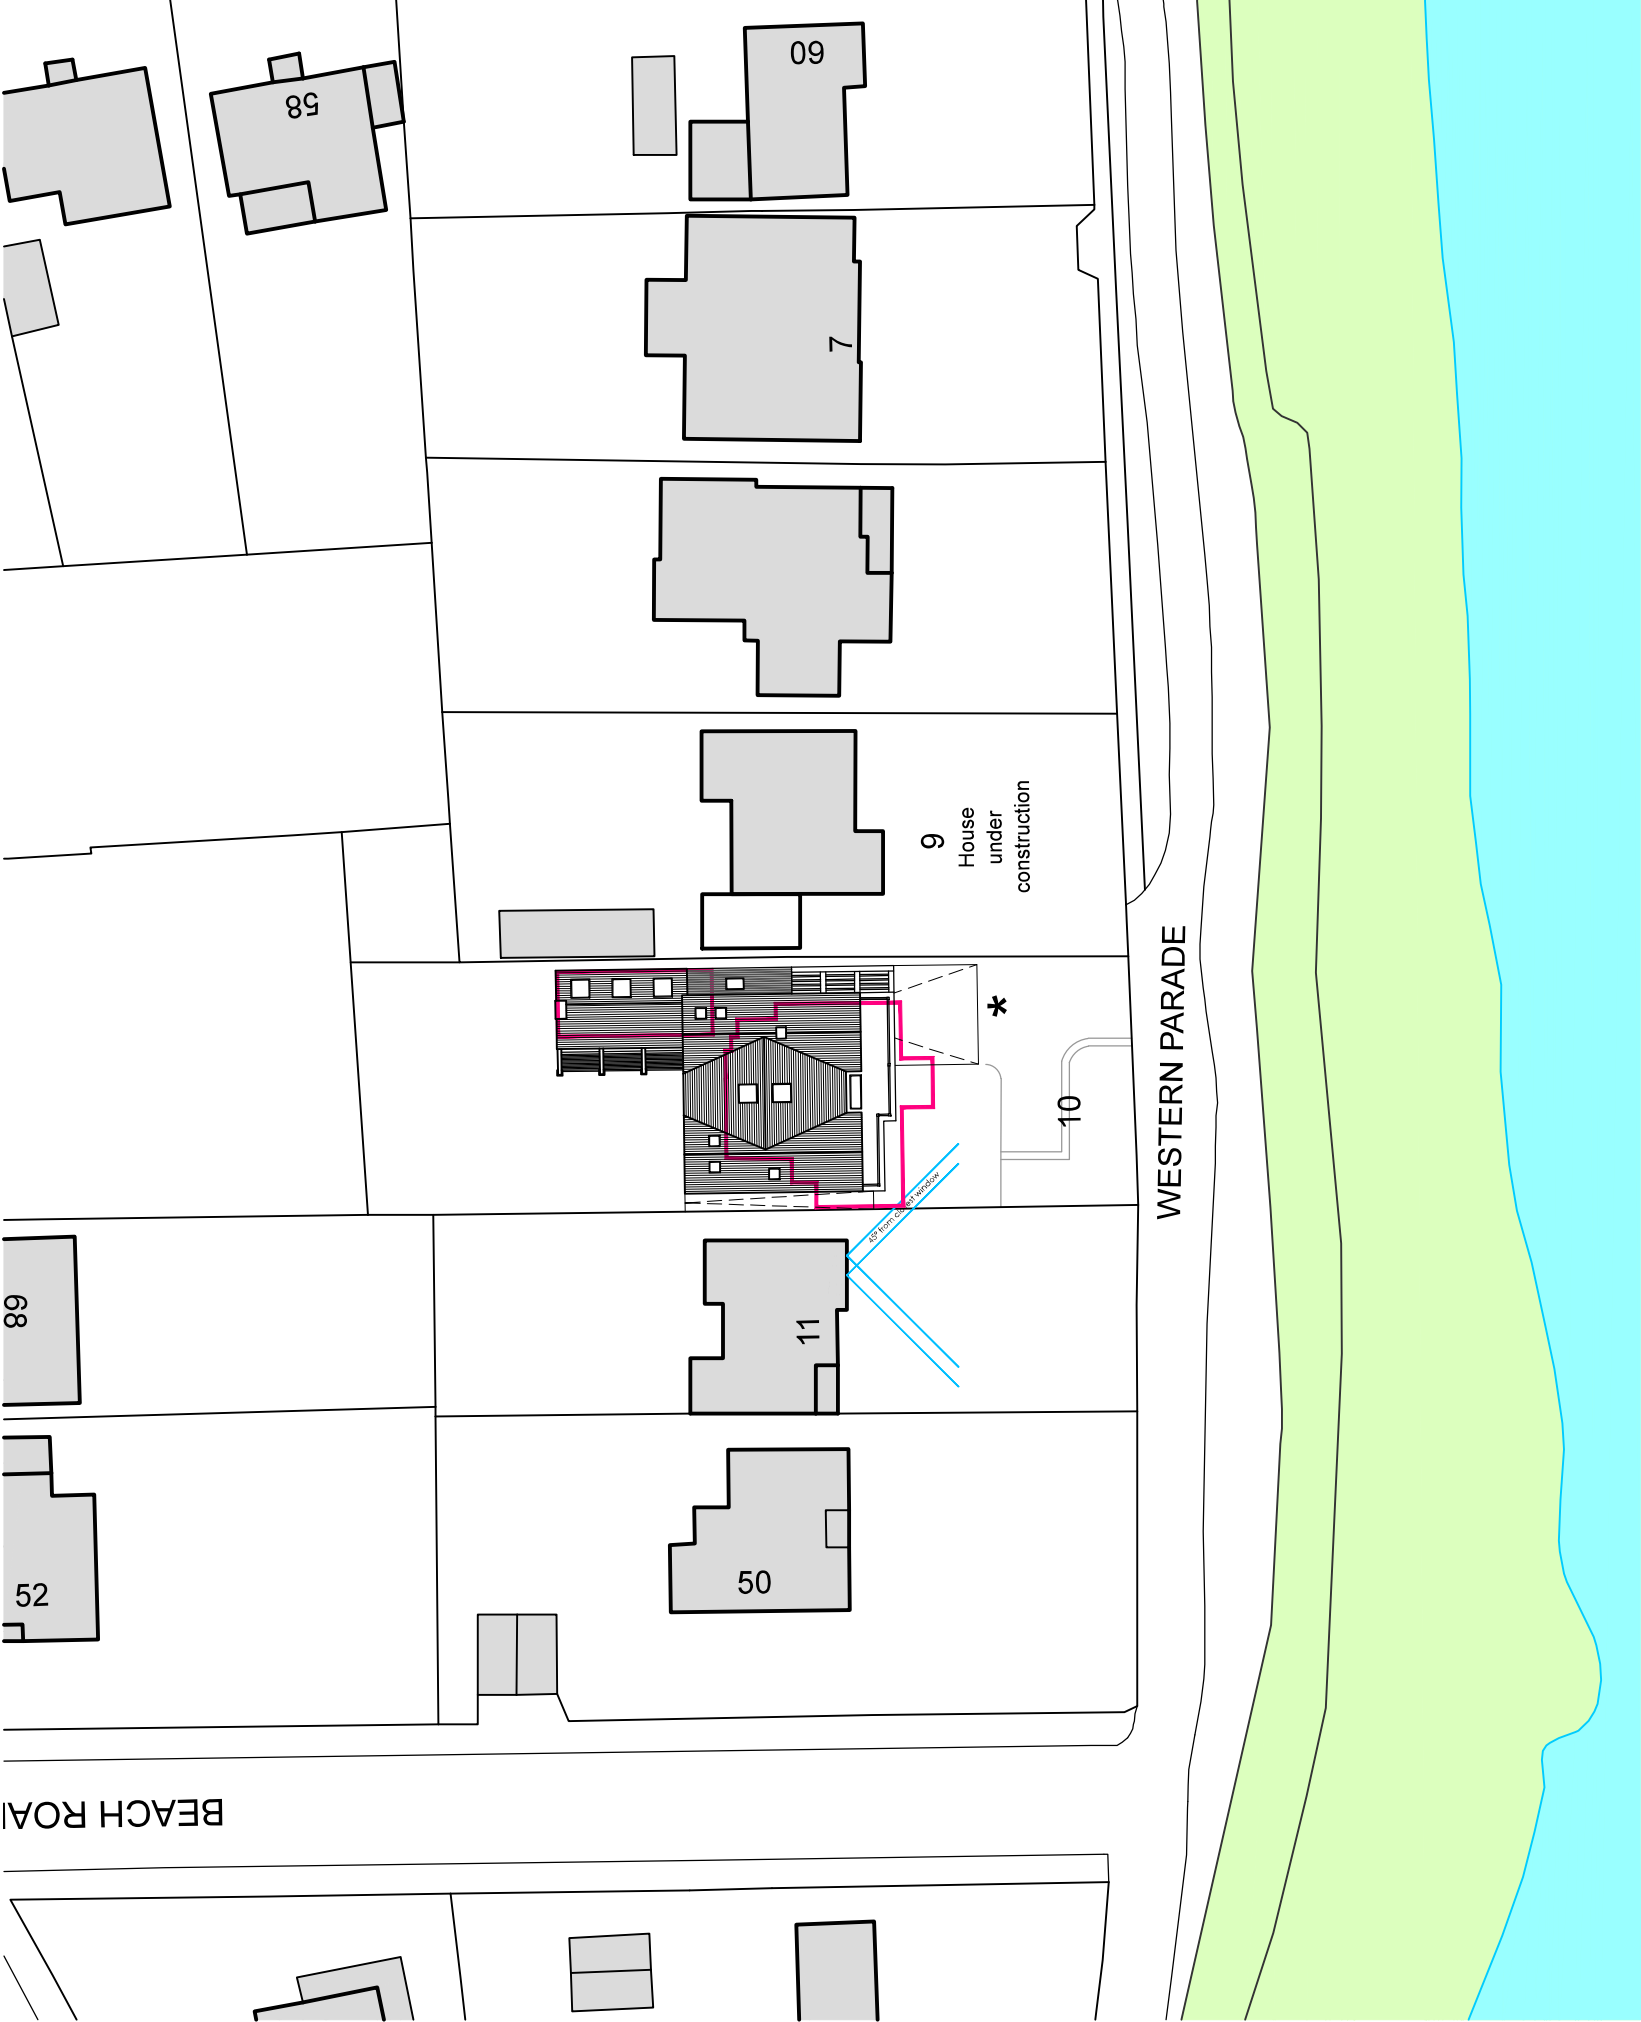


This drawing may be scaled with reference to the scale bar for planning application purposes only. Do not scale for any other purpose, use only annotated dimensions. All dimensions are to be checked by parties using the drawing, and any errors or omissions are to be reported to James Potter Associates Ltd.

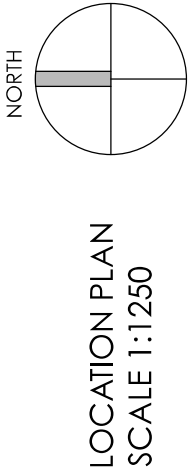

Rev.	Date	Note	Author	Checked
B	24/06/19	Added flat roof at the front porch and pergola on the side of the house. The roof of the extension becomes an independent part of the house reducing the height of the building next to the neighbours.	AS	JP

C	05/07/19	Main bulk square of the building shifted north 500mm & Red line amended	AS	JP
---	----------	---	----	----

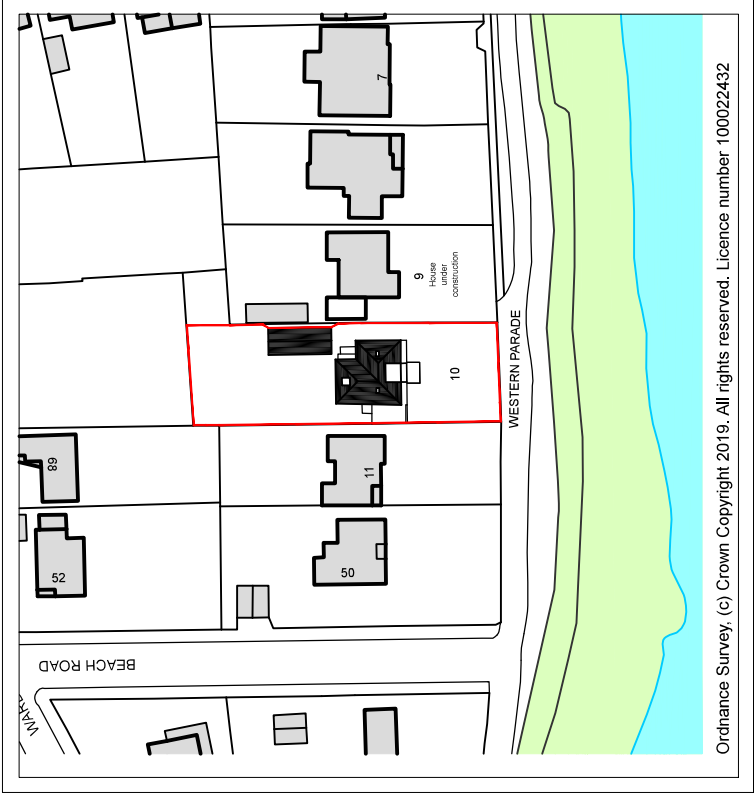

KEY

- * Existing house and garage
- * Indicative landscaping

Project	REPLACEMENT DWELLING AT 10 WESTERN PARADE EMSWORTH PO10 7HS			Drawing	BLOCK AND LOCATION PLAN	
Client	MR & MRS BROWN			Job-Dwg Number	18065-PL-001	
Status	PLANNING			Rev.	C	
Scale	1:500/1:1250		Sheet Size	A3		
Author	AS	Checked	JP	Date	24/06/19	

JPA

JAMES POTTER
ASSOCIATES

www.jpaa.design
JPA - PORTSMOUTH
10 Western Parade, PO10 7HS
Southsea, Portsmouth, PO4 8DS
t. +44(0)2393 871 000