


PROPOSED SIDE AND REAR ADDITIONS.
8, BROOKMEAD WAY, LANGSTONE, HANTS.
FOR MR & MRS J. DUNAWAY.

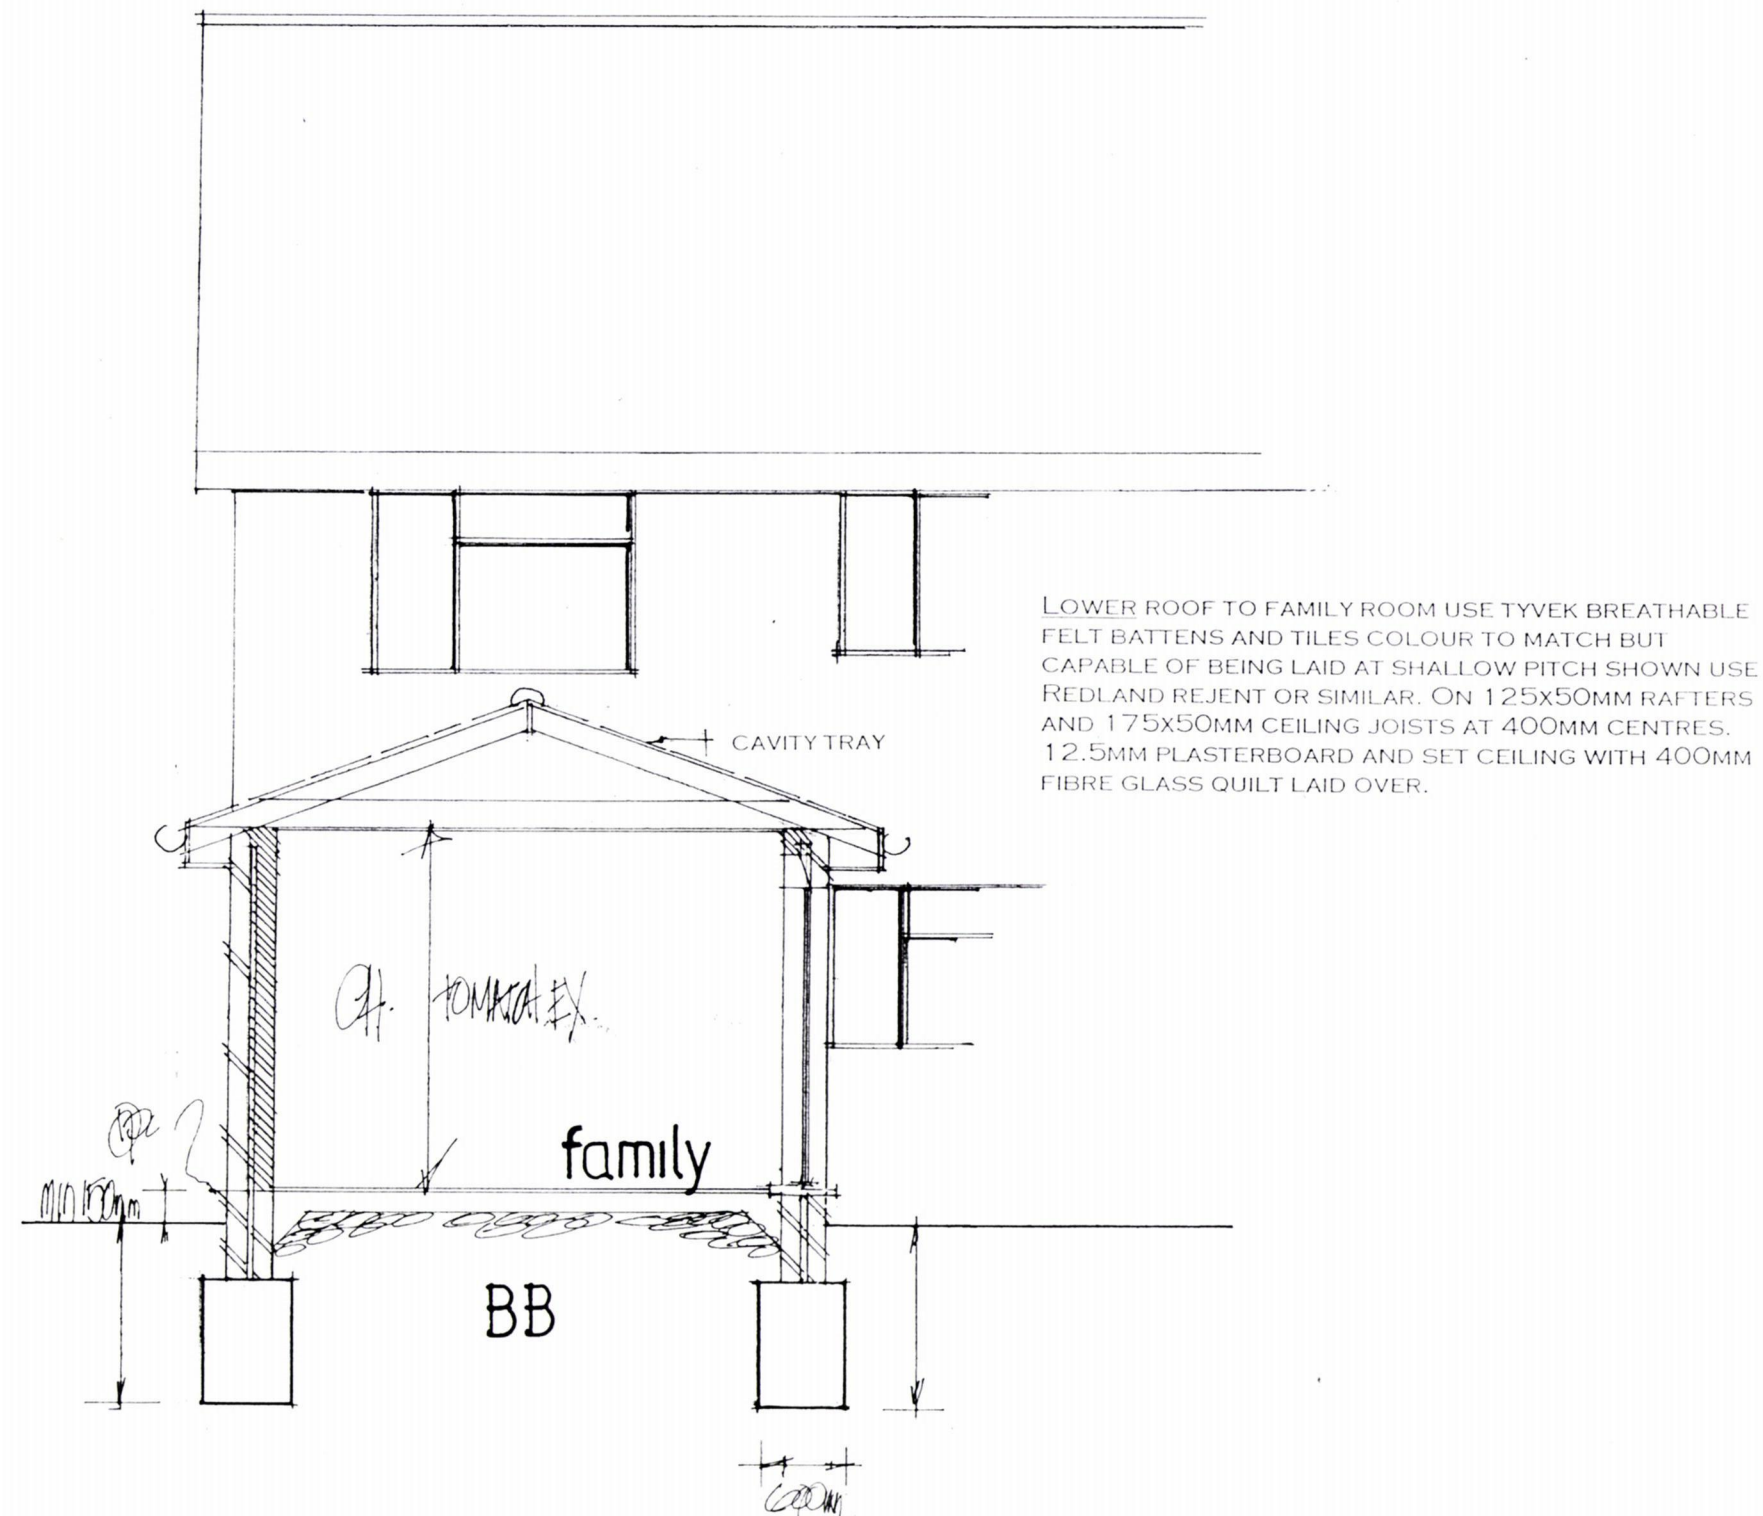

date nov 18
scale 1:50

SECTION DRAWING BB

PETER J. WALKER
ISLAND DESIGN
182 SEAFRONT, HAYLING ISLAND, HANTS
PO11 9AN
TEL: 02392467571