


[illegible]

2m 4m 6m 8m 10m


GRAPHICAL SCALE 1:200 @ A3

This architectural elevation drawing shows a residential property. In the foreground, a fence runs across the frame. Behind the fence, from left to right, are: a house with a gabled roof and a chimney; a large, dark, irregularly shaped tree; a smaller, dark, irregularly shaped tree; a small, rectangular building with horizontal siding; a large, dark, irregularly shaped tree; a small, rectangular building with horizontal siding and a gabled roof; and a large, dark, irregularly shaped tree. The drawing is a black and white line drawing with some areas filled in dark grey.

1 : 200

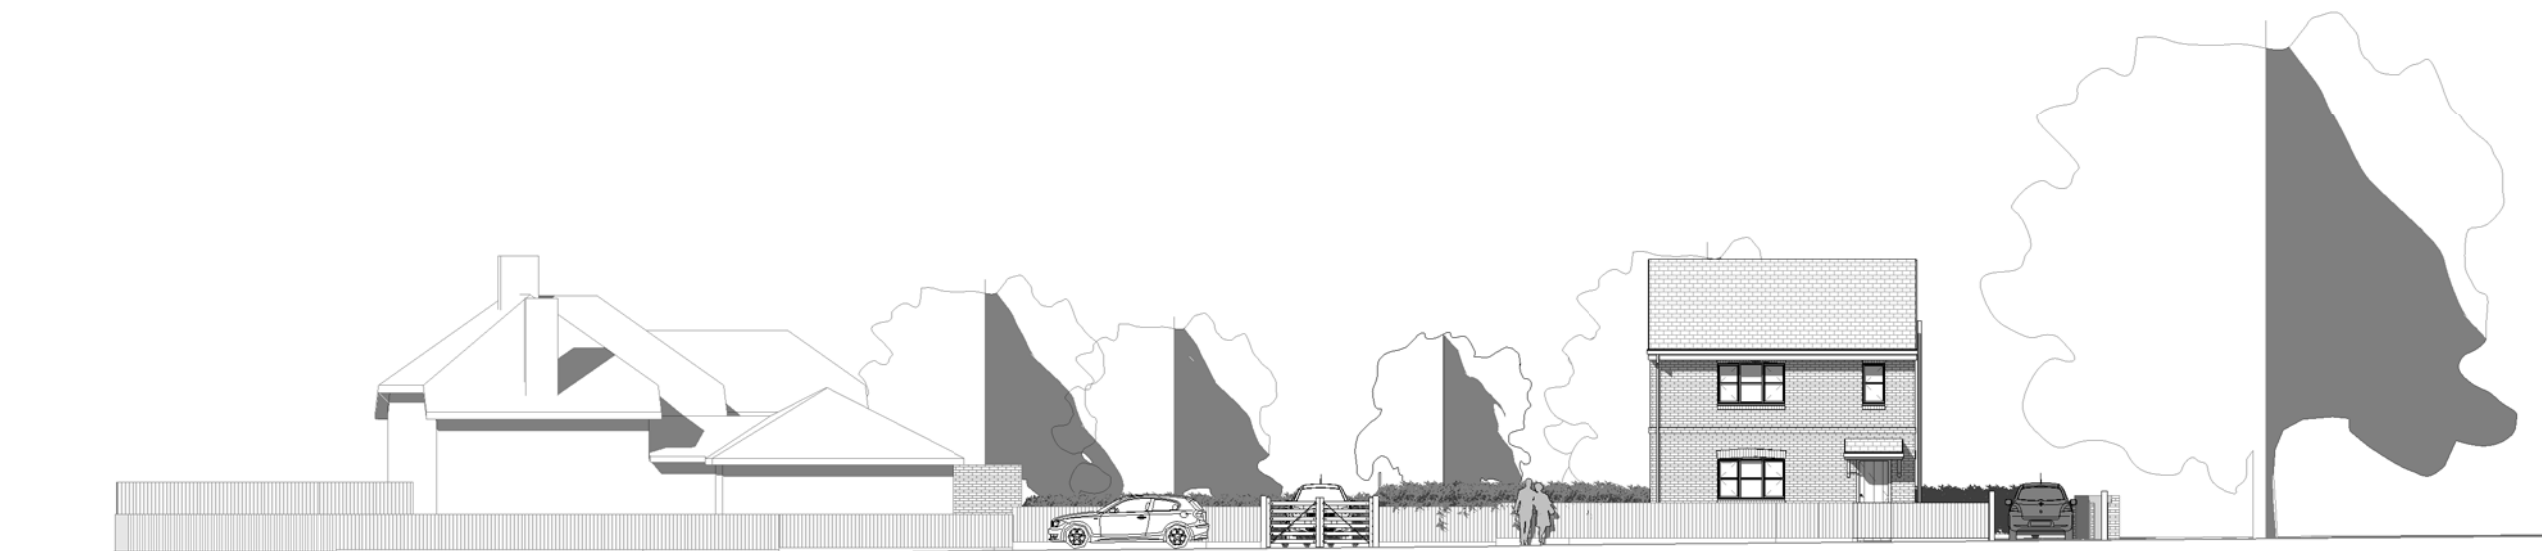

1 : 200

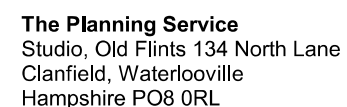

Scale is correct when printed to the stated ISO size. Figured dimensions are to be used in preference to scaled sizes and all dimensions must be checked on site by the contractor before ordering materials and/or commencing work. All dimensions in mm (millimetres) unless otherwise stated. The contractor is to ensure the works are inspected and completed to the satisfaction of the local authority. Compliance with building regulations or a party wall award / agreement is not to be assumed.

No deviation from this drawing will be permitted without the prior written consent of the designer. Under the provisions of the copyright act 1988, the copyright of this drawing and the work contained therein remains the property of the designer (the planning service), and may not be reproduced in any form whatsoever without prior written consent.

Under the construction (design and management) regulations 2015 (CDM2015) all design work for both domestic and commercial development(s) are to conform to those regulations. E&EO.

Scale 100% @ A3	1 : 200
-----------------	---------