


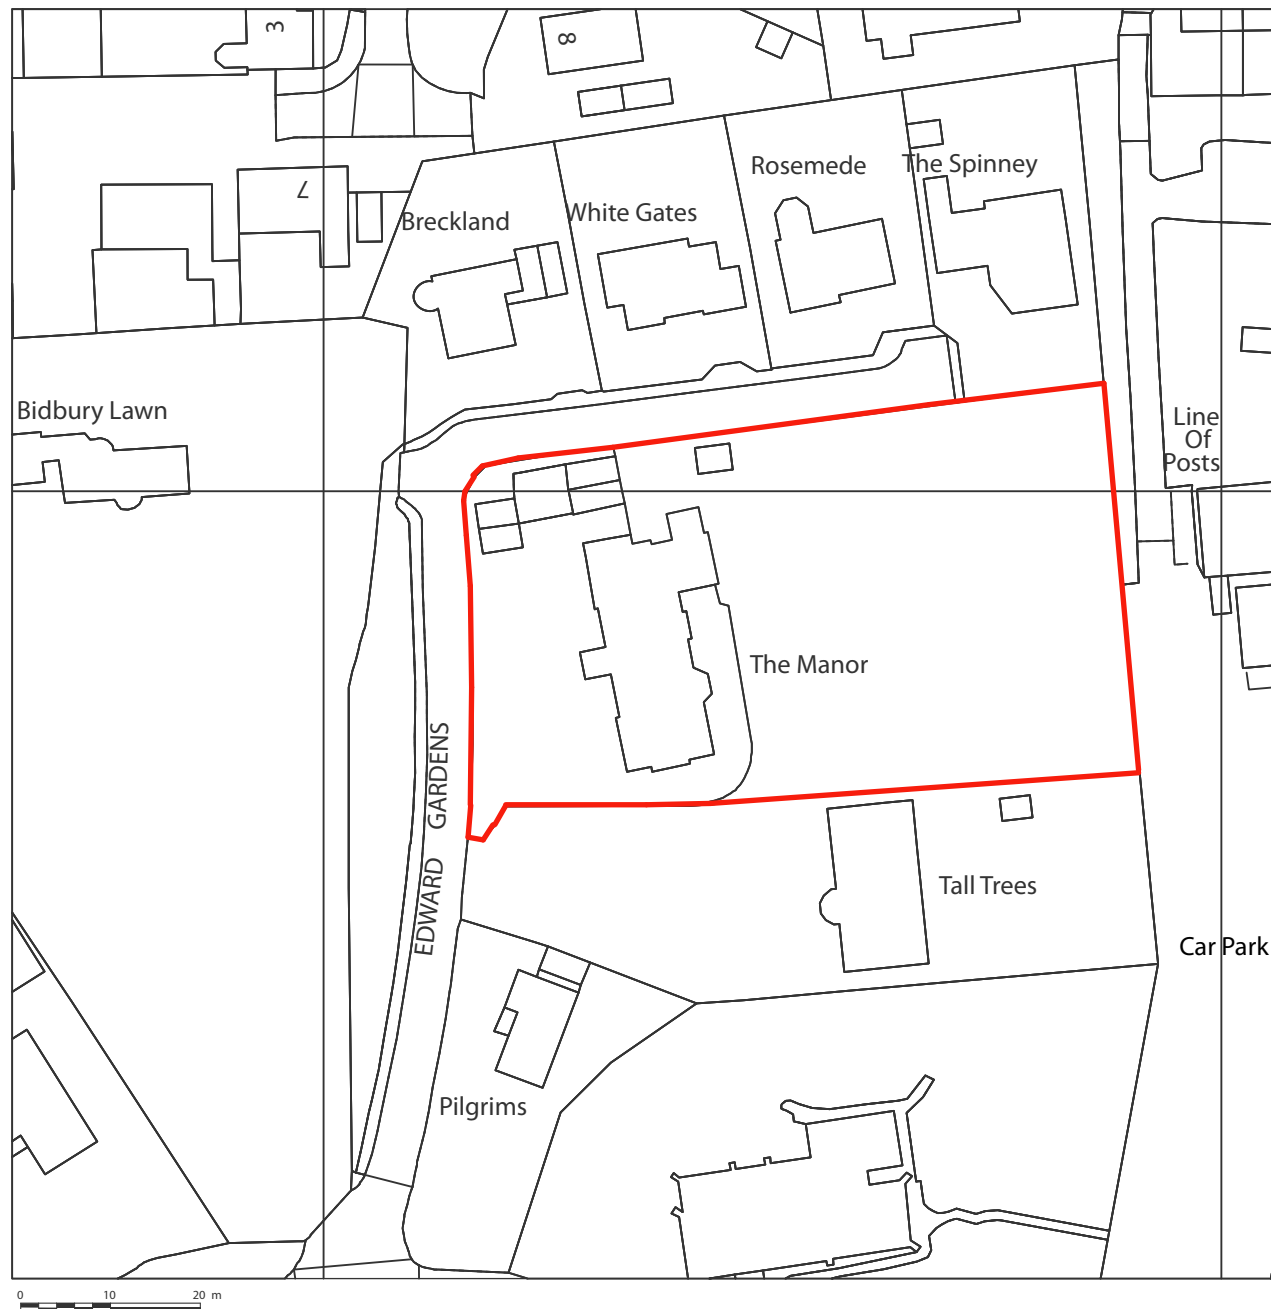

Scale 1:1250

FOR PLANNING PURPOSES ONLY.

THIS DRAWING IS THE COPYRIGHT OF MURPHY ASSOCIATES (UK) LTD AND DGC (HISTORIC BUILDINGS) CONSULTANTS LTD. IT MUST NOT BE COPIED IN PART OR WHOLE WITHOUT CONSENT.

DISCLAIMER:
No responsibility or liability is accepted for C.D.M unless otherwise agreed in writing.



18 Braemore Court, Kingsway, Hove BN3 4FG
m. 07825005297 e. info@murphyassociates.co.uk

CLIENT

Mr R Carlton

PROJECT ADDRESS

The Manor, Bedhampton, Edward Gardens,
Bedhampton, Havant

PROJECT TITLE

Part Retrospective Repair & Rebuilding of Rear Bay

DRAWING TITLE

Site Location Plan

SCALE / PAPER
1:1250 @ A4

DATE
26 Mayl 2019

PROJECT NUMBER
4896

DWG NO:
100

REV
- A -