
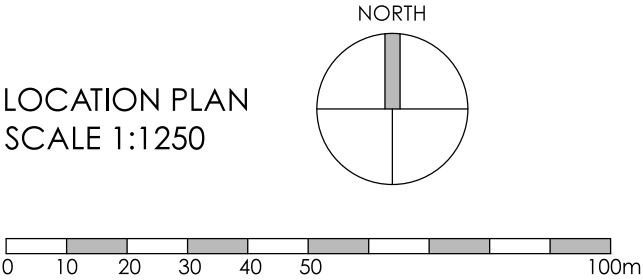
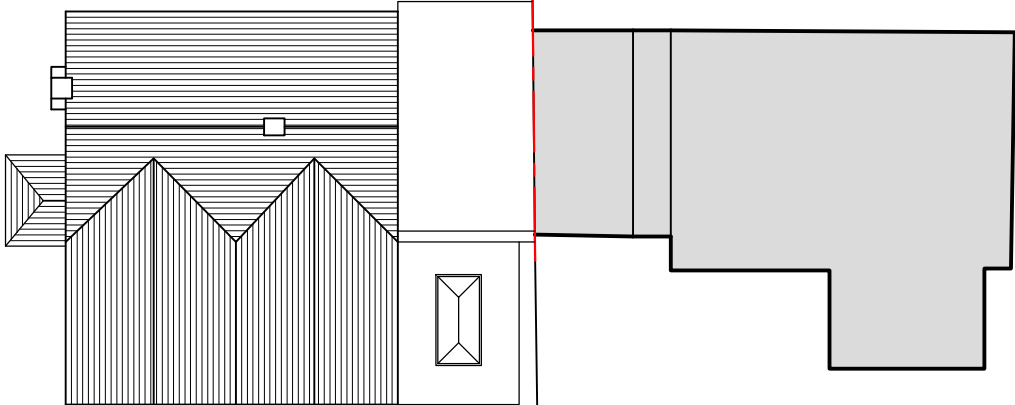


This drawing may be scaled with reference to the scale bar for planning application purposes only. Do not scale for any other purpose, use only annotated dimensions. All dimensions are to be checked by parties using the drawing, and any errors or omissions are to be reported to James Potter Associates Ltd.

Rev.	Date	Note	Author	Checked
A	06/03/19	Parking spaces added	XXX	XXX


HIGHLA

8

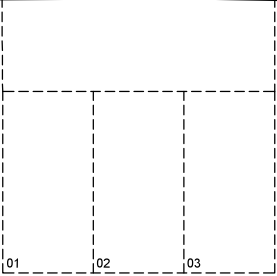

Existing Parking:2
Proposed Parking:3

BLOCK PLAN
SCALE 1:200

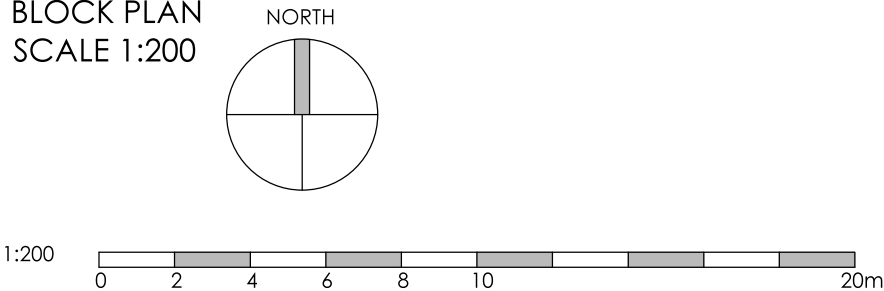

Project	TWO STOREY EXTENSION AND INTERNAL ALTERATIONS 8 HIGHLAND CLOSE EMSWORTH, PO10 7JP					Drawing	BLOCK AND LOCATION PLAN			
						Job-Dwg Number	18083-PL-001		Rev.	A
Client	MR & MRS SLIGHT					JPA JAMES POTTER ASSOCIATES www.jpa.design JPA - PORTSMOUTH Suite 1, Winter Works, Rear of 119 Winter Road, SOUTHSEA, Portsmouth, PO4 8DS t. +44(0)2393 871 000				
Status	PLANNING									
Scale	1:200/1:1250		Sheet Size A3							
Author	AS	Checked	JP	Date	20/12/18					