


# 5 Post Office Road - CC.08.18

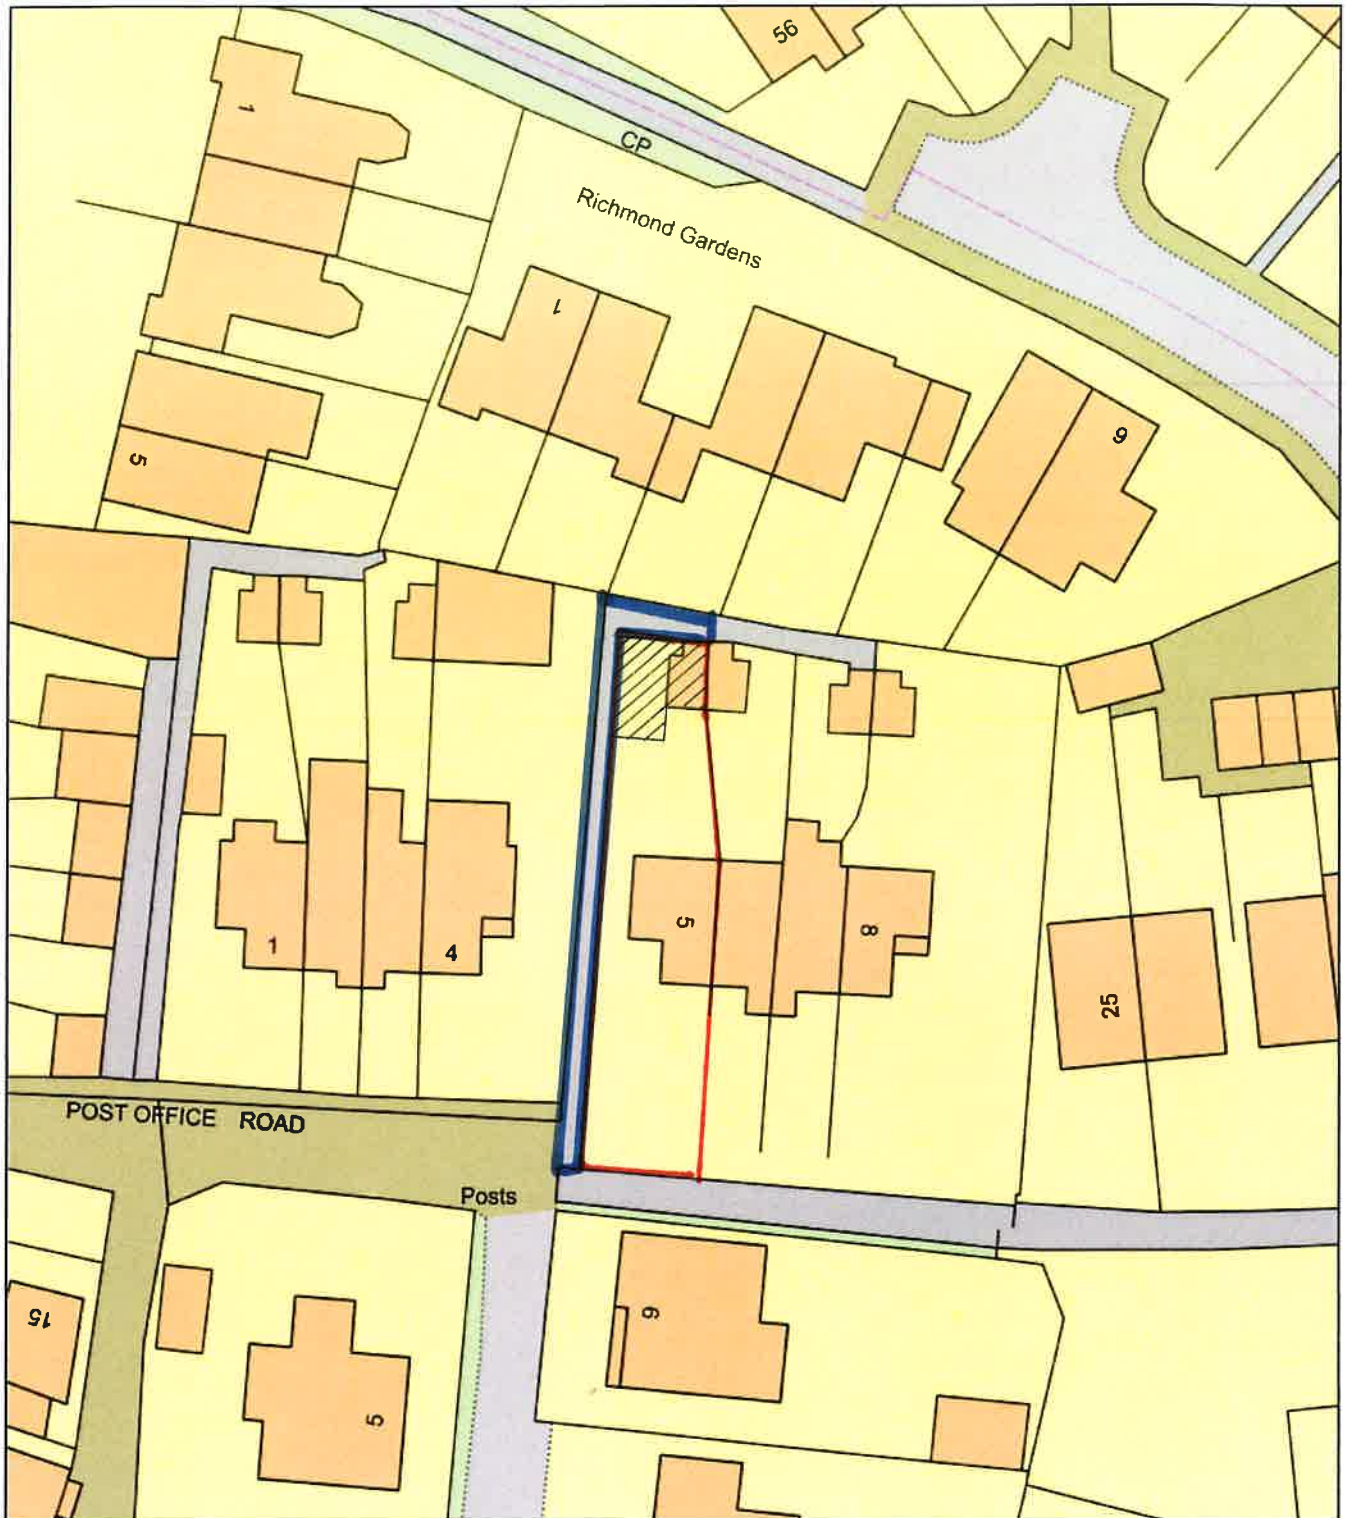

0 20  
Metres



Plan Produced for: Thorns Young LTD

Date Produced: 11 Dec 2018

Plan Number/Project ID: TQRQM18345084636294

Scale: 1:500 @ A4