



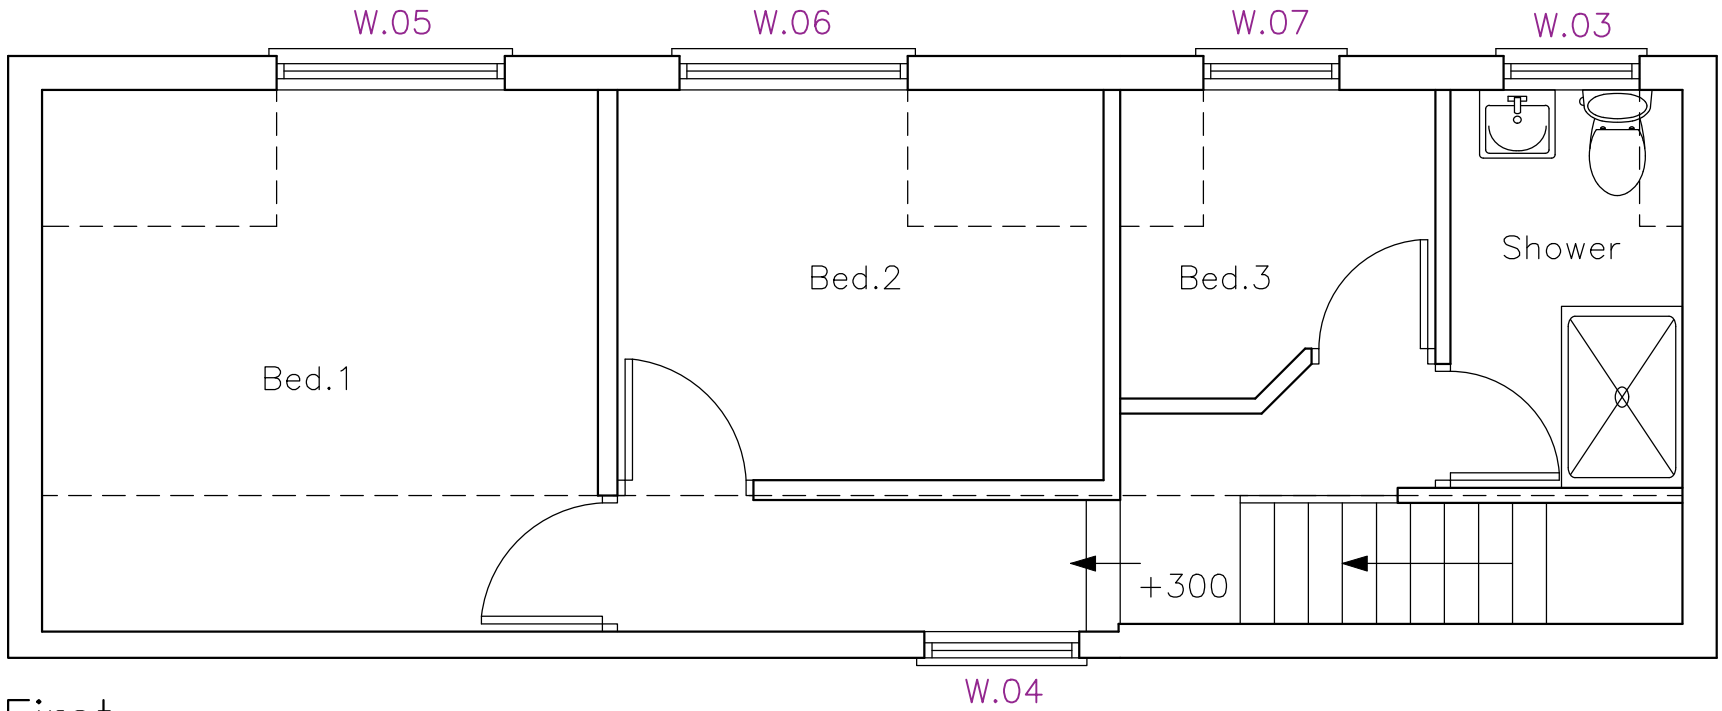

First

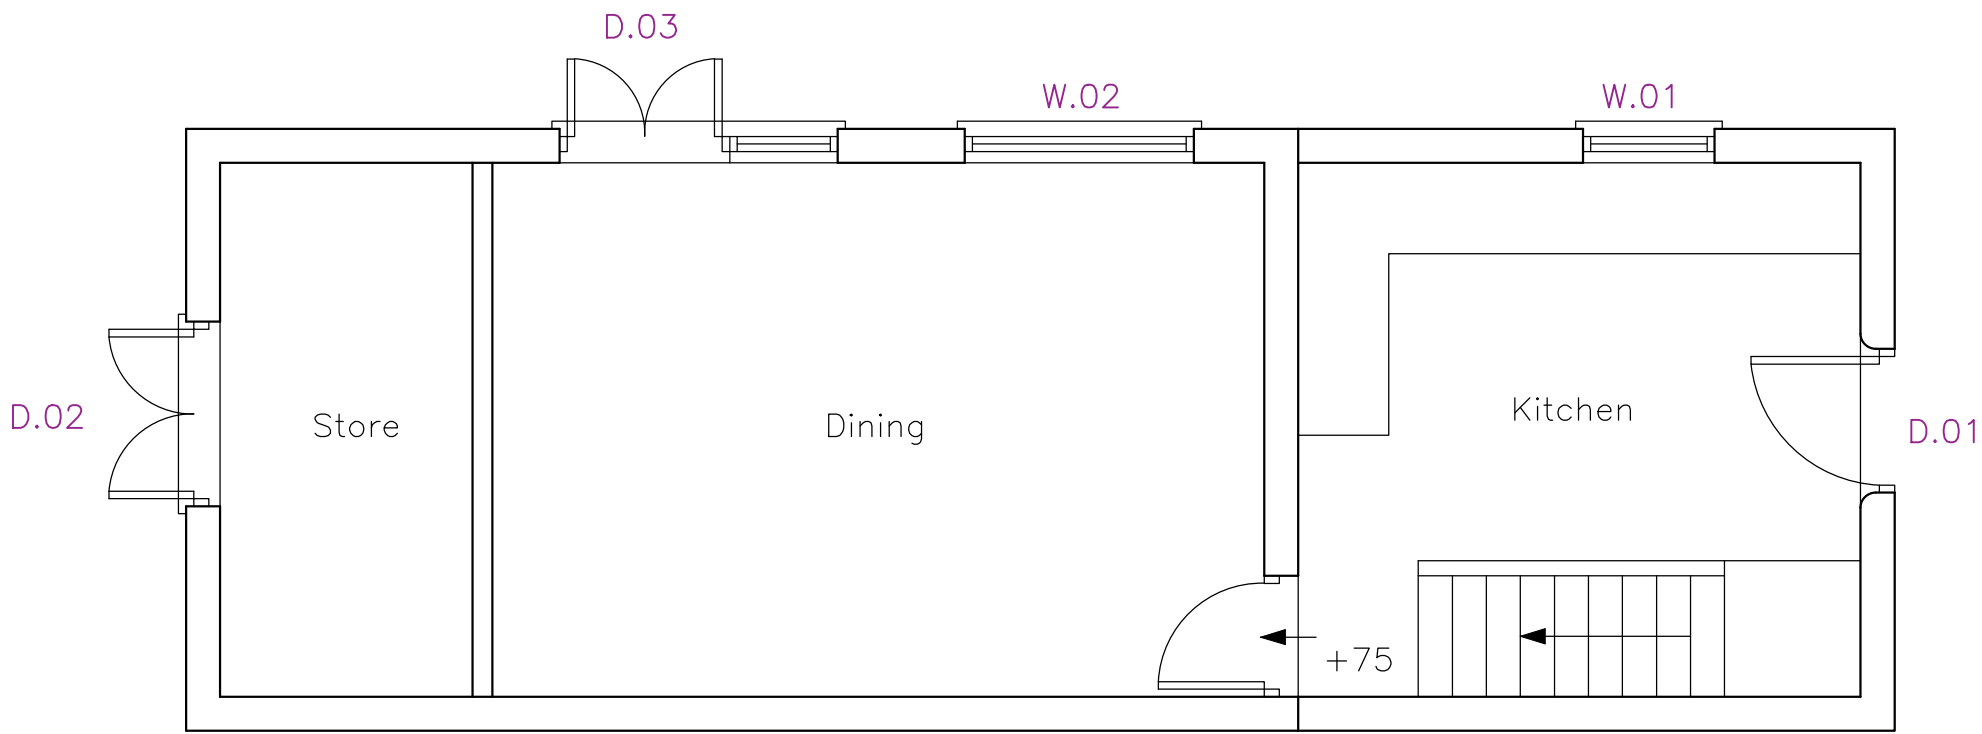

Ground

(N.B. Plans as existing)

Schedule:

W.01: 945mm cill, 1785mm lintel  
W.02: 860mm cill, 2030mm lintel  
W.03: 1325mm cill, 2510mm lintel  
W.04: 710mm cill, 1475mm lintel  
W.05: 1035mm cill, 2205mm lintel  
W.06: 1035mm cill, 2205mm lintel  
W.07: 1325mm cill, 2510mm lintel

D.01: 1850mm lintel  
D.02: 1925mm lintel  
D.03: 1925mm lintel



Critchley Architecture And Design Ltd.  
Contact: 02392 474 919 | info@caad.online  
The Old Brewery, 15E South Street, Havant, PO9 1BU



'The Pigsty': Proposed Plans

| Revisions | a) Note/Date/Initial |
|-----------|----------------------|
| b)        |                      |
| c)        |                      |
| d)        |                      |

Eastney Farmhouse,  
St Peter's Road,  
Hayling Island,  
Hampshire,  
PO11 0RT

Scale A1=1:25, A3=1:50  
Drawn SAR  
Date 17/06/19

19046-402<sup>0</sup>

5m

10m

15m

20m