




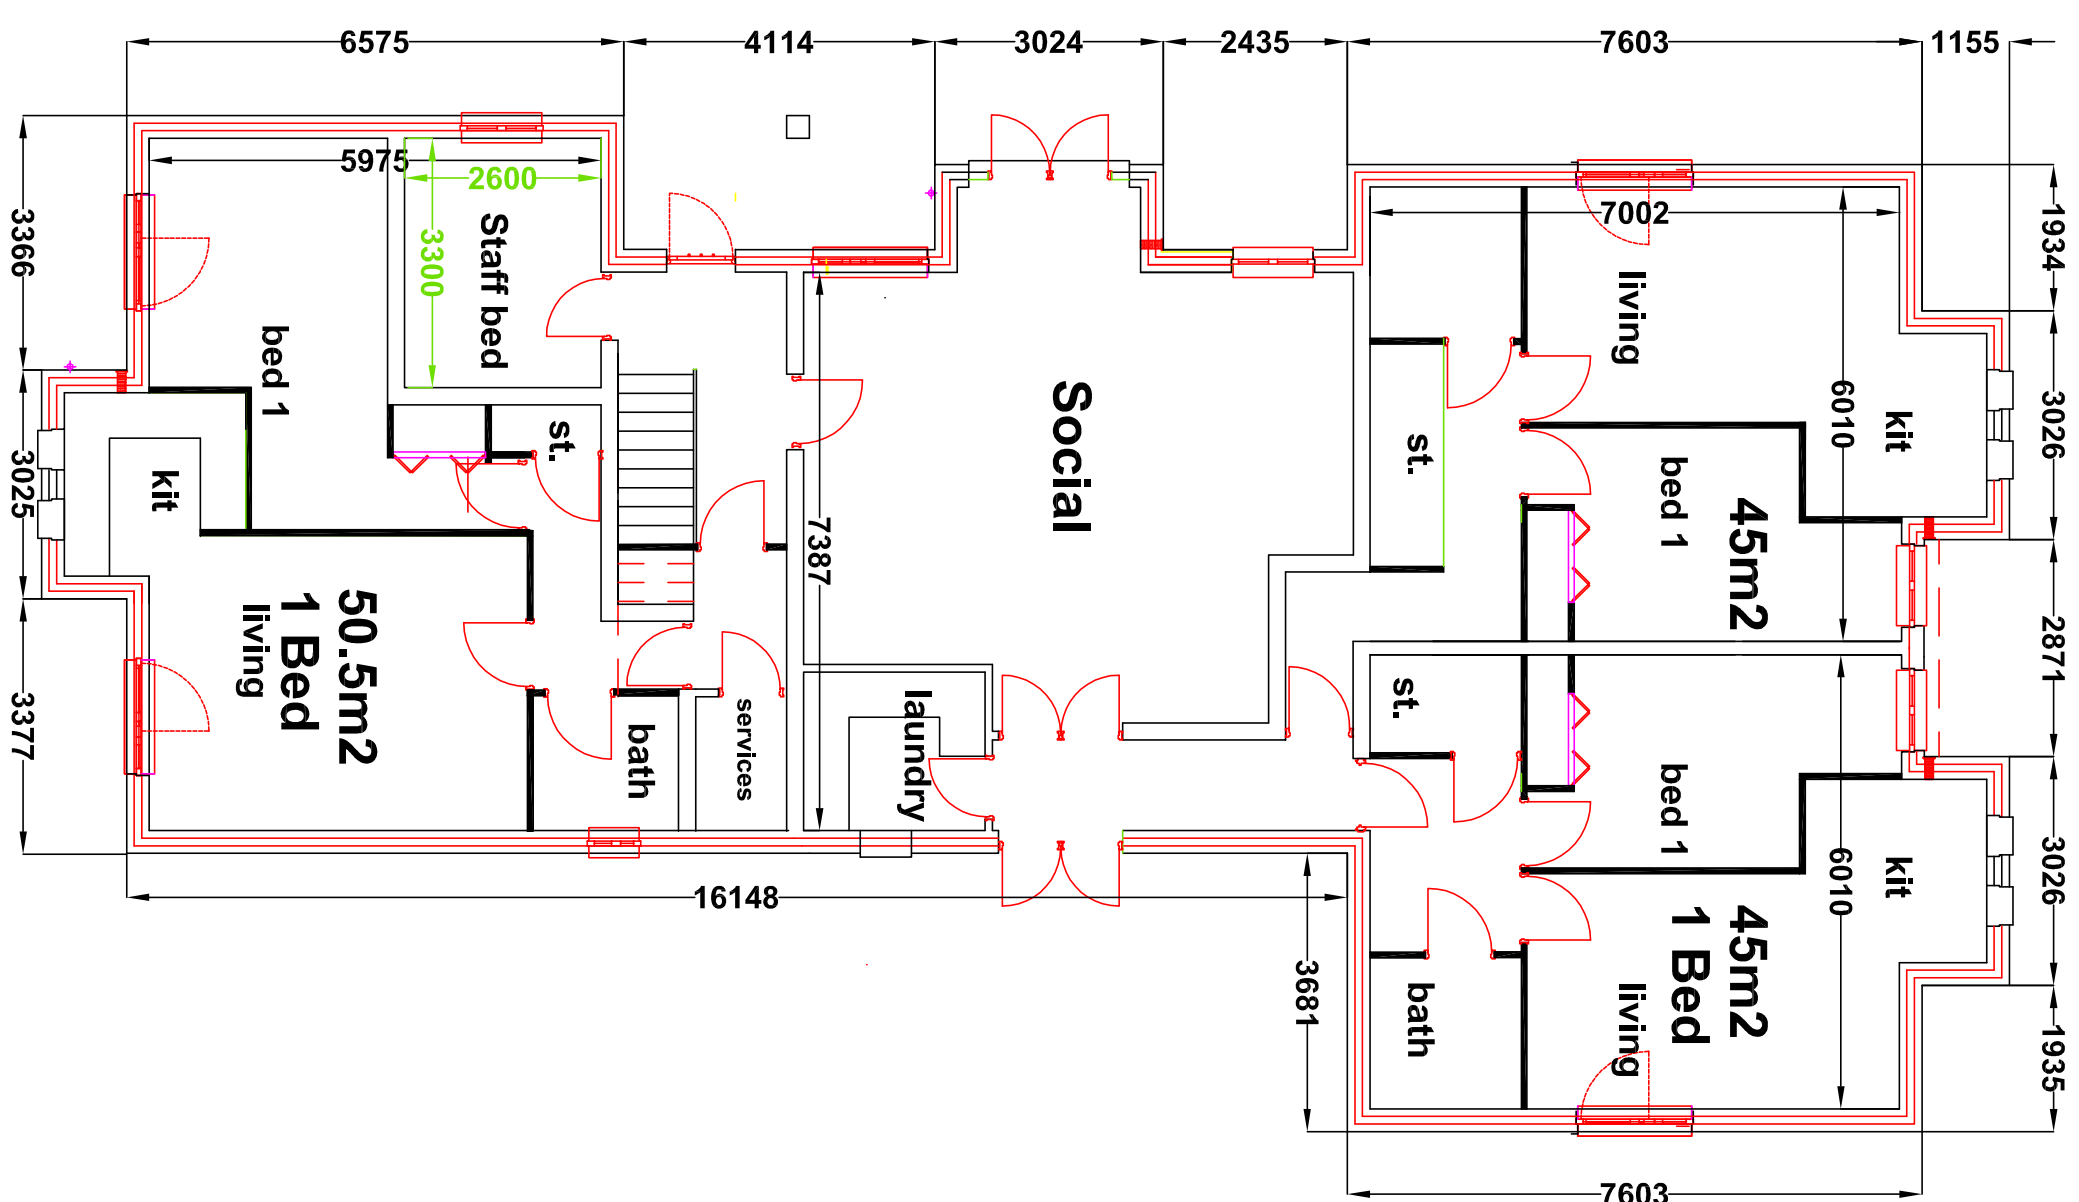

Ground

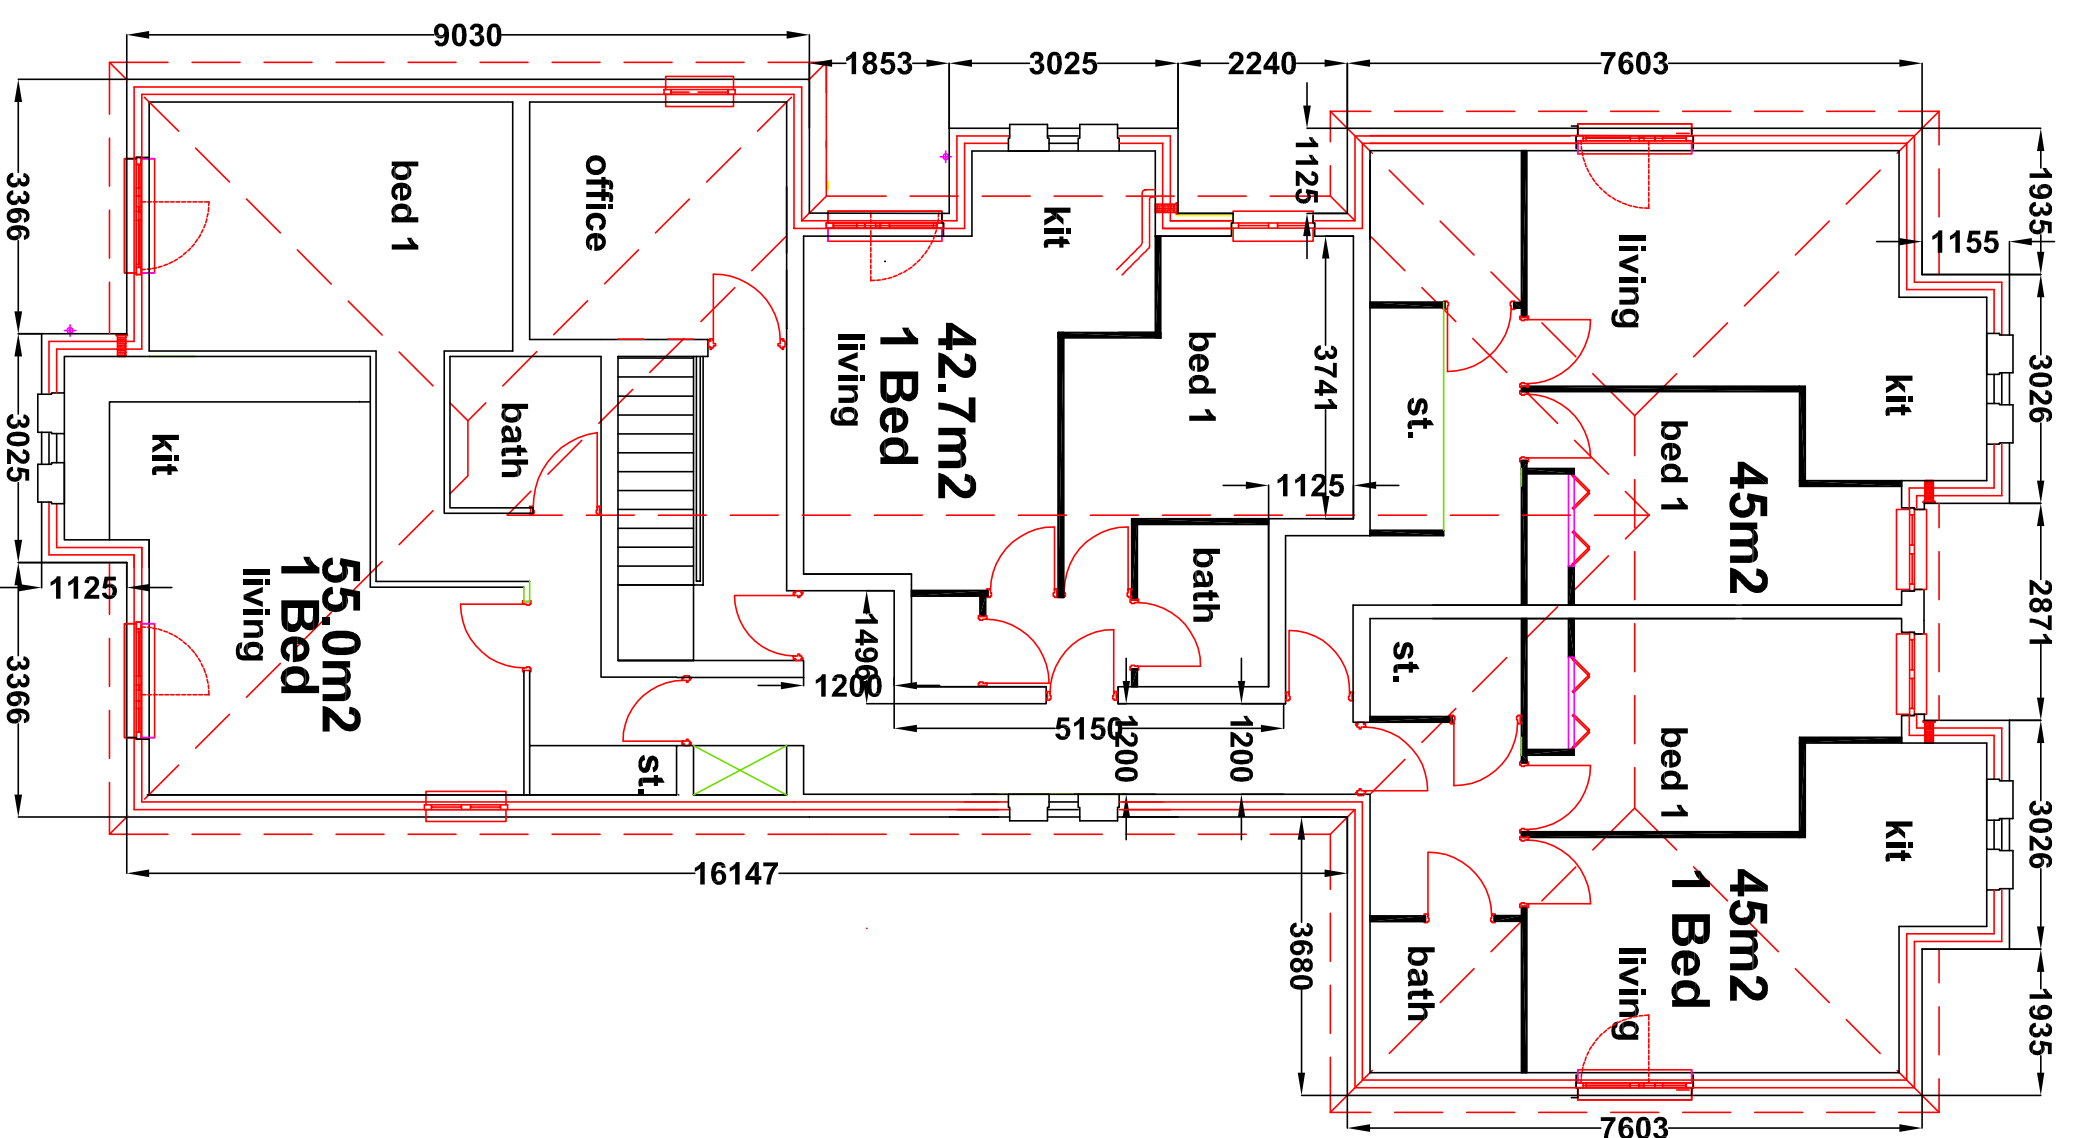

First

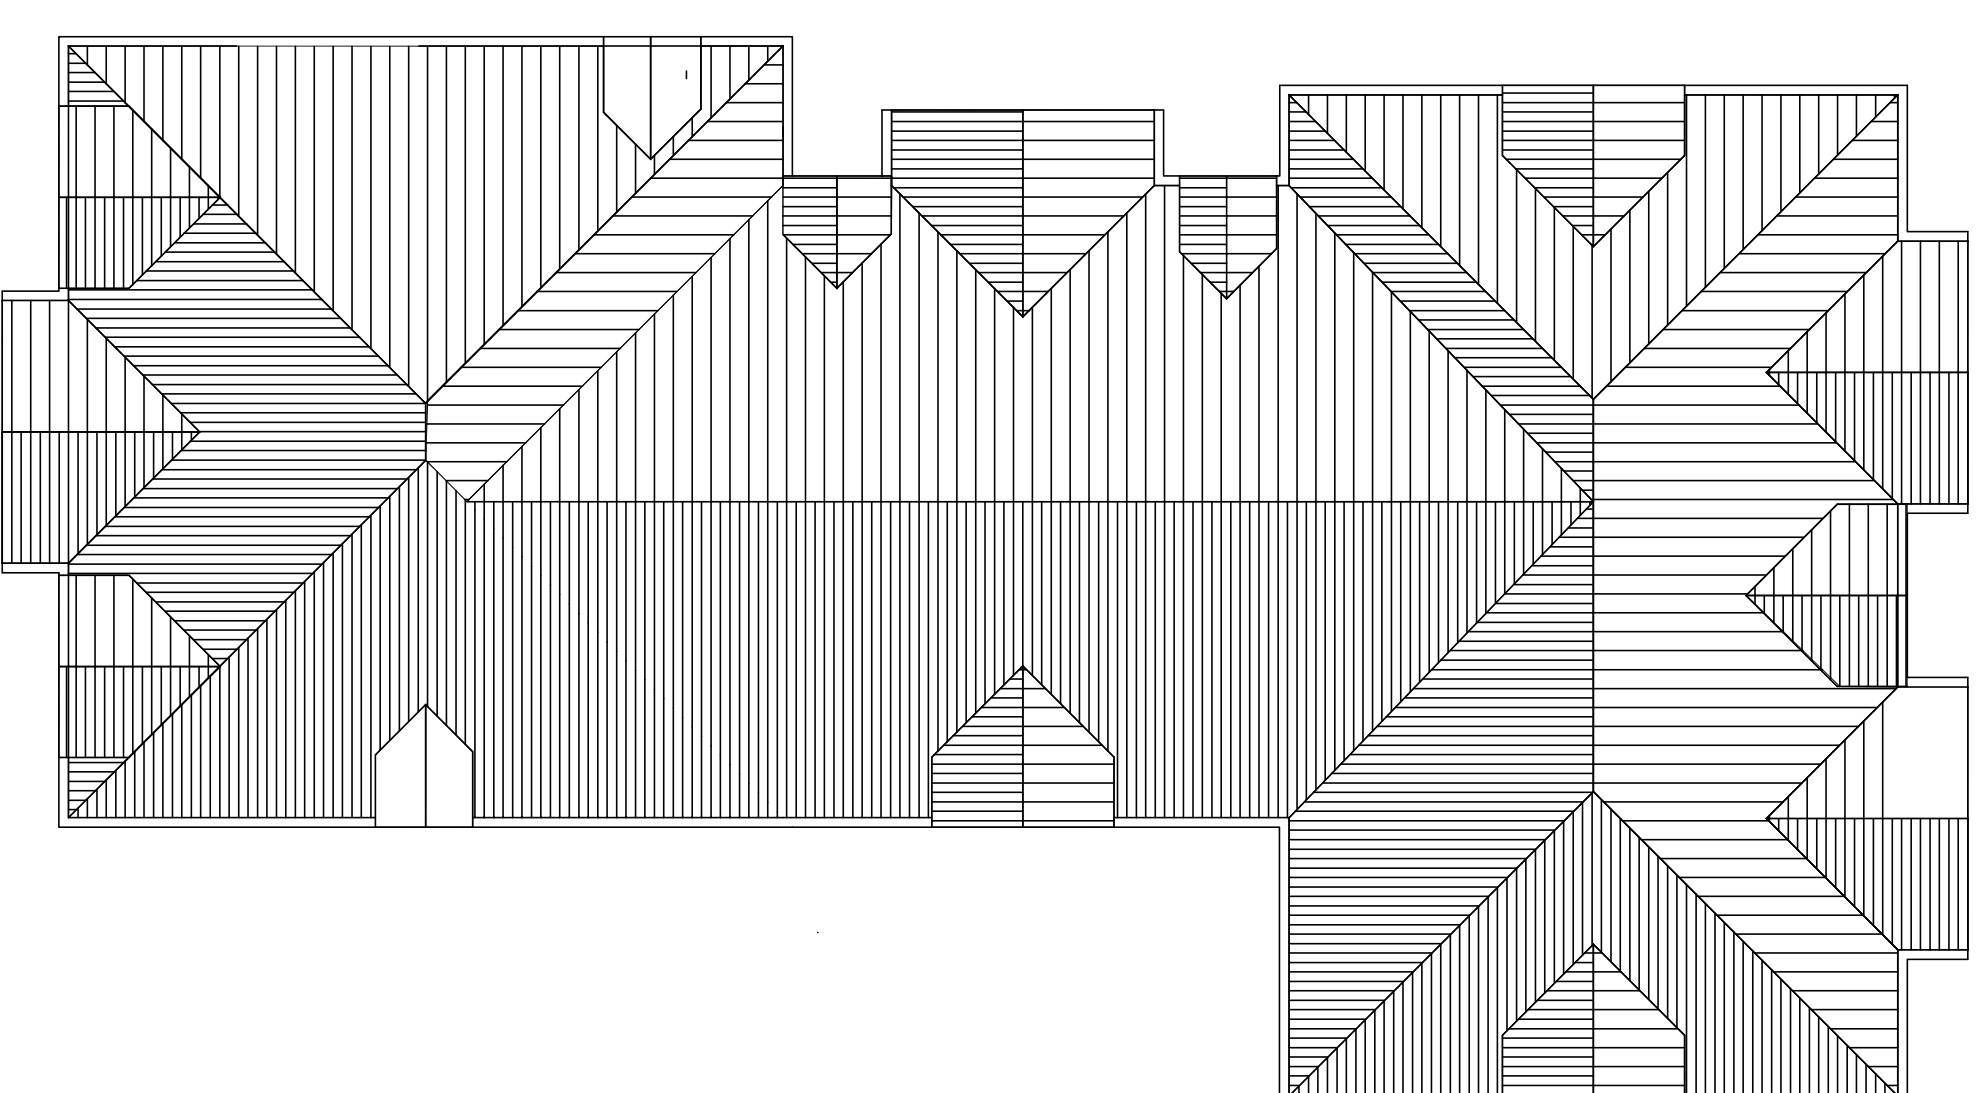

Roof

REVISION D AMENDED PROPOSALS FURTHER REVISED TO PROVIDE 7 NO. 1 BED FLATS - 31/01/19 - PG

REVISION E AMENDED PROPOSALS REVISED - 31/01/19 - PG

REVISION F AMENDED PROPOSALS REVISED - 31/01/19 - PG

REVISION G AMENDED PROPOSALS REVISED - 31/01/19 - PG

SCALE 1:500 DATE 20/12/18 - PG

TITLE 7 No. Apartments for Supported Living

DATE Nov. 2018

DE TAIL 42, Bedhampton Hill Havant

GENERAL ARRANGEMENT General Arrangement

DRAWING NO. 18/2000/P02

PG

1	2	3	4	5
6	7	8	9	10
11	12	13	14	15
16	17	18	19	20
21	22	23	24	25
26	27	28	29	30
31	32	33	34	35
36	37	38	39	40
41	42	43	44	45
46	47	48	49	50
51	52	53	54	55
56	57	58	59	60
61	62	63	64	65
66	67	68	69	70
71	72	73	74	75
76	77	78	79	80
81	82	83	84	85
86	87	88	89	90
91	92	93	94	95
96	97	98	99	100
101	102	103	104	105
106	107	108	109	110
111	112	113	114	115
116	117	118	119	120
121	122	123	124	

HAVANT, HAMPSHIRE PG9 8RA

TEL 02392 483153

WHR 07898 482662

