


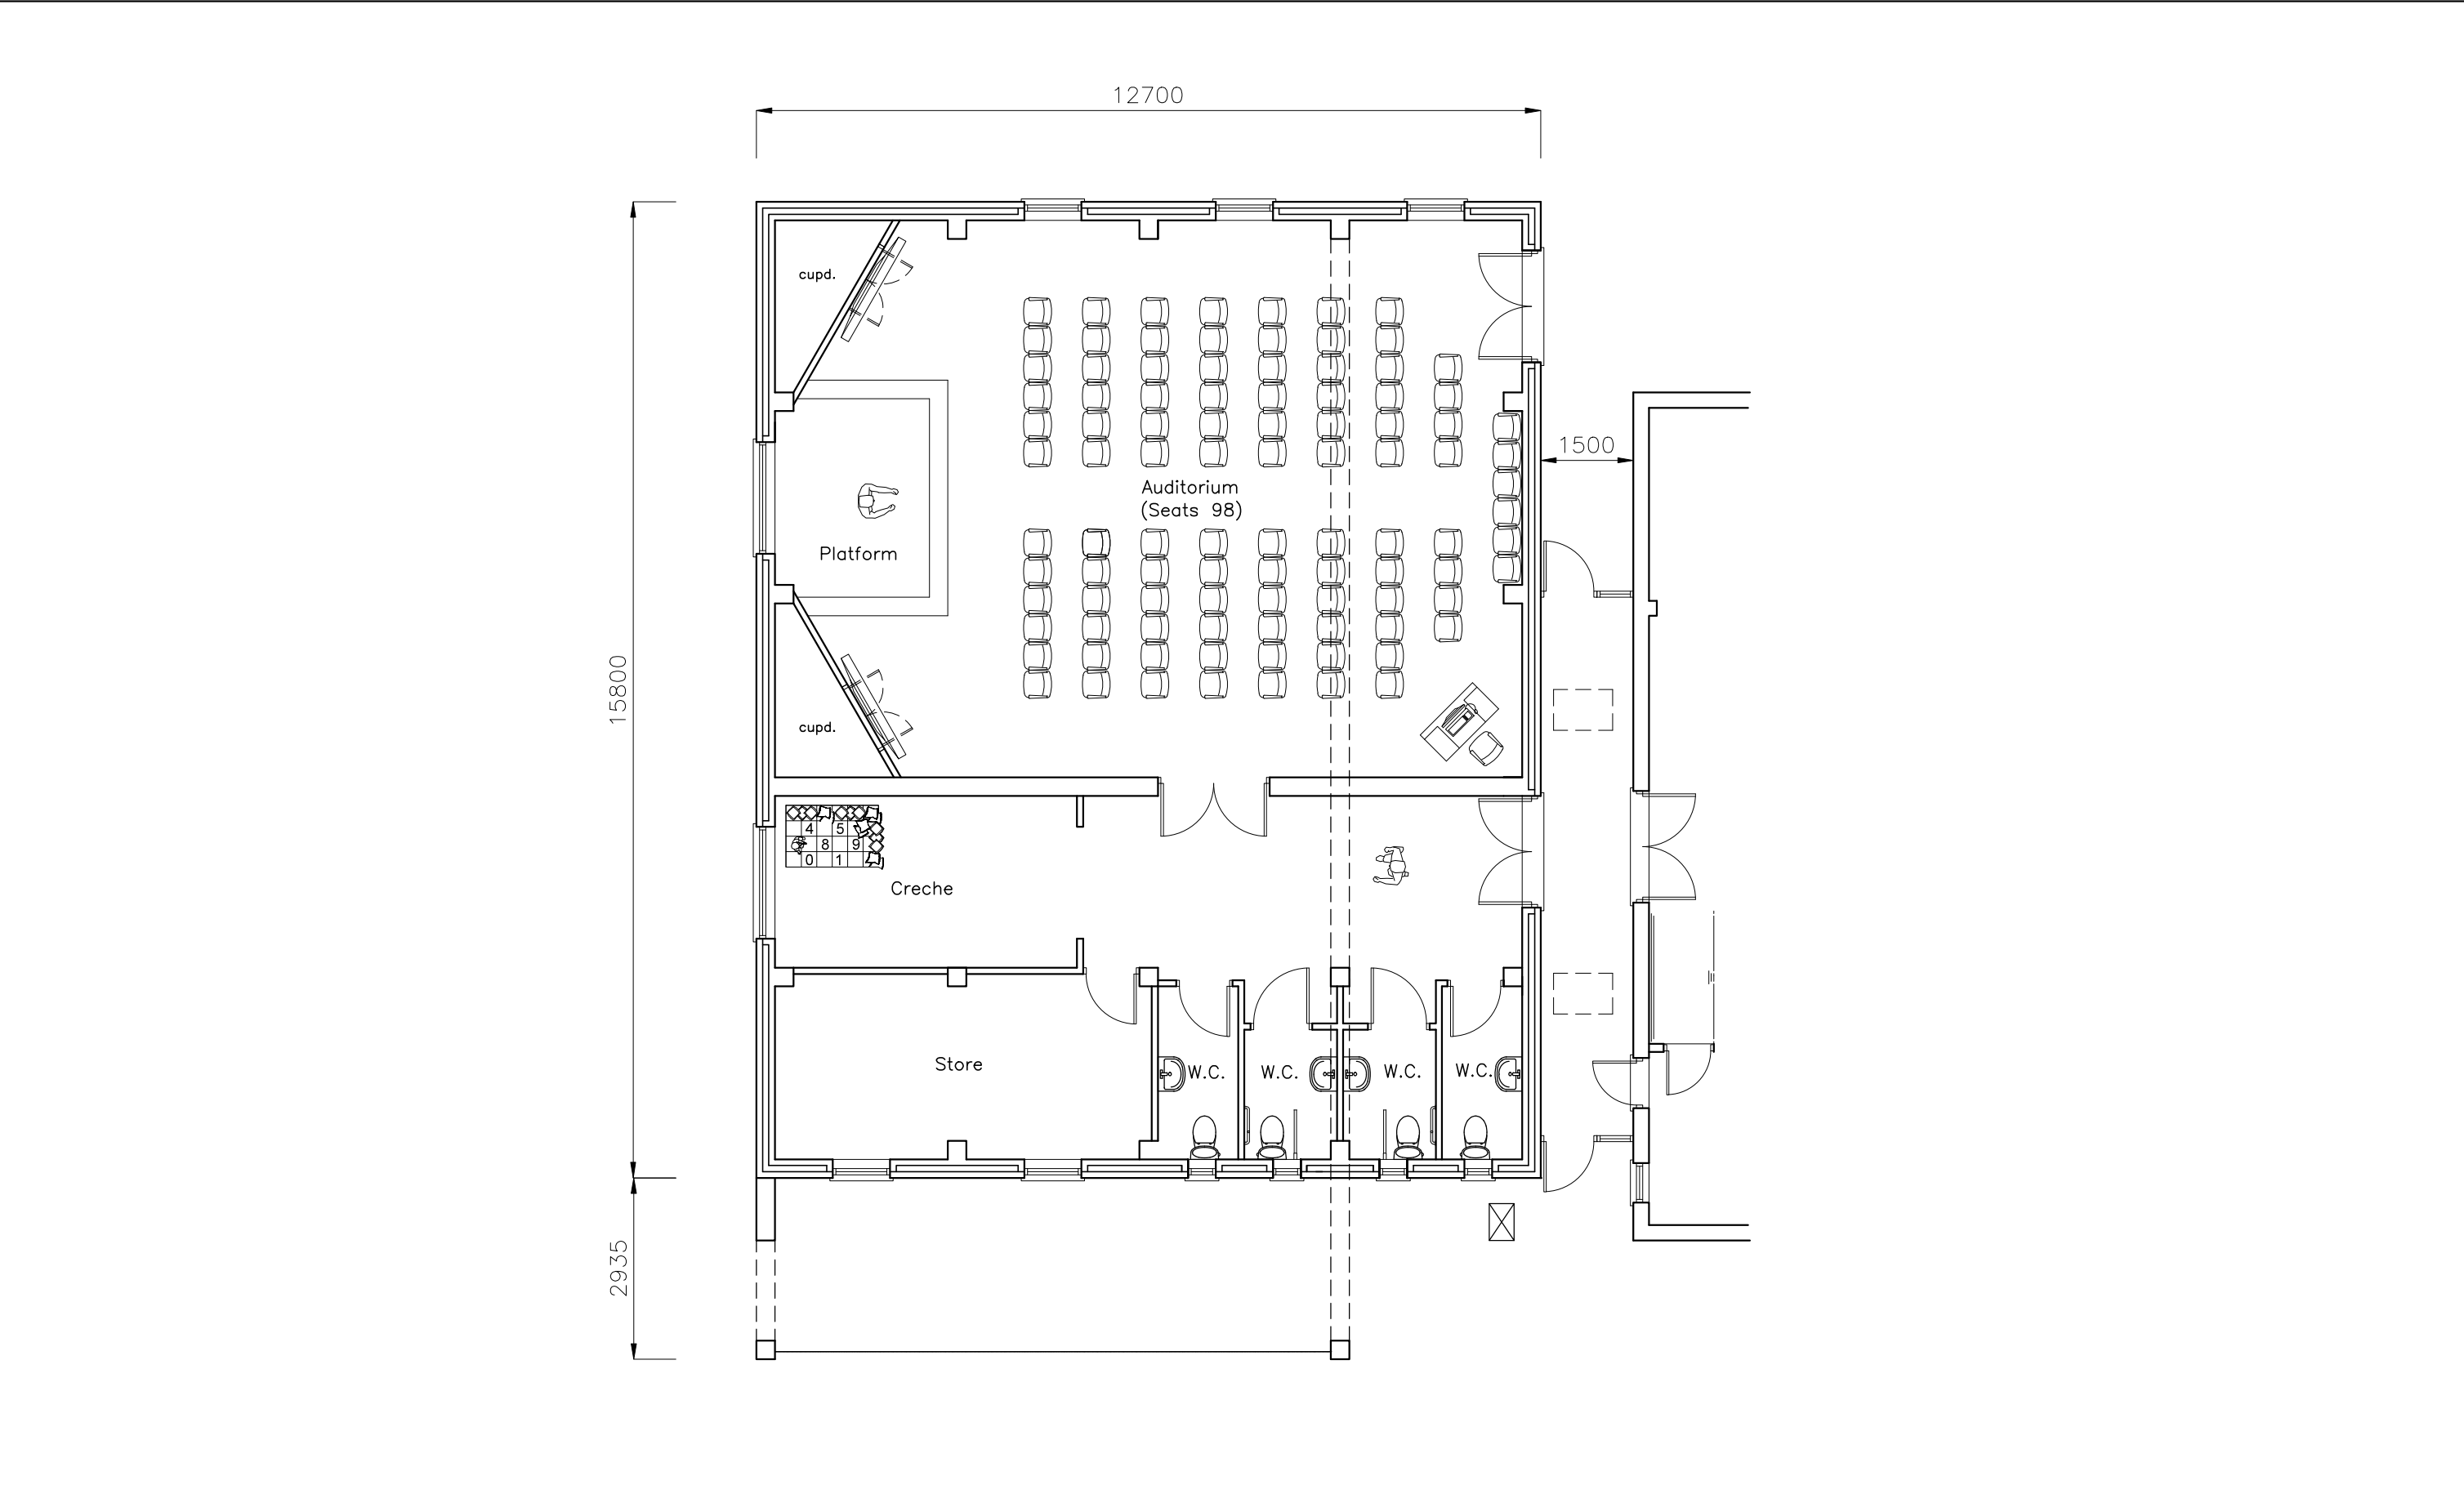


Bethel Evangelical Church
441 Dunsbury Way
Havant
PO9 5BD

PROPOSED FLOOR PLANS		
Revisions	a)	Note/Date/Initial
	b)	
	c)	
	d)	

CAD

Critchley Architecture And Design Ltd.
Contact: 02392 474 919 | info@caad.online
The Old Brewery,15E South Street, Havant, PO9 1BU

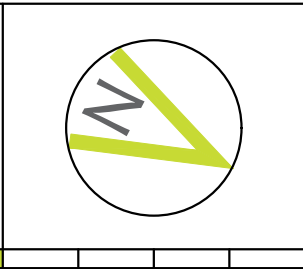

Scale A1=1: 50, A3=1: 100
Drawn JHL
Date 12/04/19

19016-401⁰