




EXISTING ELEVATION - SOUTH



EXISTING ELEVATION - EAST



Scale 1:100 @ A1

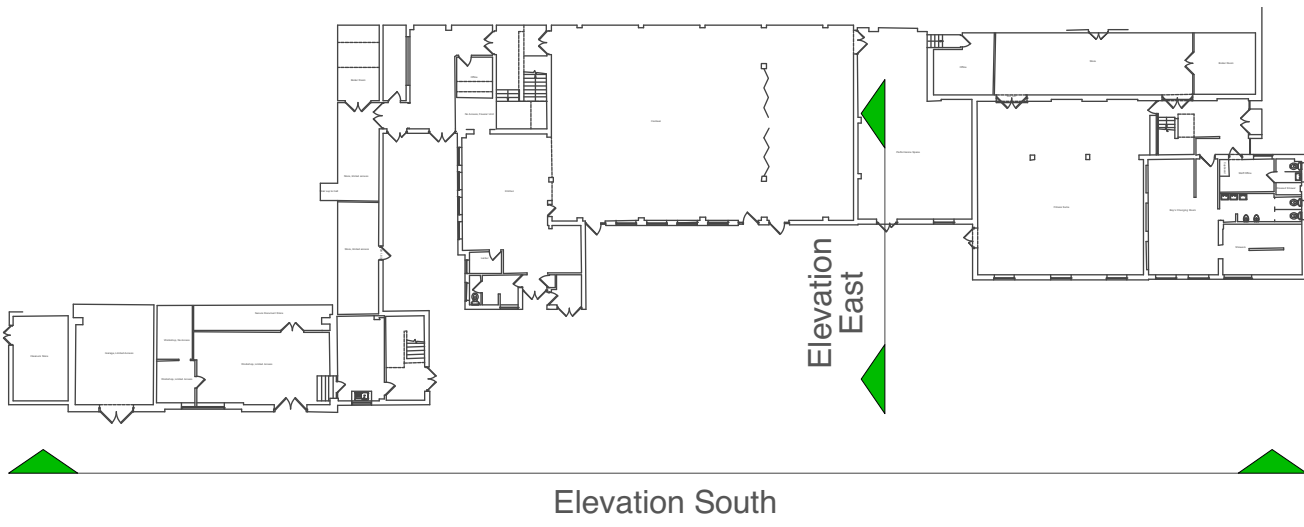

ELEVATION KEY PLAN



Chartered Architects Chartered Building Surveyors Interior Designers CDM Services		Project Romero Block Phase 2	P0111/10/19 JS PS Notes updated. Rev Date By Ap Note	
Client 3 GP Centre, Yeoman Road, Ringwood, Hampshire, BH24 3FF +44 (0)1425 472 833 www.kendallkingscott.co.uk		Drawing Title Existing Elevations	Project Number 190601-1200	
Scale 1:100		Paper Size A1	Filename 190601.vwx	Revision P01
© Copyright		Do not scale this drawing		Date 09/10/19
		Drawn JS	Checked PS	Status PLANNING
Check all dimensions and levels on site				

Only to be used on the site for which designed. The electronic transmission of design information contained in this drawing is carried out entirely at the User's risk and Kendall Kingscott Ltd. will have no liability for any errors or inaccuracies arising therefrom. The production of amended or updated information from the said design information by the User is entirely the responsibility of the User and Kendall Kingscott Ltd. shall have no responsibility in respect thereof whatsoever.