


Boundary

Boundary

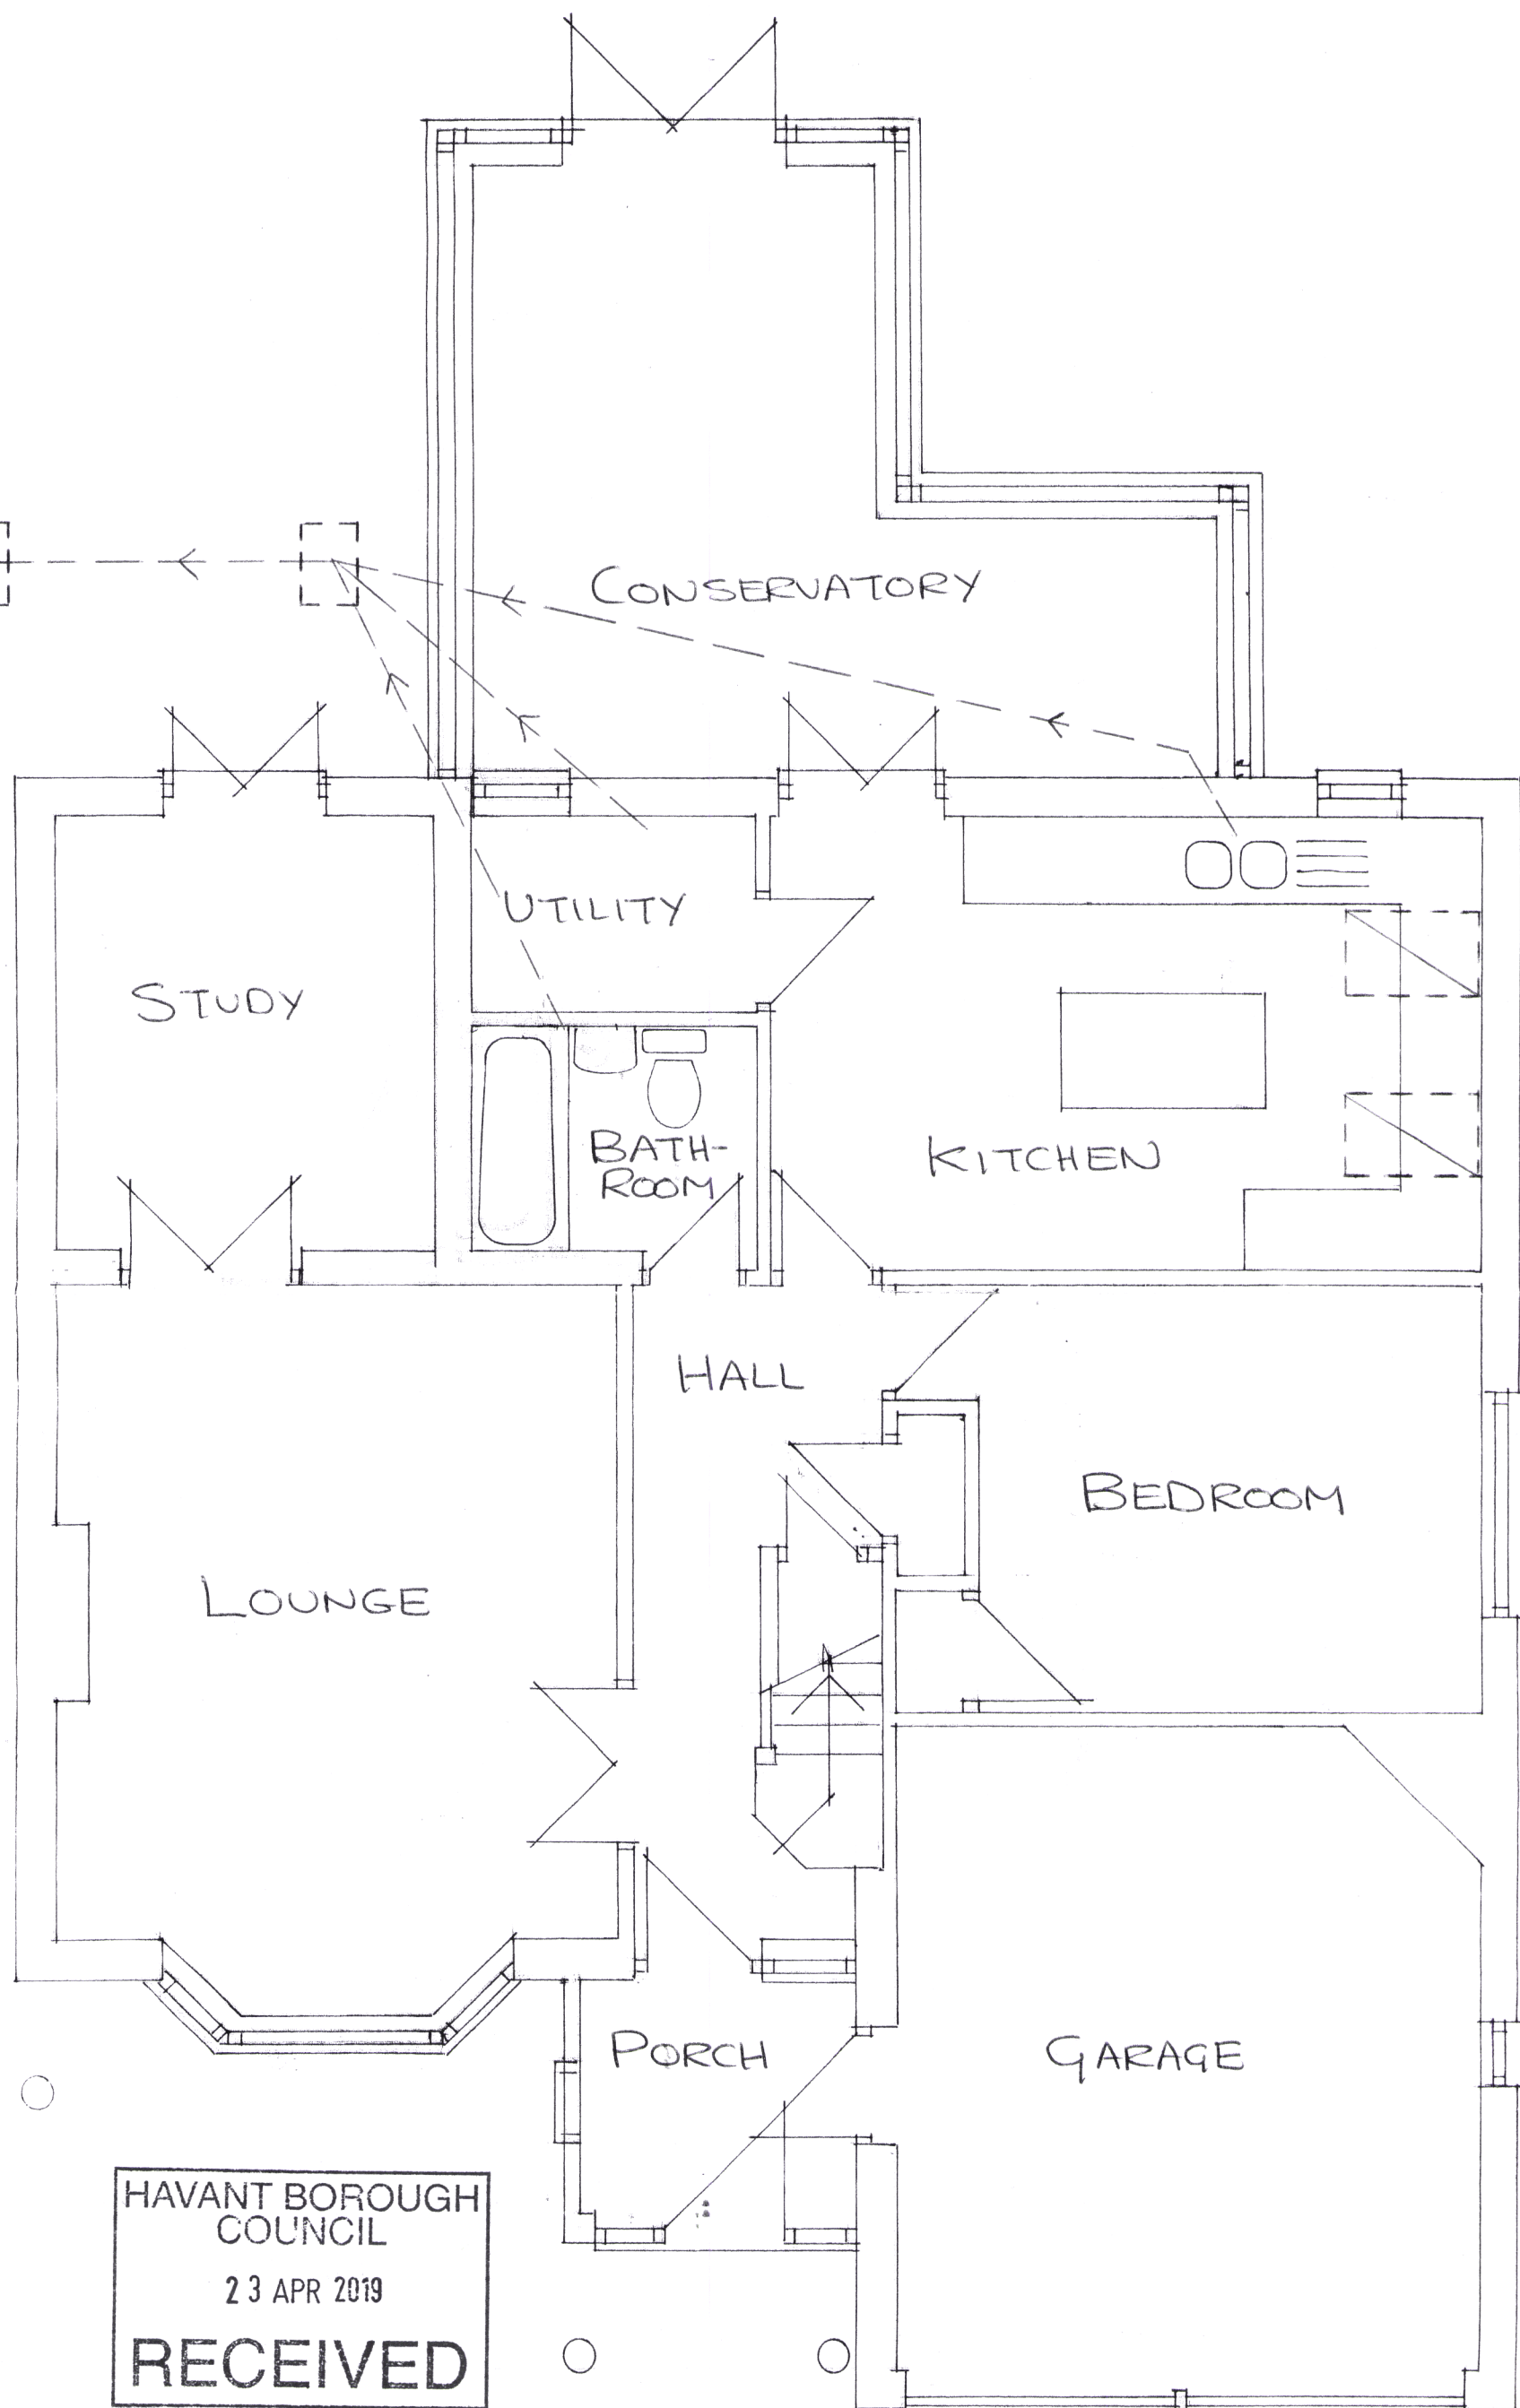

HAVANT BOROUGH
COUNCIL
23 APR 2019
RECEIVED

SAPPHIRE BUILDING CONSULTANTS	PROJECT: 37SHR	DRG: 01
37 STAKES HILL ROAD, WATERLOOVILLE, HAMPSHIRE, PO7 7LA		
AS EXISTING GROUND FLOOR PLAN		
DG	MARCH 2019	1:50 MR AND MRS R. SMITH