


SCALE 1:50

PROPOSED LAYOUT

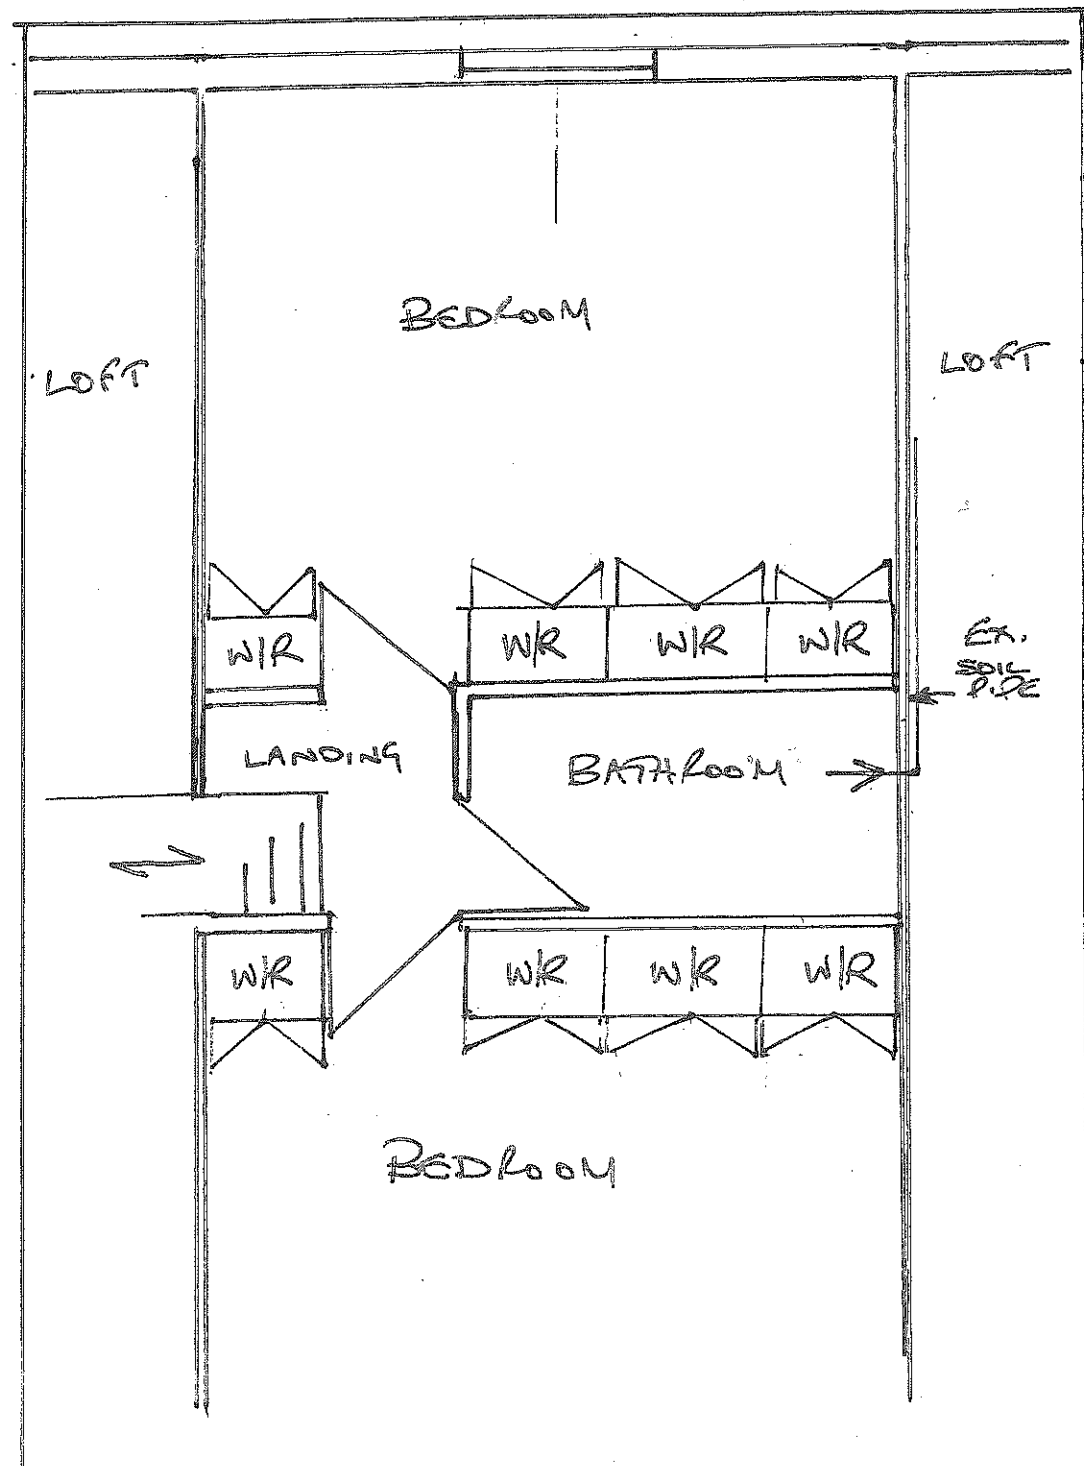

25A KINGS ROAD, COWPLAIN, PO8 8UR

FRONT EXTENSION

1ST FLOOR

EXISTING LAYOUT

