
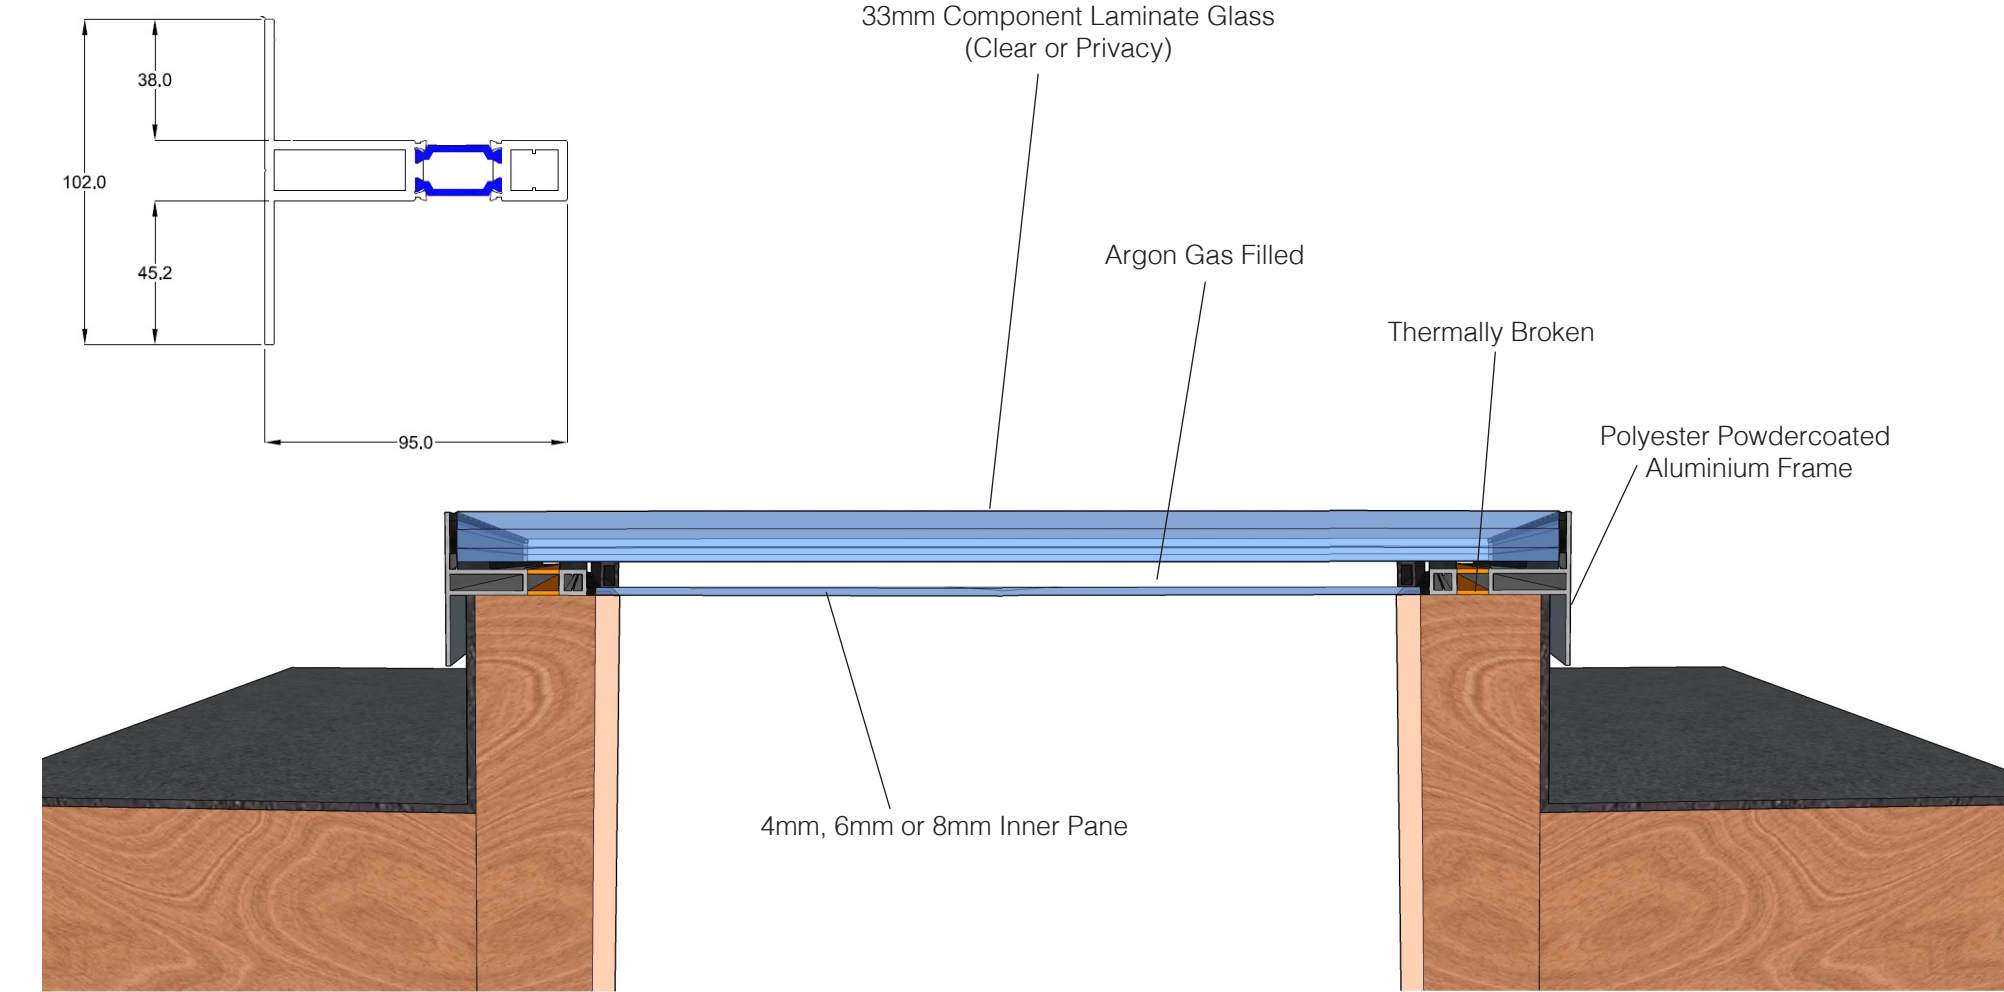


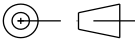

			SCALE	DATE	DRAWING TITLE.	PART No	
			1:2 @A3	Mar 2015.	Rooflight. Section details A & B.		
			CHECKED	MATERIAL			
			DRAWN	FINISH			
REV	DATE	DETAILS.				ISSUE	DRAWING No
						1	RL 010