


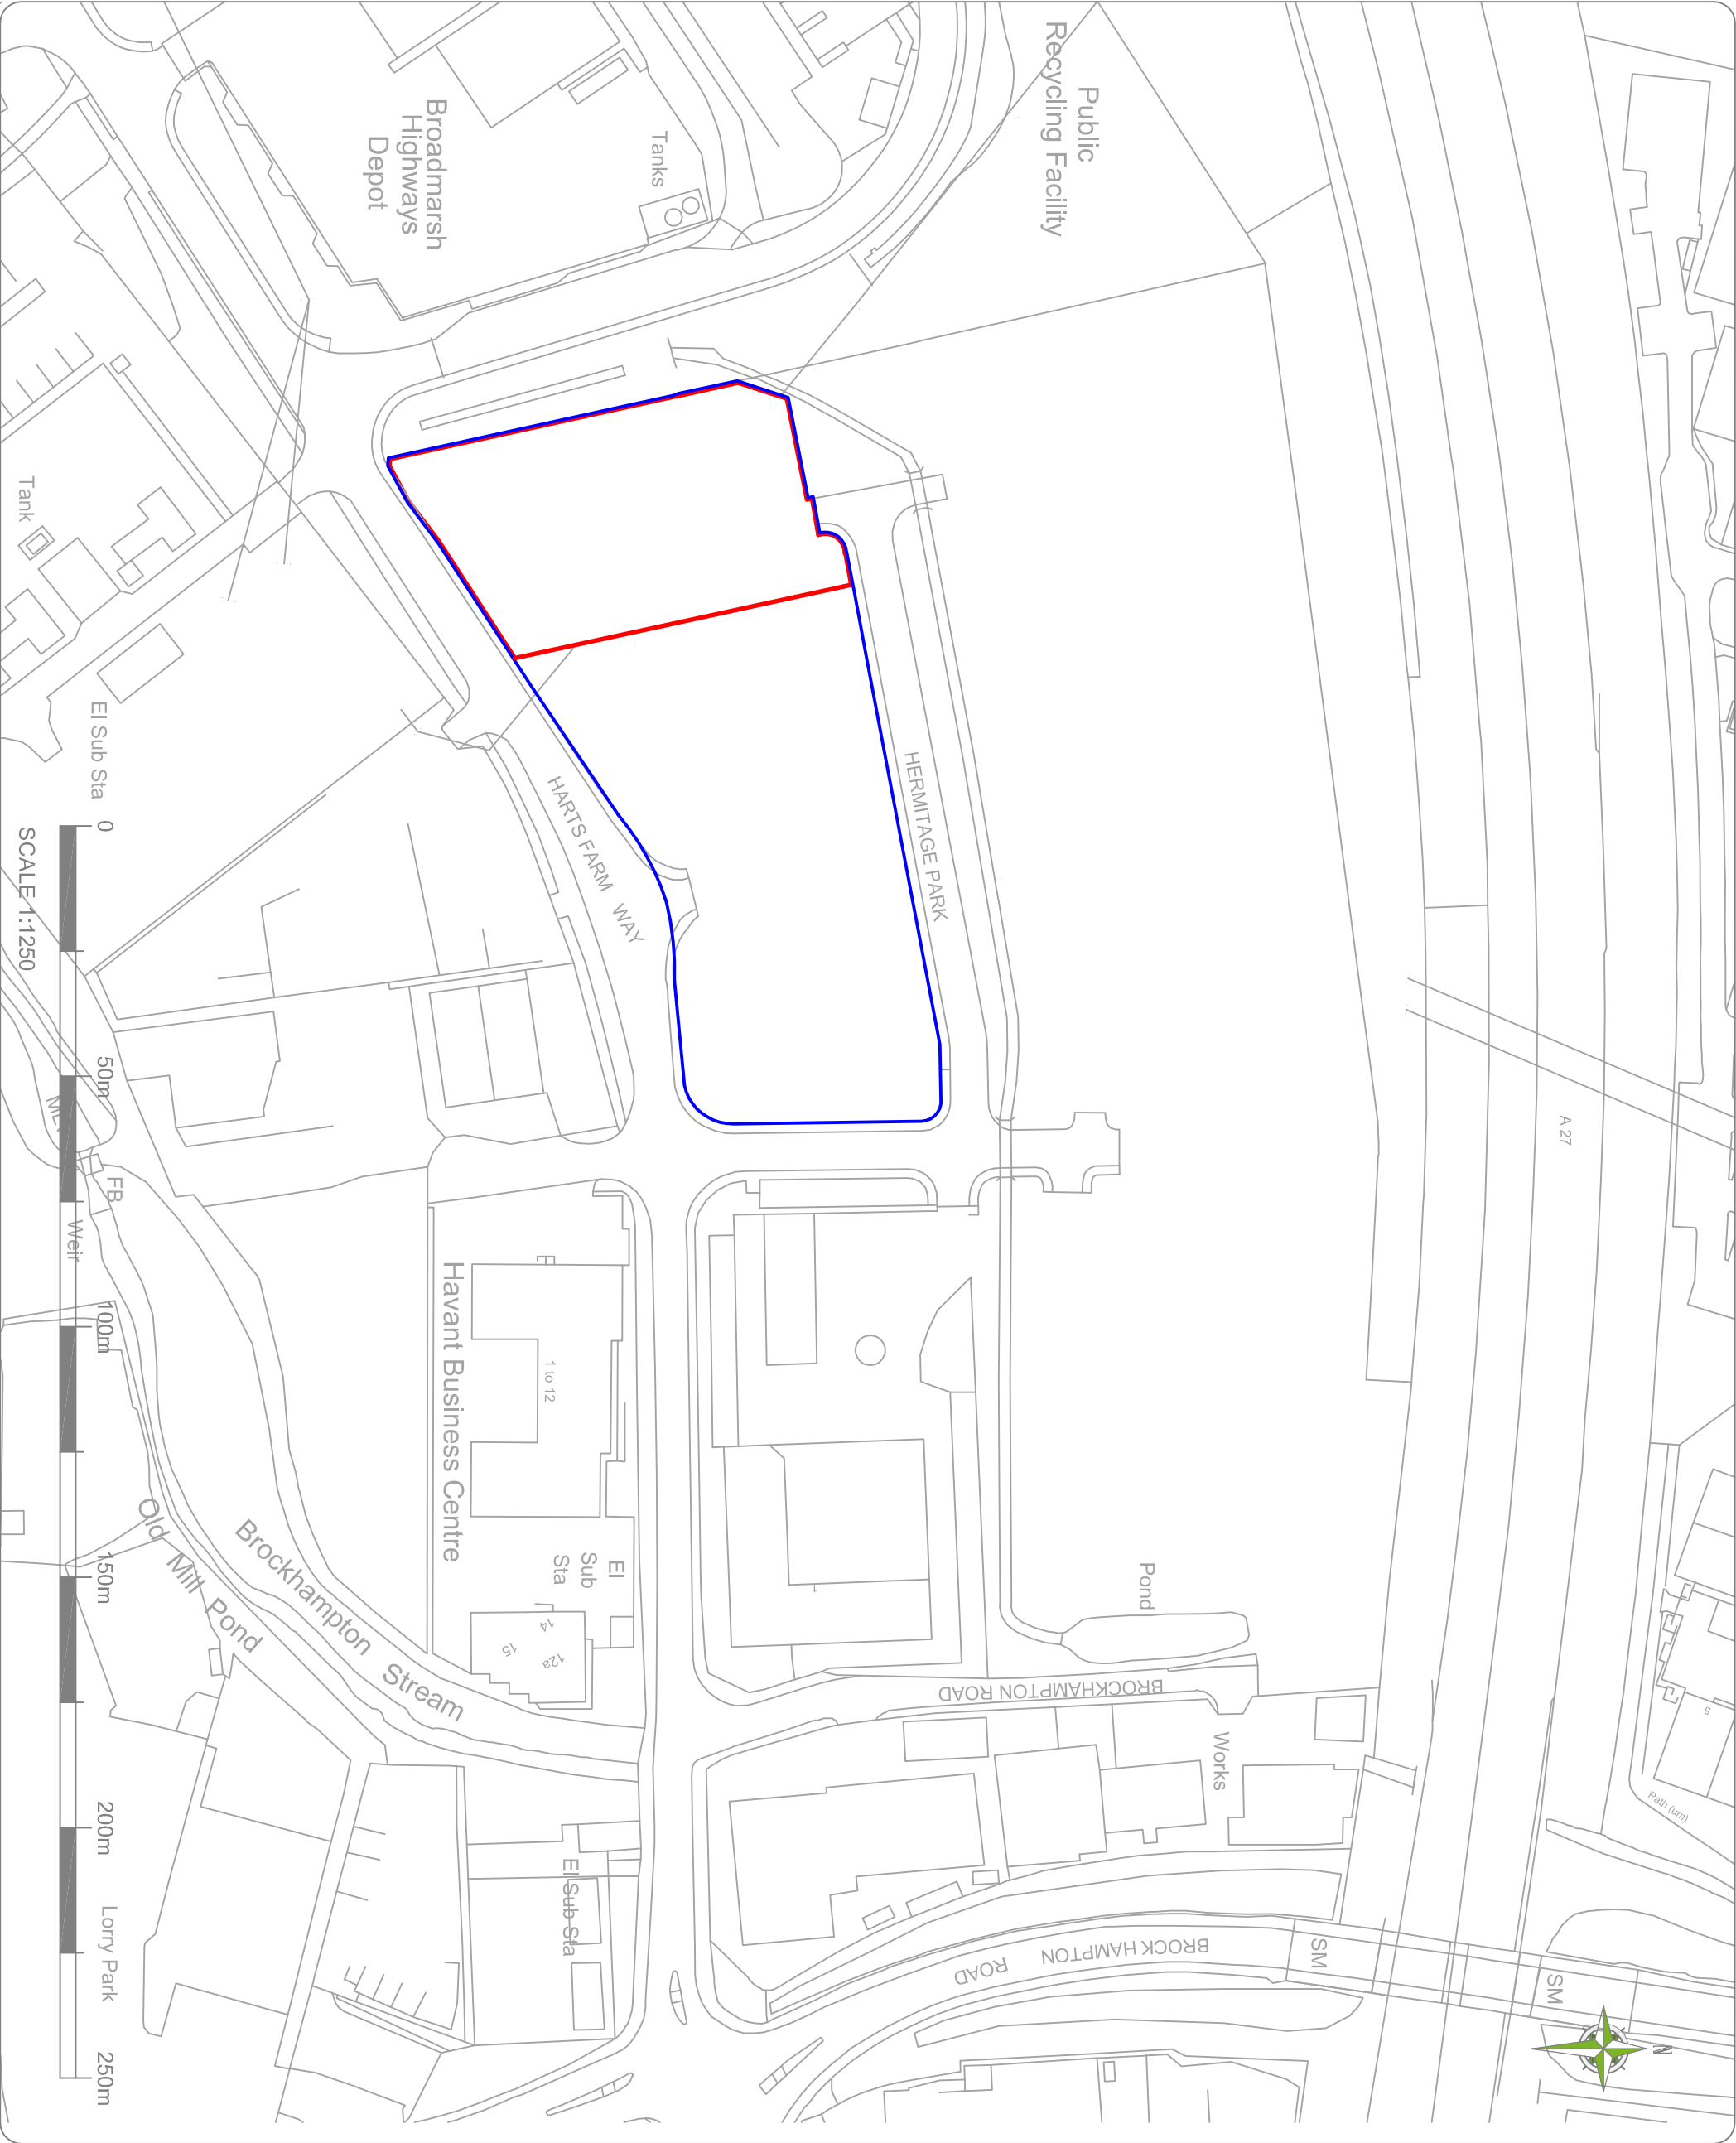

PLANNING PLAN

LEGEND:

LANDLORDS PROPERTY

PROPOSED SITE

rev	revision notes	date
REVISIONS		

Planning

ALL DIMENSIONS TO BE CHECKED ON SITE
WORK TO TYPICAL DIMENSIONS ONLY
REVISIONS TO BE MADE AT ONCE BEFORE PROCEEDING
COPYRIGHT ACT APPLIES



Green Frog Power Ltd, Gurney Lane, Cobble, Birmingham B64 1JA
Tel: 0121 533 5377

Project Title:
GENERATION COMPOUND
HARTS FARM WAY
PO9 1HS

Drawing Title:
LOCATION
PLAN

Scale @A1: 1:1250 Date: Apr 2017
Drawn: TB Checked: DS
Drawing No: 4000_GF_DR_LP_101 Rev: -