


Appendix L

Key

- BIN STORE
- ACCESS TO ROAD
- CYCLE STORE
- INDICATIVE ELECTRIC CHARGING POINT
- CYCLE STORAGE (SHED)
- WASTE COLLECTION POINTS

Generic Bin and Cycle Store Details (Size Dependant on Location)

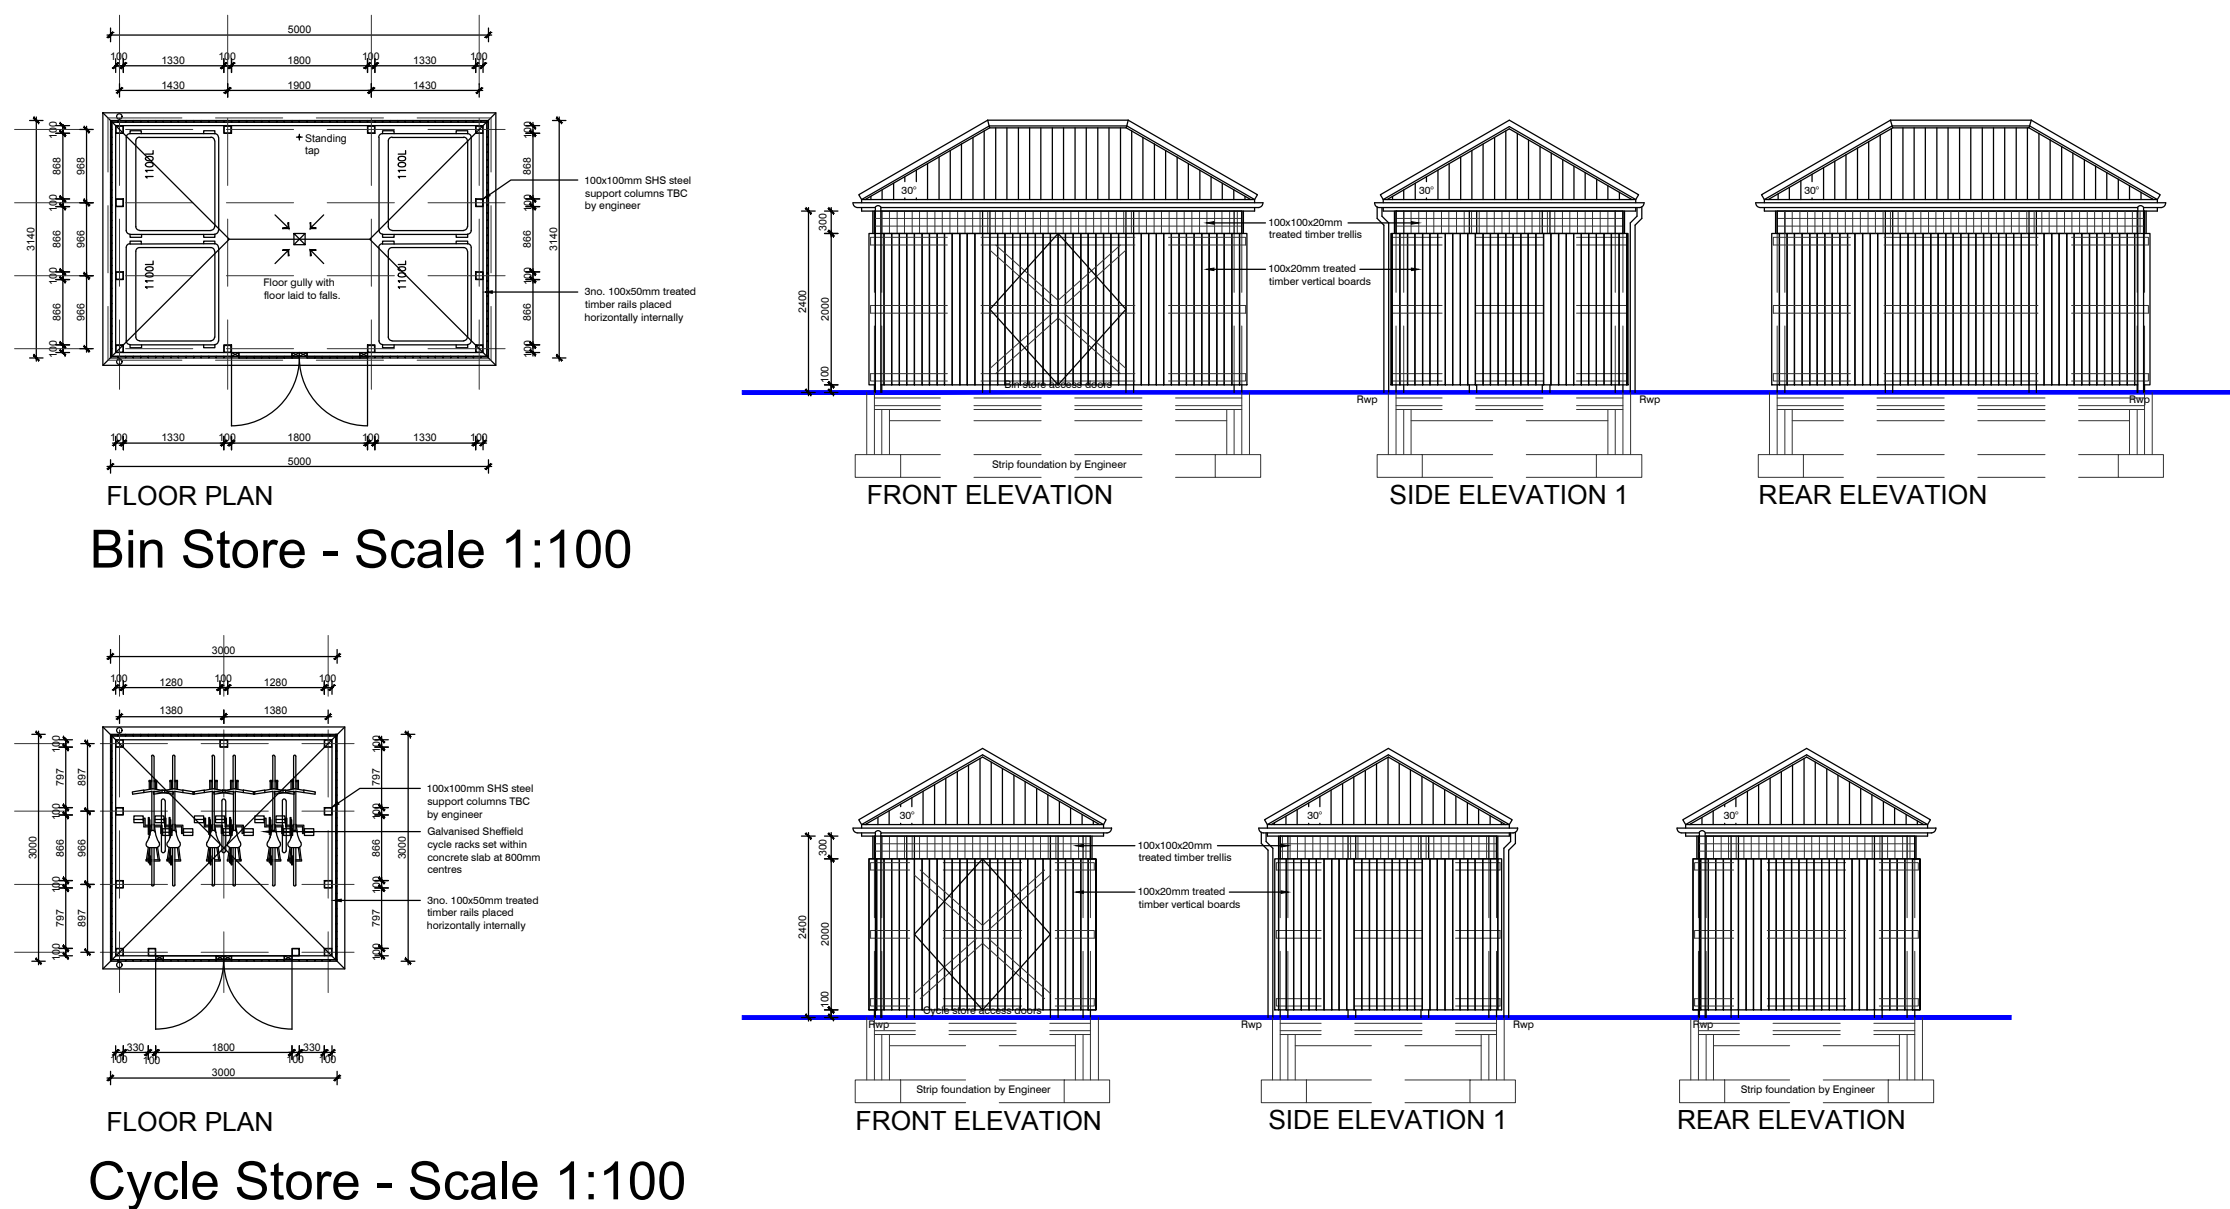

Bin Store - Scale 1:100


Cycle Store - Scale 1:100

DO NOT SCALE
All dimensions to be checked on site and Architect to be notified of any discrepancies prior to commencement

DESIGNER'S RISK ASSESSMENT

RESIDUAL RISKS:

REF	DESCRIPTION	DATE
-----	-------------	------

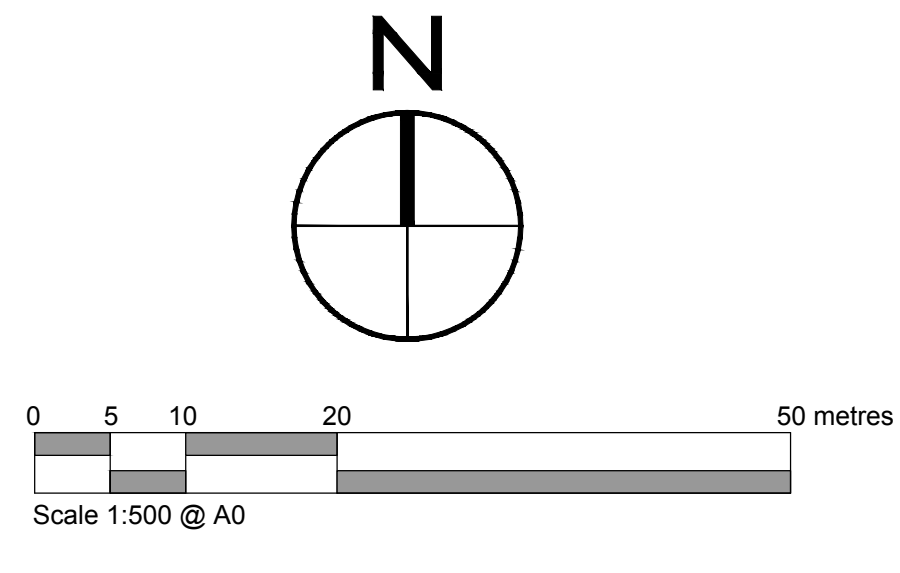

Landscaping and SUDs - indicative only
For landscaping and drainage proposals refer to separate landscape (drawing numbers D2454 L 120- 12434 L 120 latest revisions) and engineering (overall plan BSO/E4519/007 latest revision) drawings.

BARRATT HOMES

DAVID WILSON HOMES
WHERE QUALITY LIVES

idp PARTNERSHIP
NORTHERN


ARCHITECTURE | MASTERPLANNING | URBAN DESIGN

IDPartnership Northern, St Jude's, Barker Street, Sheffield, Newcastle upon Tyne, NE2 1AS
T: +44 (0)191 281 4442 | W: idpartnership.com | E: info@idpartnership-northern.com


JOB / CLIENT
Forty Acre Farm
for BDW Southampton

DRAWING TITLE Bin and Cycle Storage Plan			
PROJECT ARCHITECT	KD	DRAWN BY	FY
SCALE	1:500 at A0	PROJECT NO.	N81:2393
DATE	April 2018	DRAWING NO.	PL13K
DRAW STATUS	DRAW	CONSULTATION	TENDER
		CONSTRUCTION	RECORD
COPYRIGHT : IDPartnership Northern			

Appendix M

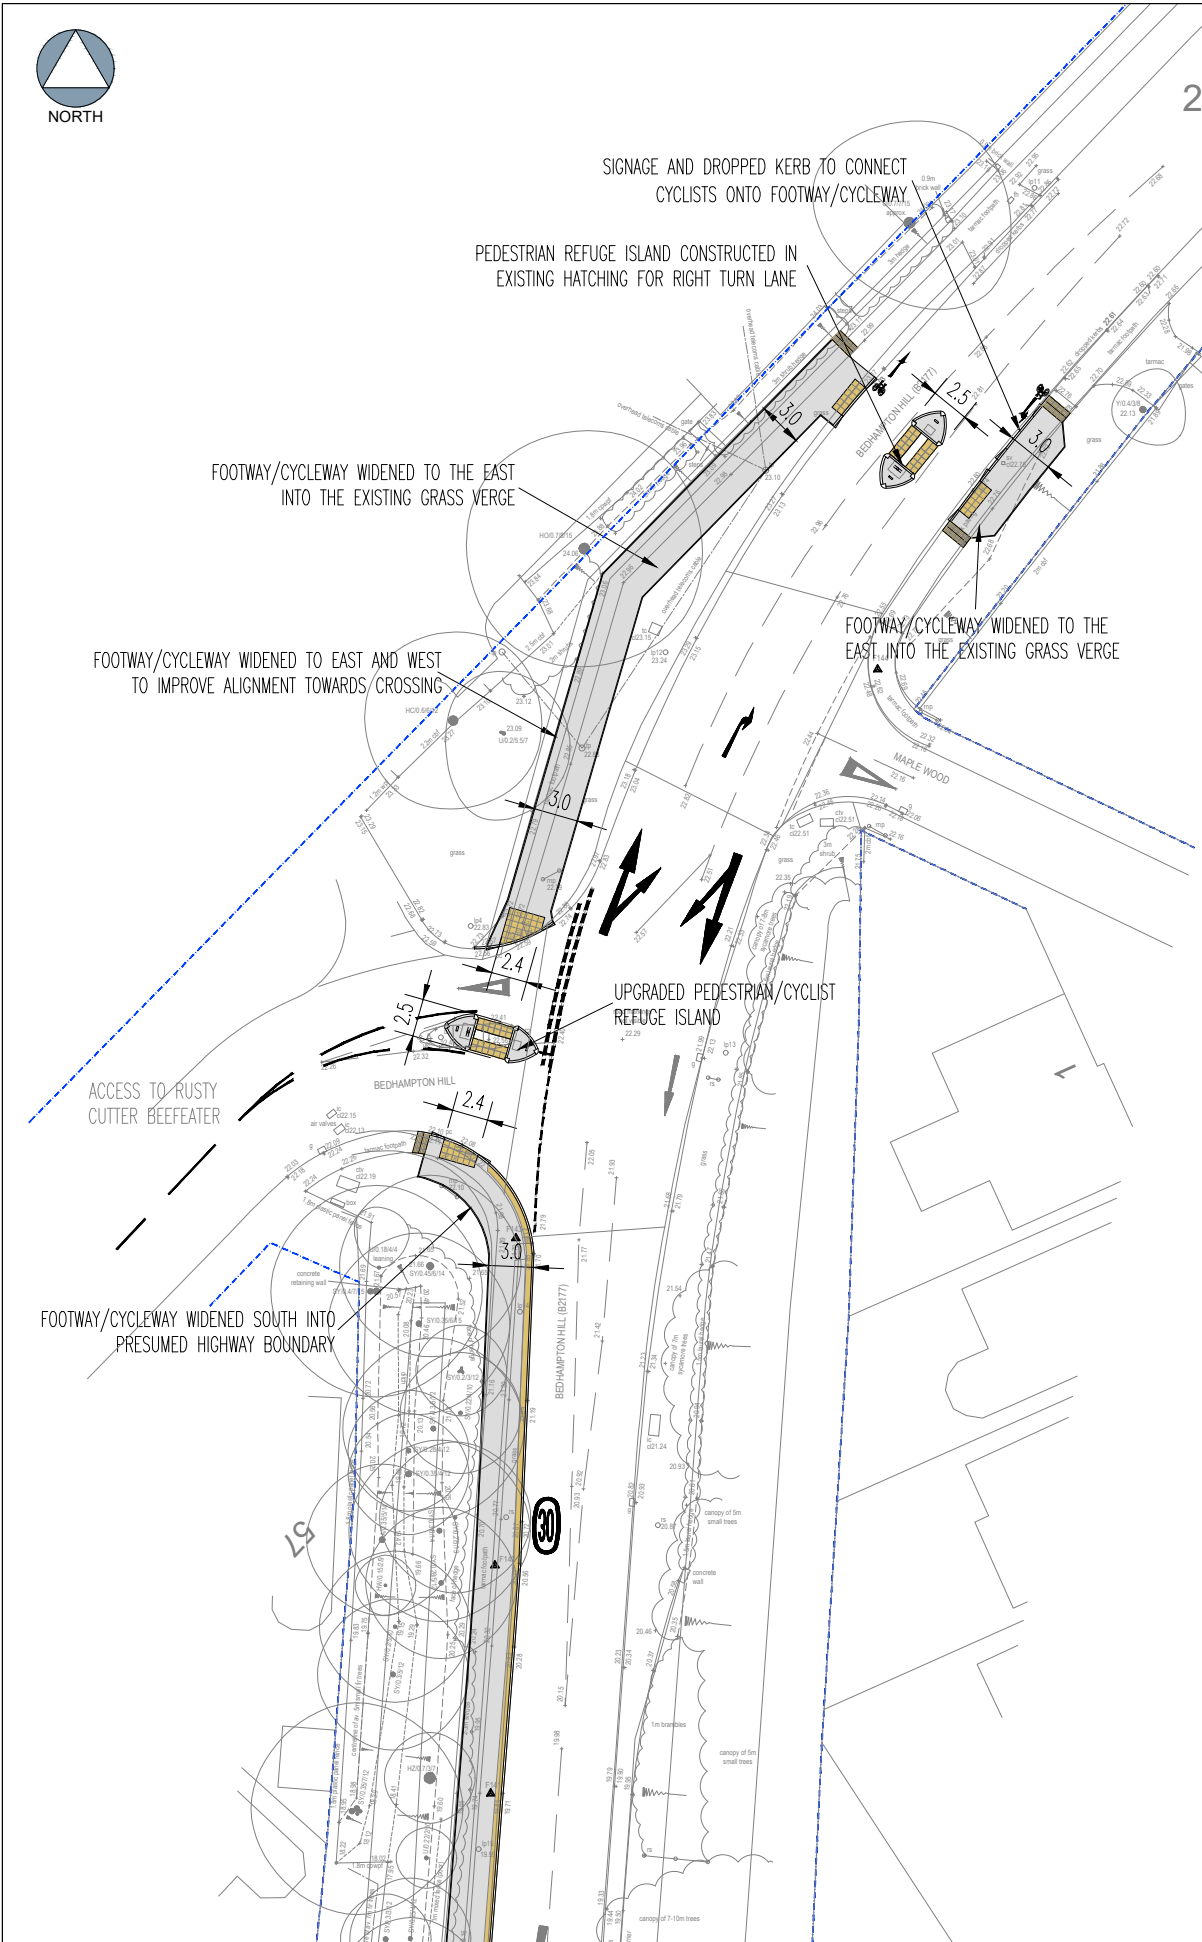

INSET 1: IMPROVED PEDESTRIAN AND CYCLIST CROSSINGS

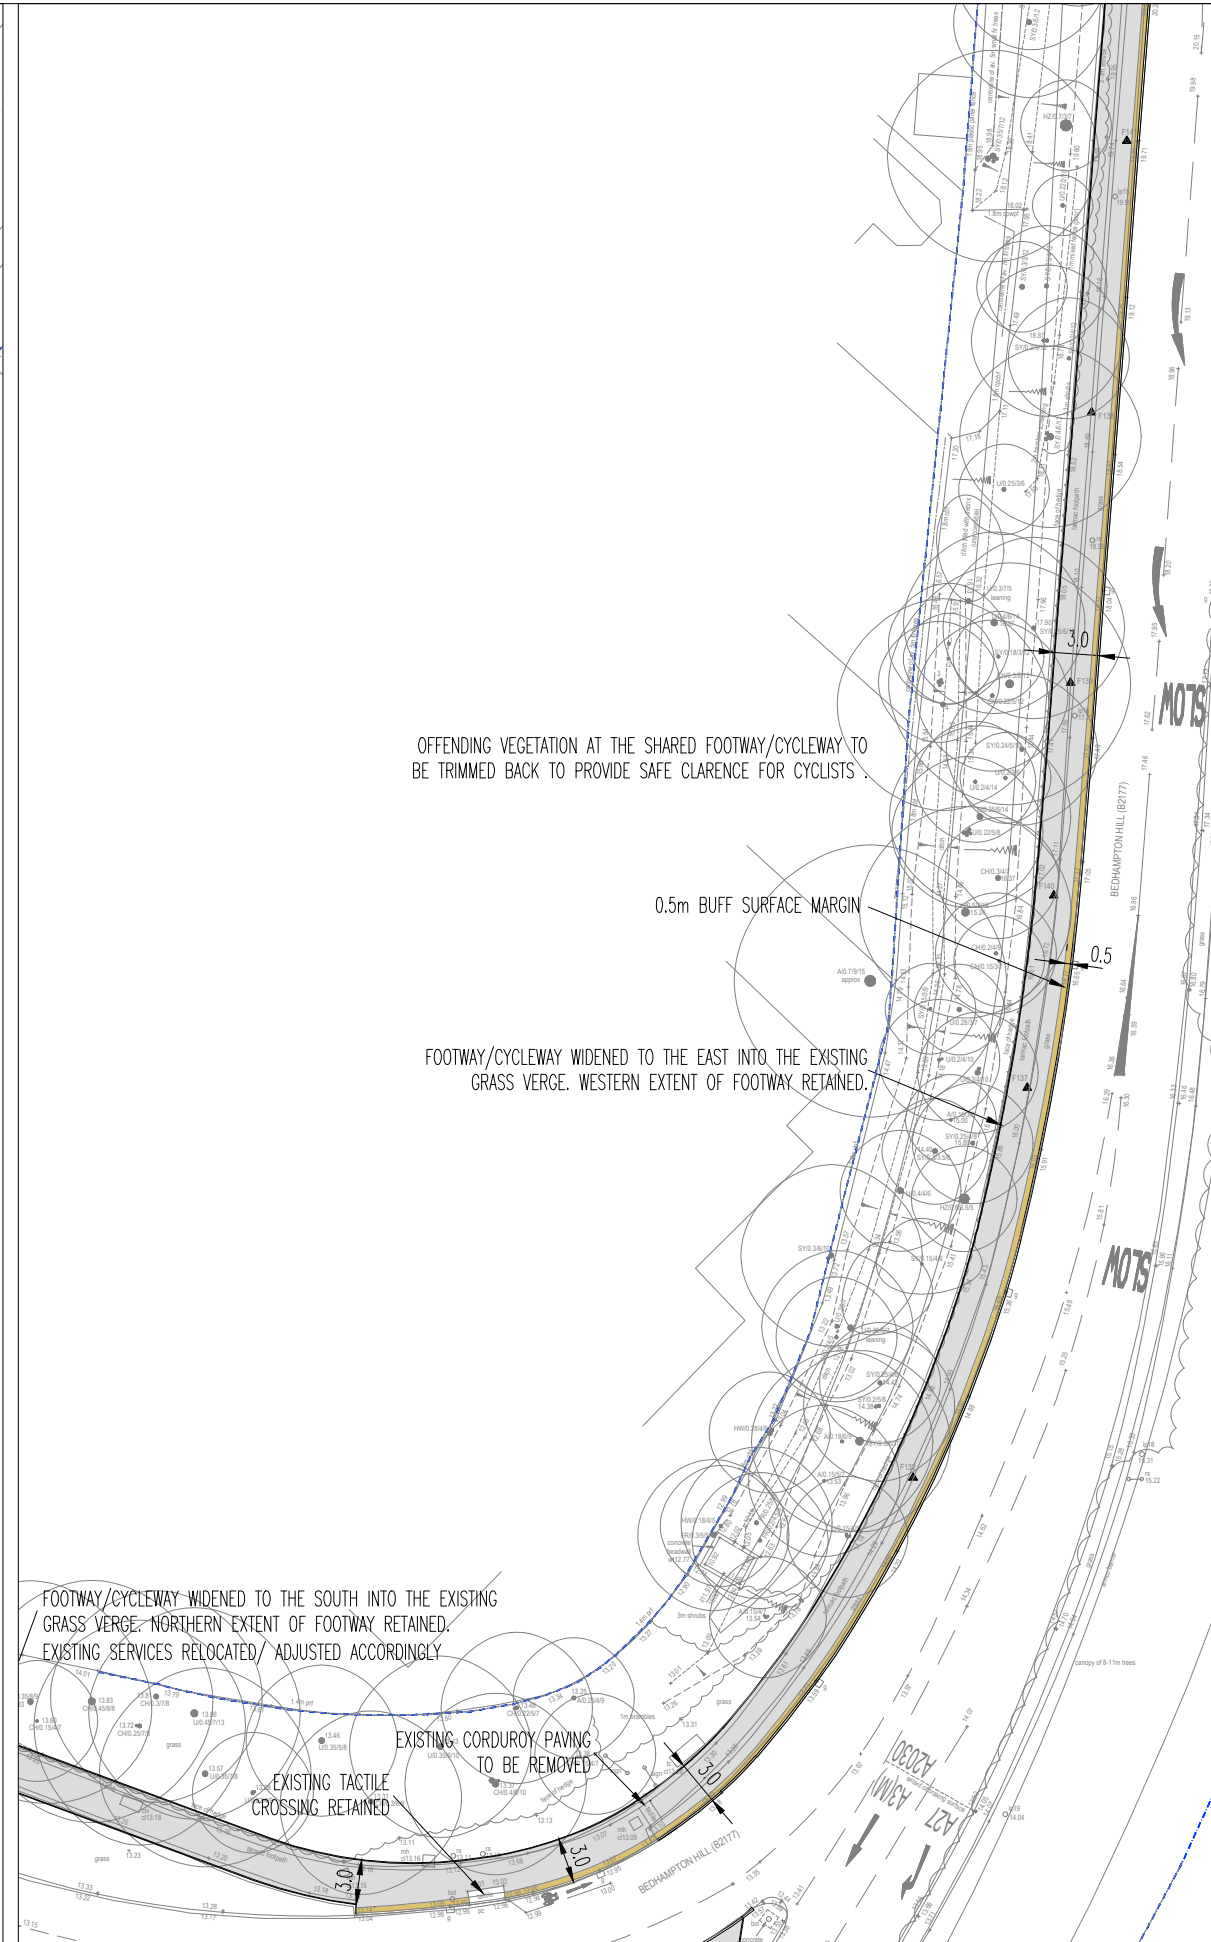


INSET 2: FOOTWAY/CYCLEWAY

- GENERAL NOTES**
1. THIS DRAWING IS INTENDED TO BE VIEWED IN COMBINATION WITH ALL RELEVANT ARCHITECTS, ENGINEERS, SERVICES AND SPECIALIST DRAWINGS AND SPECIFICATION.
 2. ANY VARIATIONS OR DISCREPANCIES BETWEEN THESE DRAWINGS IN TERMS OF DIMENSIONS OR DETAILS SHOULD BE DRAWN TO THE ATTENTION OF THE ARCHITECT AND/OR THE ENGINEER FOR CLARIFICATION.
 3. PAUL BASHAM ASSOCIATES ACCEPTS NO RESPONSIBILITY FOR THE ACCURACY OF BACKGROUND INFORMATION PRODUCED BY THIRD PARTIES – THIS MUST BE TREATED AS INDICATIVE ONLY.
 4. ALL DIMENSIONS AND LEVELS ARE IN METRES. DO NOT SCALE THIS DRAWING, PRINT, PLOT OR DISK.
 5. THIS DRAWING SHOULD ONLY BE USED FOR CONSTRUCTION IF THE PROJECT PHASE IN THE TITLE FRAME BELOW IS SHOWN AS "CONSTRUCTION". PAUL BASHAM ASSOCIATES TAKE NO RESPONSIBILITY FOR CONSTRUCTION WORKS UNDERTAKEN TO DRAWINGS WHICH ARE NOT MARKED UNDER THIS PHASE. THIS DRAWING HAS BEEN CREATED WITHOUT THE BENEFIT OF HIGHWAY BOUNDARY MAPPING OR TOPOGRAPHICAL SURVEY WHICH SHOULD BE OBTAINED AS SOON AS POSSIBLE.

- KEY**
- INDICATIVE HAMPSHIRE COUNTY COUNCIL HIGHWAY BOUNDARY


MASTERPLAN (SCALE 1:2500)

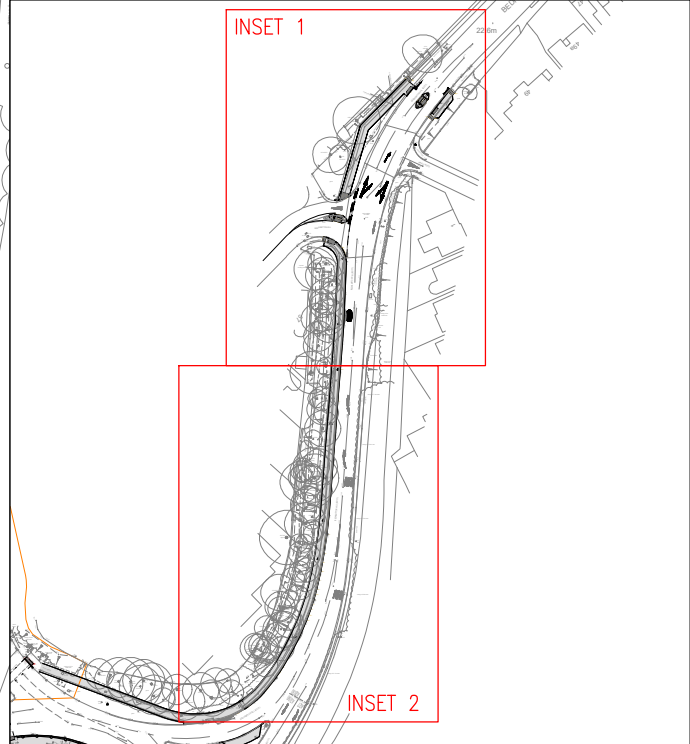


PRELIMINARY
DRAWING/DESIGN IS STILL 'IN DEVELOPMENT'
YOU ARE ADVISED TO MAKE DUE ALLOWANCE

B	REVISED DRAWING	14.03.19	EK	JL
A	REVISED DRAWING	04.12.18	EK	JL
Rev	Description	Date	By	Chkd


Project Name FORTY ACRE FARM BEDHAMPTON	Title ROUTE TO SCHOOL IMPROVEMENT PLAN	Client BARRATT HOMES	Checked By MS	Checked Date 26.04.18	Scale 1:500 (AT A3 SIZE)
Project Phase PRELIMINARY		Paul Basham Associates Ltd Lancaster Court, 8 Barnes Wallis Road, Fareham, PO15 5TU 01489 668134 info@paulbashamassociates.com www.paulbashamassociates.com	Drawn By JL	Drawn Date 25.04.18	Client Drawing No. - PBA Drawing No. 041.0023.010 Revision B

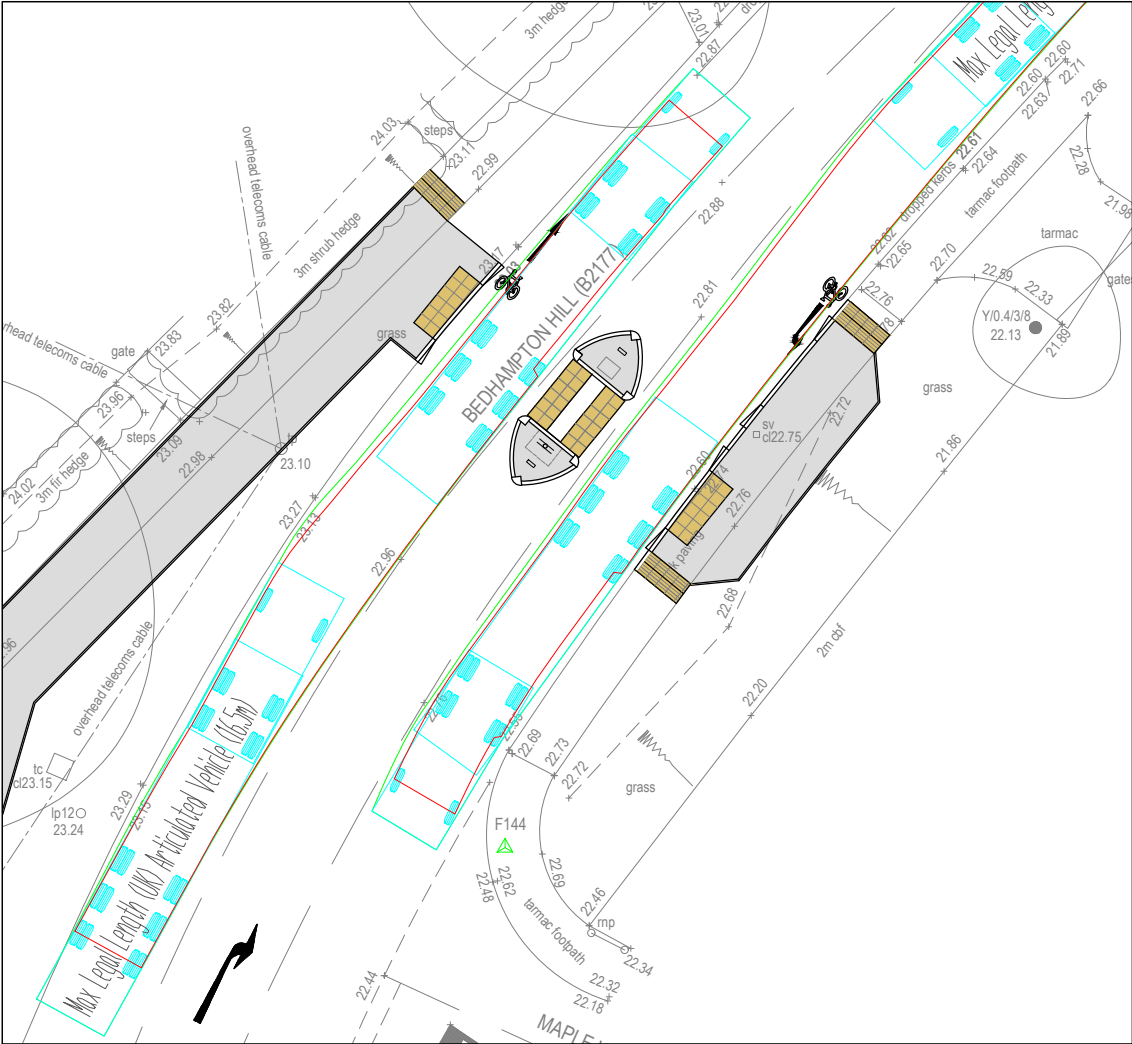

VEHICLE TRACKING THROUGH NORTHERN PEDESTRIAN CROSSING

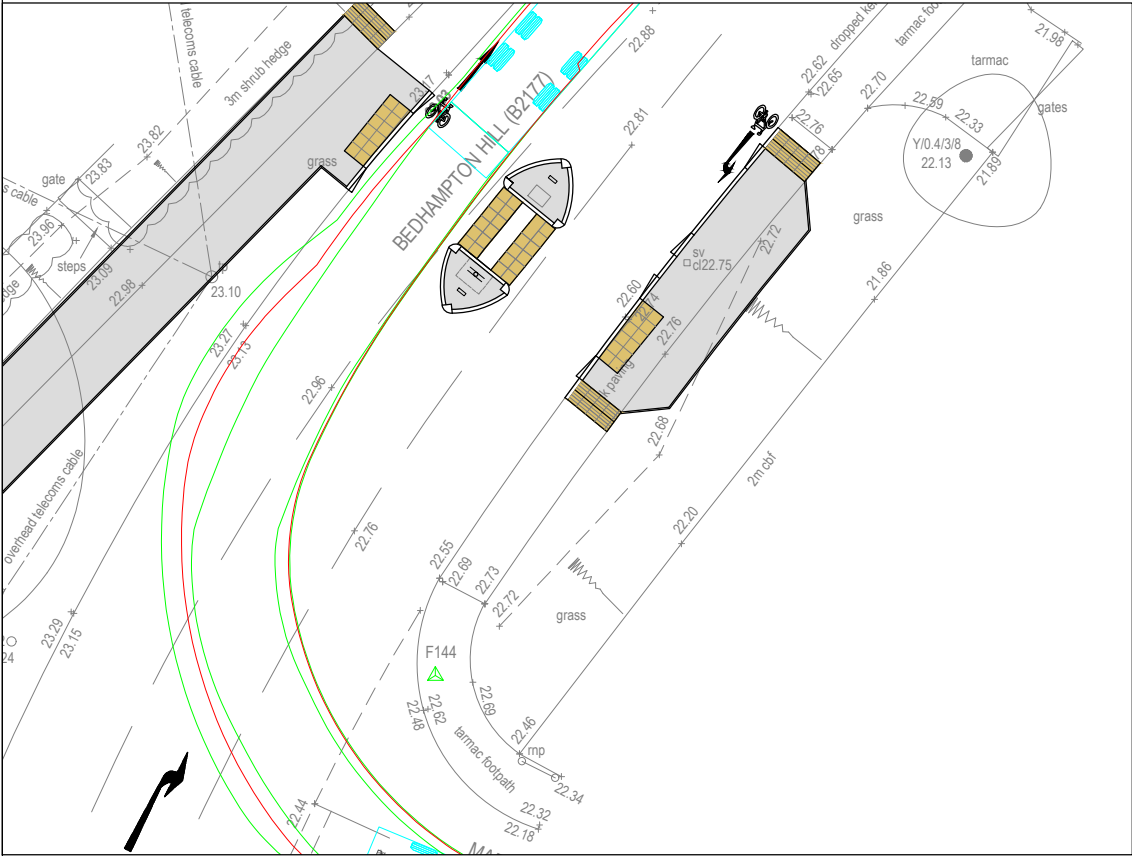


REFUSE VEHICLE TRACKING RIGHT TURN OUT OF MAPLE WOOD

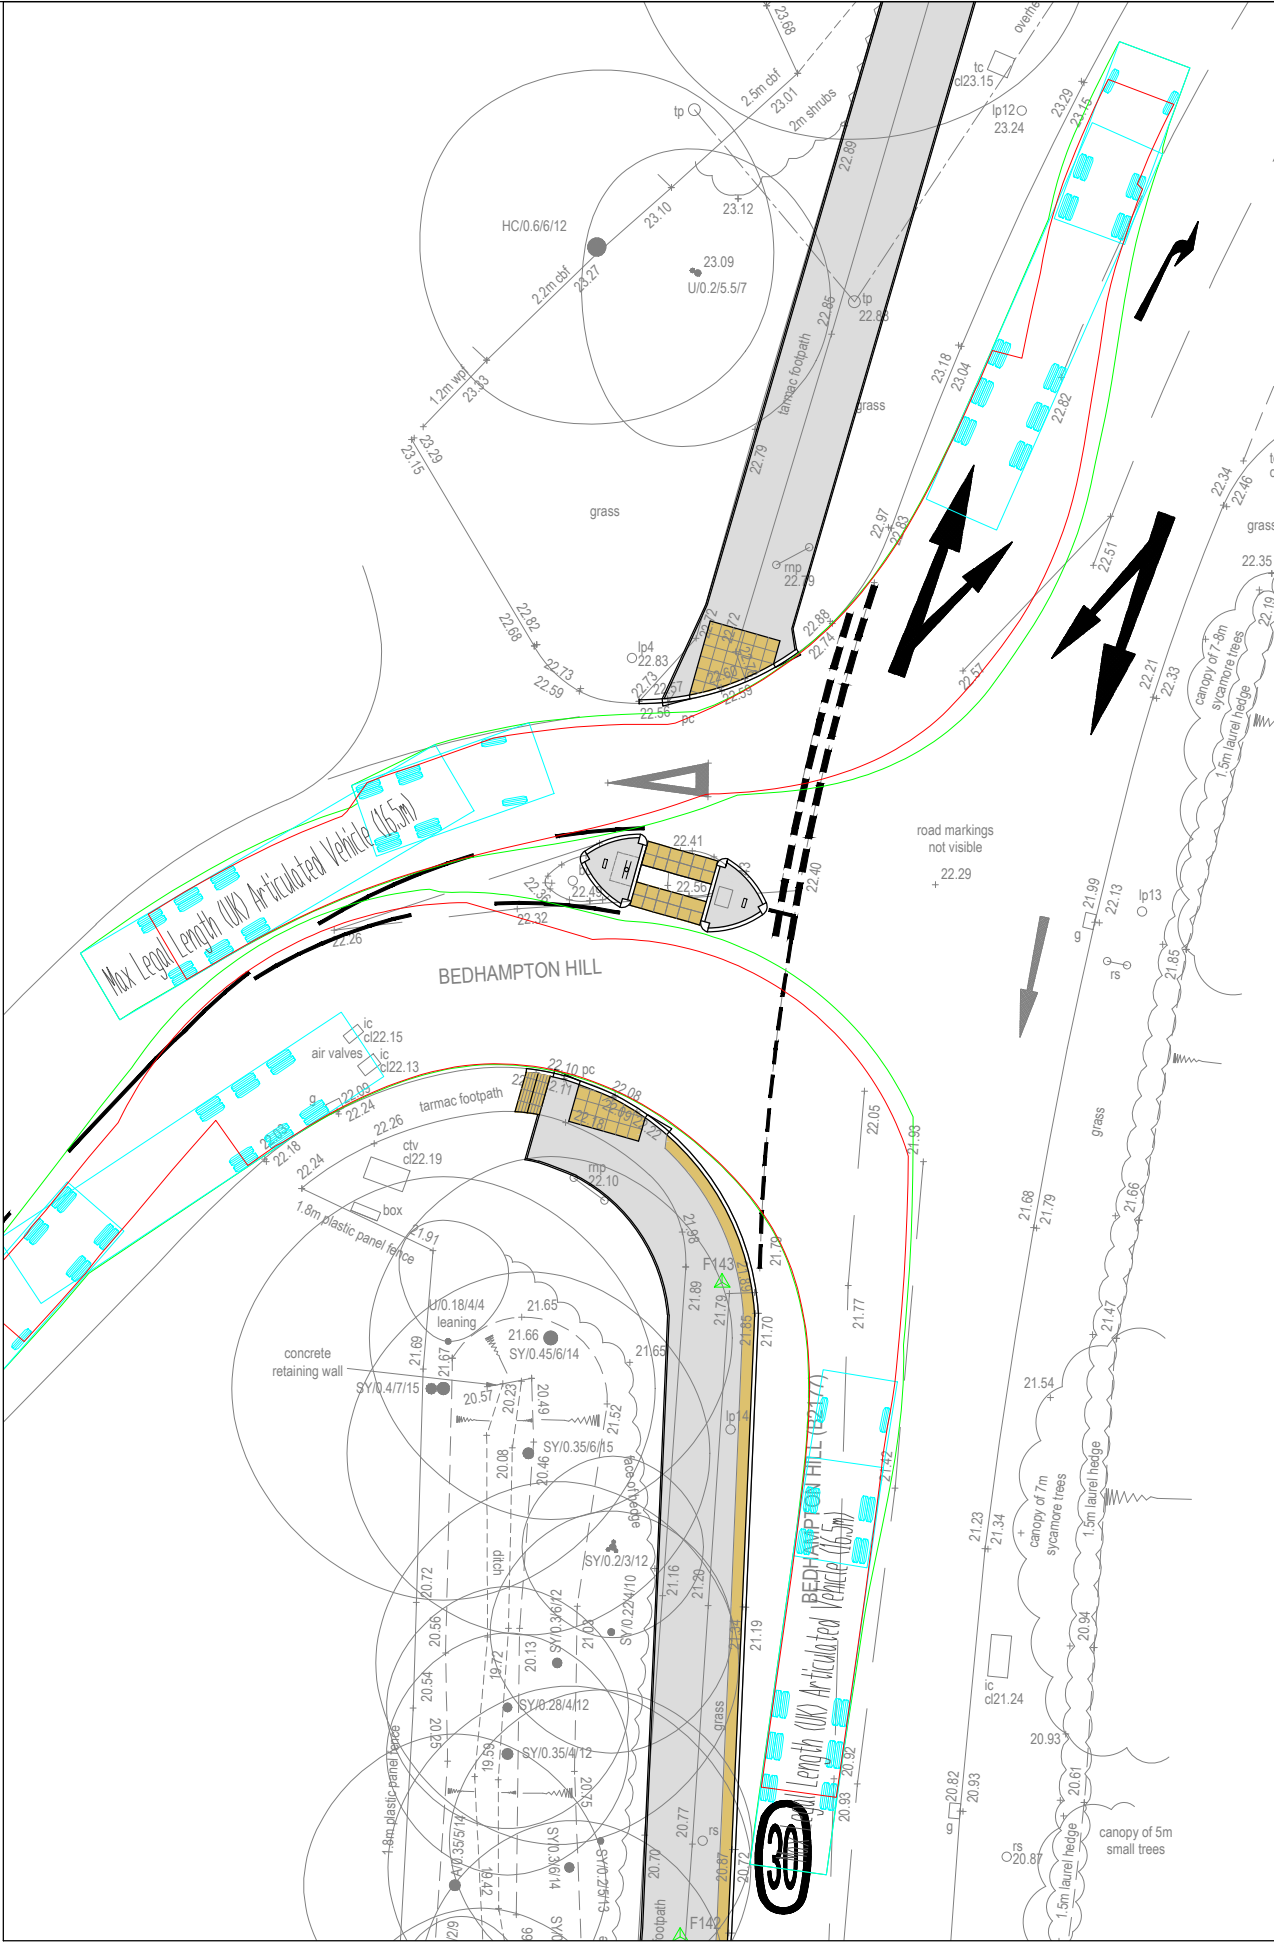


VEHICLE TRACKING THROUGH WESTERN PEDESTRIAN CROSSING

- GENERAL NOTES**
1. THIS DRAWING IS INTENDED TO BE VIEWED IN COMBINATION WITH ALL RELEVANT ARCHITECTS, ENGINEERS, SERVICES AND SPECIALIST DRAWINGS AND SPECIFICATION.
 2. ANY VARIATIONS OR DISCREPANCIES BETWEEN THESE DRAWINGS IN TERMS OF DIMENSIONS OR DETAILS SHOULD BE DRAWN TO THE ATTENTION OF THE ARCHITECT AND/OR THE ENGINEER FOR CLARIFICATION.
 3. PAUL BASHAM ASSOCIATES ACCEPTS NO RESPONSIBILITY FOR THE ACCURACY OF BACKGROUND INFORMATION PRODUCED BY THIRD PARTIES – THIS MUST BE TREATED AS INDICATIVE ONLY.
 4. ALL DIMENSIONS AND LEVELS ARE IN METRES. DO NOT SCALE THIS DRAWING, PRINT, PLOT OR DISK.
 5. THIS DRAWING SHOULD ONLY BE USED FOR CONSTRUCTION IF THE PROJECT PHASE IN THE TITLE FRAME BELOW IS SHOWN AS "CONSTRUCTION". PAUL BASHAM ASSOCIATES TAKE NO RESPONSIBILITY FOR CONSTRUCTION WORKS UNDERTAKEN TO DRAWINGS WHICH ARE NOT MARKED UNDER THIS PHASE.

VEHICLE PROFILES

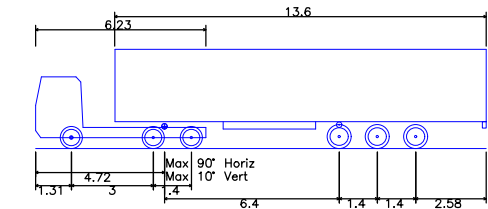

Max Legal Length (UK) Articulated Vehicle (16.5m)
Overall Length 16.500m
Overall Width 2.550m
Overall Body Height 3.632m
Min Body Ground Clearance 0.396m
Max Track Width 2.500m
Lock-to-lock time 6.00s
Curb to Curb Turning Radius 6.870m

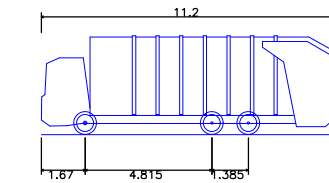

Phoenix 2 Duo (P2-15W with Elite 6x4 chassis)
Overall Length 11.200m
Overall Width 2.530m
Overall Body Height 3.751m
Min Body Ground Clearance 0.304m
Track Width 2.500m
Lock-to-lock time 4.00s
Curb to Curb Turning Radius 9.500m




PRELIMINARY

DRAWING/DESIGN IS STILL 'IN DEVELOPMENT'
YOU ARE ADVISED TO MAKE DUE ALLOWANCE

B	REVISED DRAWING	14.03.19	EK	JL
A	ADDED TOPOGRAPHICAL SURVEY	04.12.18	JL	MS
Rev	Description	Date	By	Chkd

Project Name FORTY ACRE FARM BEDHAMPTON	Title ROUTE TO SCHOOL IMPROVEMENT PLAN VEHICLE TRACKING	Client BARRATT HOMES	Checked By MS	Checked Date 26.04.18	Scale 1:250	(AT A3 SIZE)		
Project Phase PRELIMINARY		Paul Basham Associates Ltd Lancaster Court, 8 Barnes Wallis Road, Fareham, PO15 5TU 01489 668134 info@paulbashamassociates.com www.paulbashamassociates.com	Drawn By JL	Drawn Date 25.04.18	Client Drawing No. -	PBA Drawing No. 041.0023.011	Revision B	

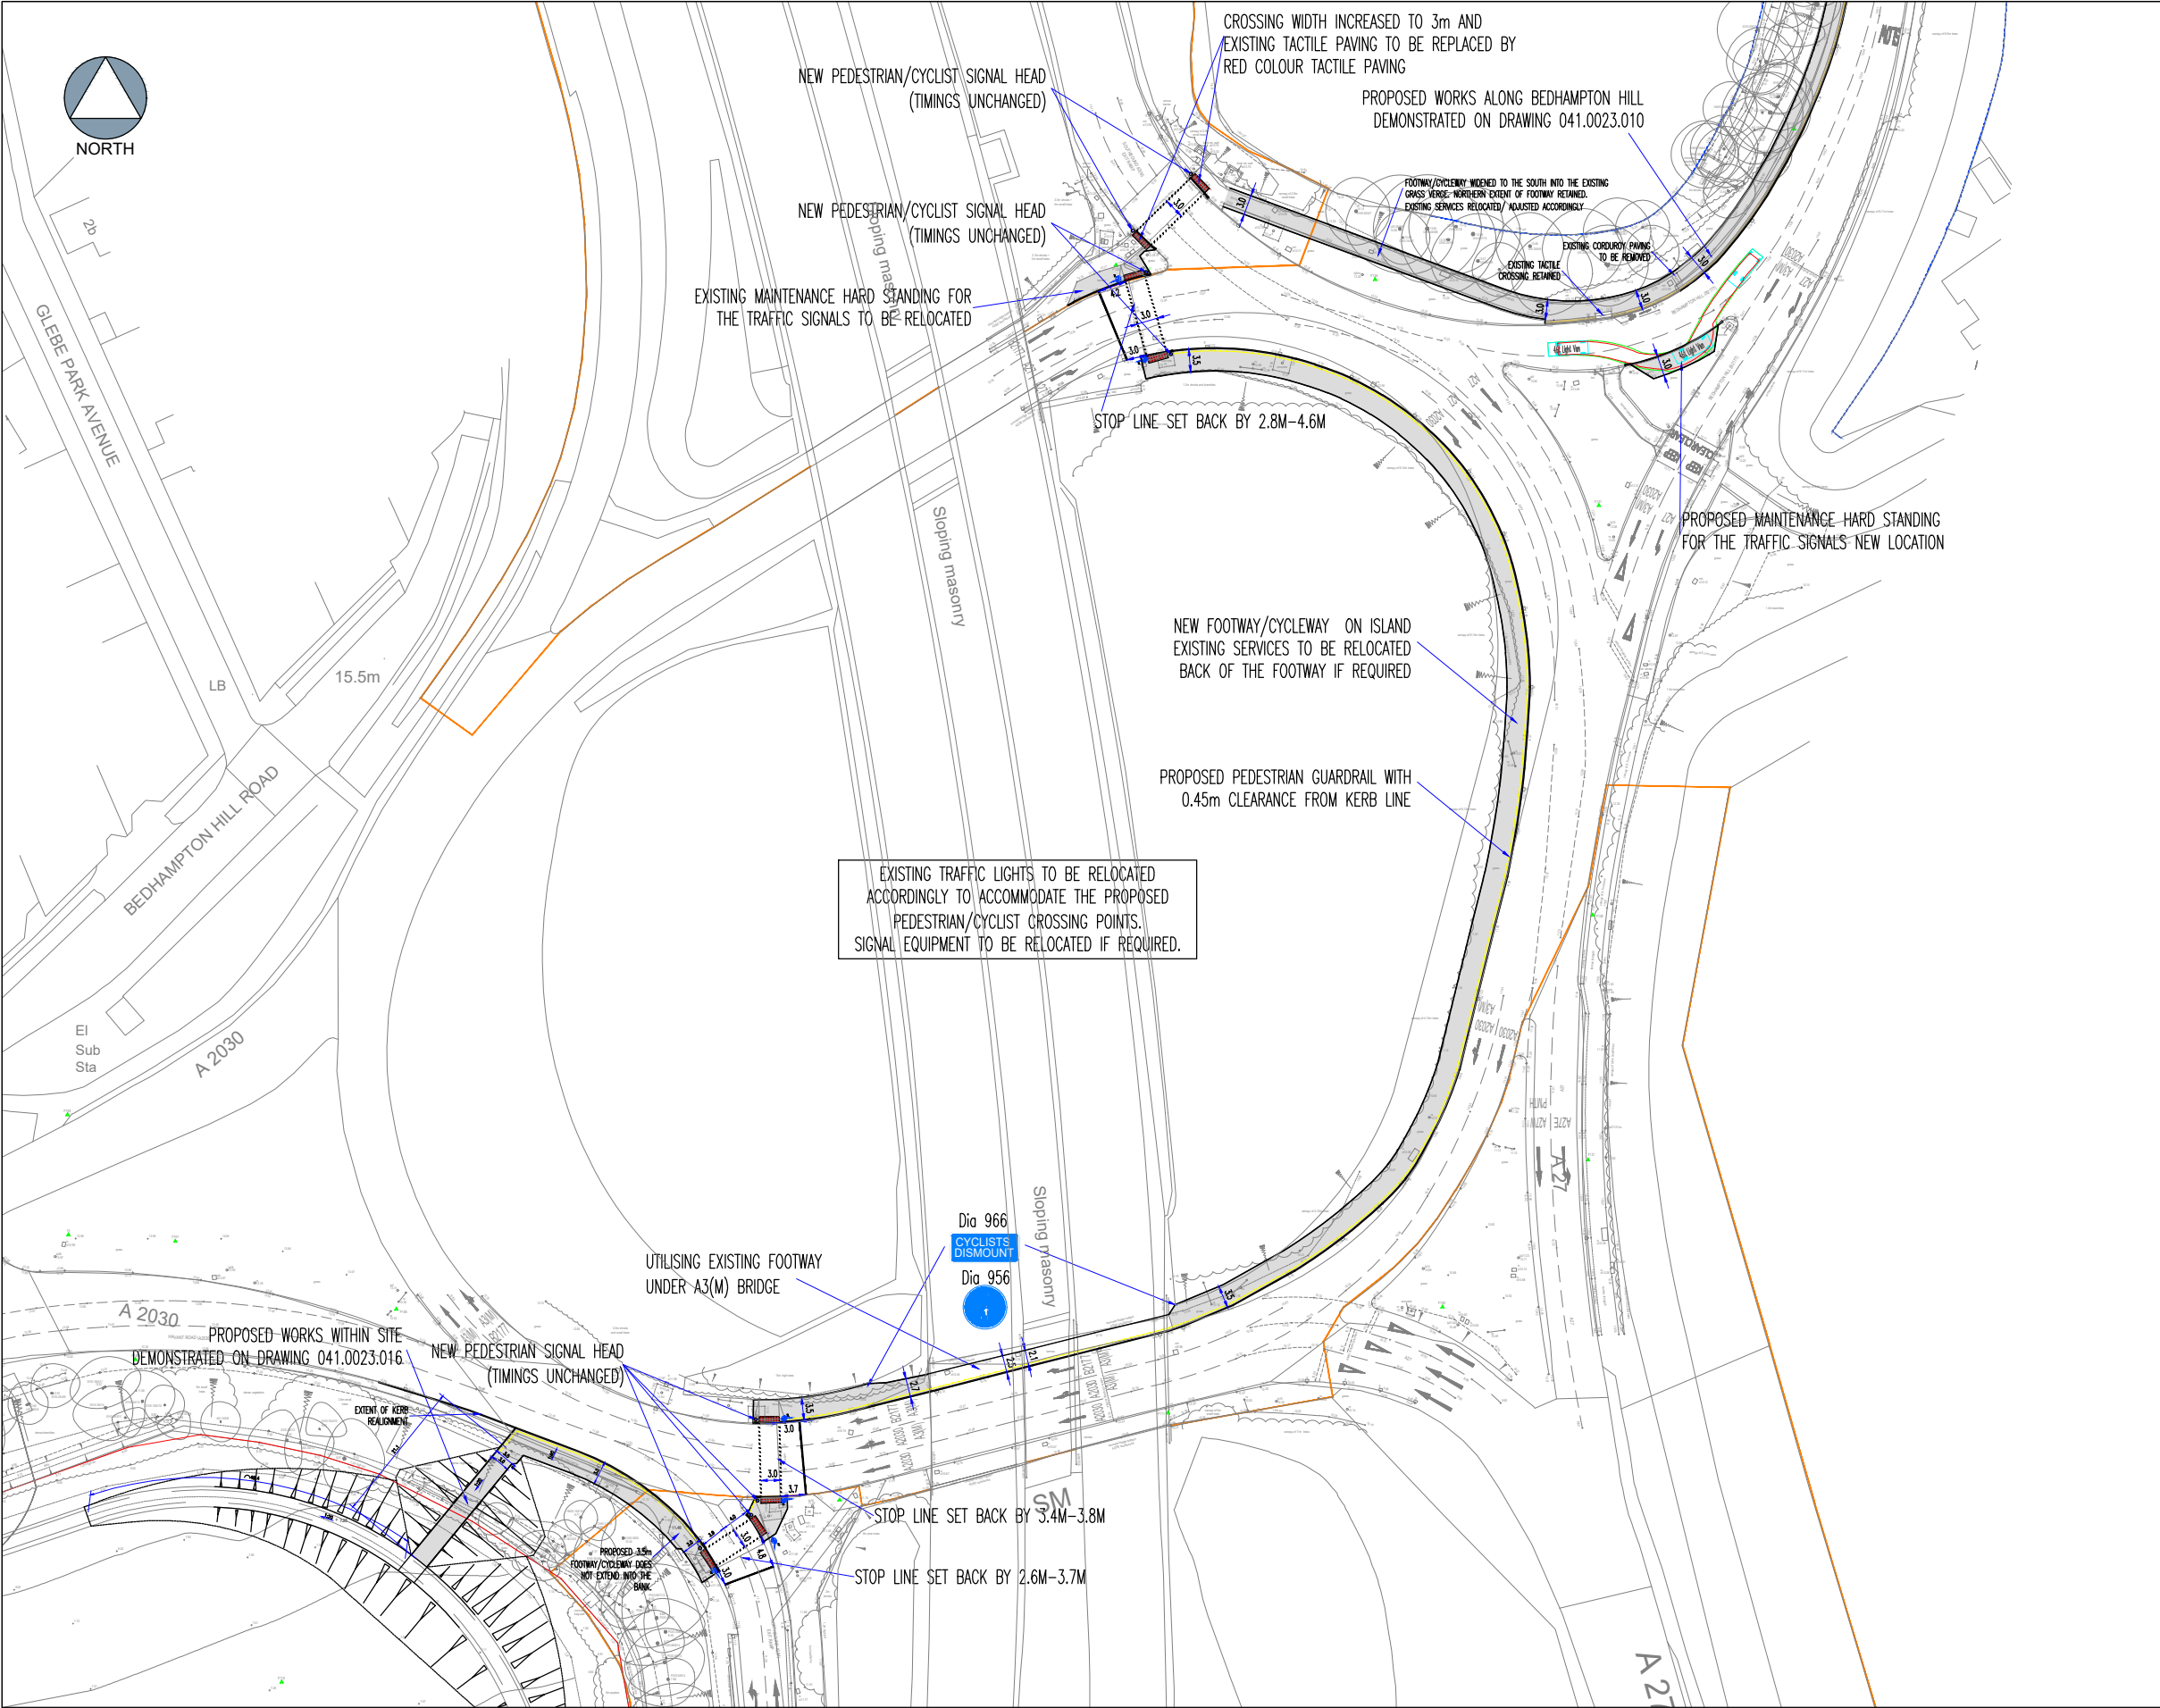


GENERAL NOTES

- 1. THIS DRAWING IS INTENDED TO BE VIEWED IN COMBINATION WITH ALL RELEVANT ARCHITECTS, ENGINEERS, SERVICES AND SPECIALIST DRAWINGS AND SPECIFICATION.
- 2. ANY VARIATIONS OR DISCREPANCIES BETWEEN THESE DRAWINGS IN TERMS OF DIMENSIONS OR DETAILS SHOULD BE DRAWN TO THE ATTENTION OF THE ARCHITECT AND/OR THE ENGINEER FOR CLARIFICATION.
- 3. PAUL BASHAM ASSOCIATES ACCEPTS NO RESPONSIBILITY FOR THE ACCURACY OF BACKGROUND INFORMATION PRODUCED BY THIRD PARTIES – THIS MUST BE TREATED AS INDICATIVE ONLY.
- 4. ALL DIMENSIONS AND LEVELS ARE IN METRES. DO NOT SCALE THIS DRAWING, PRINT, PLOT OR DISK.
- 5. THIS DRAWING SHOULD ONLY BE USED FOR CONSTRUCTION IF THE PROJECT PHASE IN THE TITLE FRAME BELOW IS SHOWN AS "CONSTRUCTION". PAUL BASHAM ASSOCIATES TAKE NO RESPONSIBILITY FOR CONSTRUCTION WORKS UNDERTAKEN TO DRAWINGS WHICH ARE NOT MARKED UNDER THIS PHASE.
- 6. FURTHER DETAILS SUCH AS DROPPED KERBS AND TACTILE PAVING TO BE ADDED AT A LATER DATE ONCE DESIGN PROGRESSES.
- 7. THESE PROPOSALS DO NOT INCLUDE ANY KERB REALIGNMENT WORKS, WITH ALL NEW FOOTWAY TO TIE INTO EXISTING KERBLINES.

KEY:

- INDICATIVE HIGHWAYS ENGLAND BOUNDARY
- INDICATIVE SITE BOUNDARY
- PROPOSED GUARD RAILING

VEHICLE PROFILE

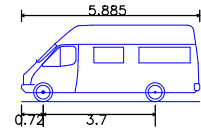


4.6t Light Van	
Overall Length	5.885m
Overall Width	2.000m
Overall Body Height	2.526m
Min Body Ground Clearance	0.299m
Track Width	1.765m
Lock to lock time	4.00s
Kerb to Kerb Turning Radius	6.000m

PRELIMINARY

DRAWING/DESIGN IS STILL 'IN DEVELOPMENT'
YOU ARE ADVISED TO MAKE DUE ALLOWANCE


D	REVISED DRAWING	14.03.19	EK	JL
C	REVISED DRAWING	29.01.19	EK	JL
B	REVISED DRAWING	21.01.19	EK	JL
A	REVISED DRAWING	29.11.18	EK	JL
Rev	Description	Date	By	Chkd

Project Name FORTY ACRE FARM BEDHAMPTON	Title INDICATIVE PEDESTRIAN IMPROVEMENT WORKS AT RUSTY CUTTER ROUNDABOUT	 Paul Basham Associates Ltd Lancaster Court, 8 Barnes Wallis Road, Fareham, PO15 5TU 01489 966134 info@paulbashamassociates.com www.paulbashamassociates.com	Client BARRATT HOMES	Checked By MS	Checked Date 22.10.18	Scale 1:1000	(AT A3 SIZE)		
Project Phase PRELIMINARY				Drawn By JL	Drawn Date 19.10.18	Client Drawing No. -	PBA Drawing No. 041.0023.014	Revision D	

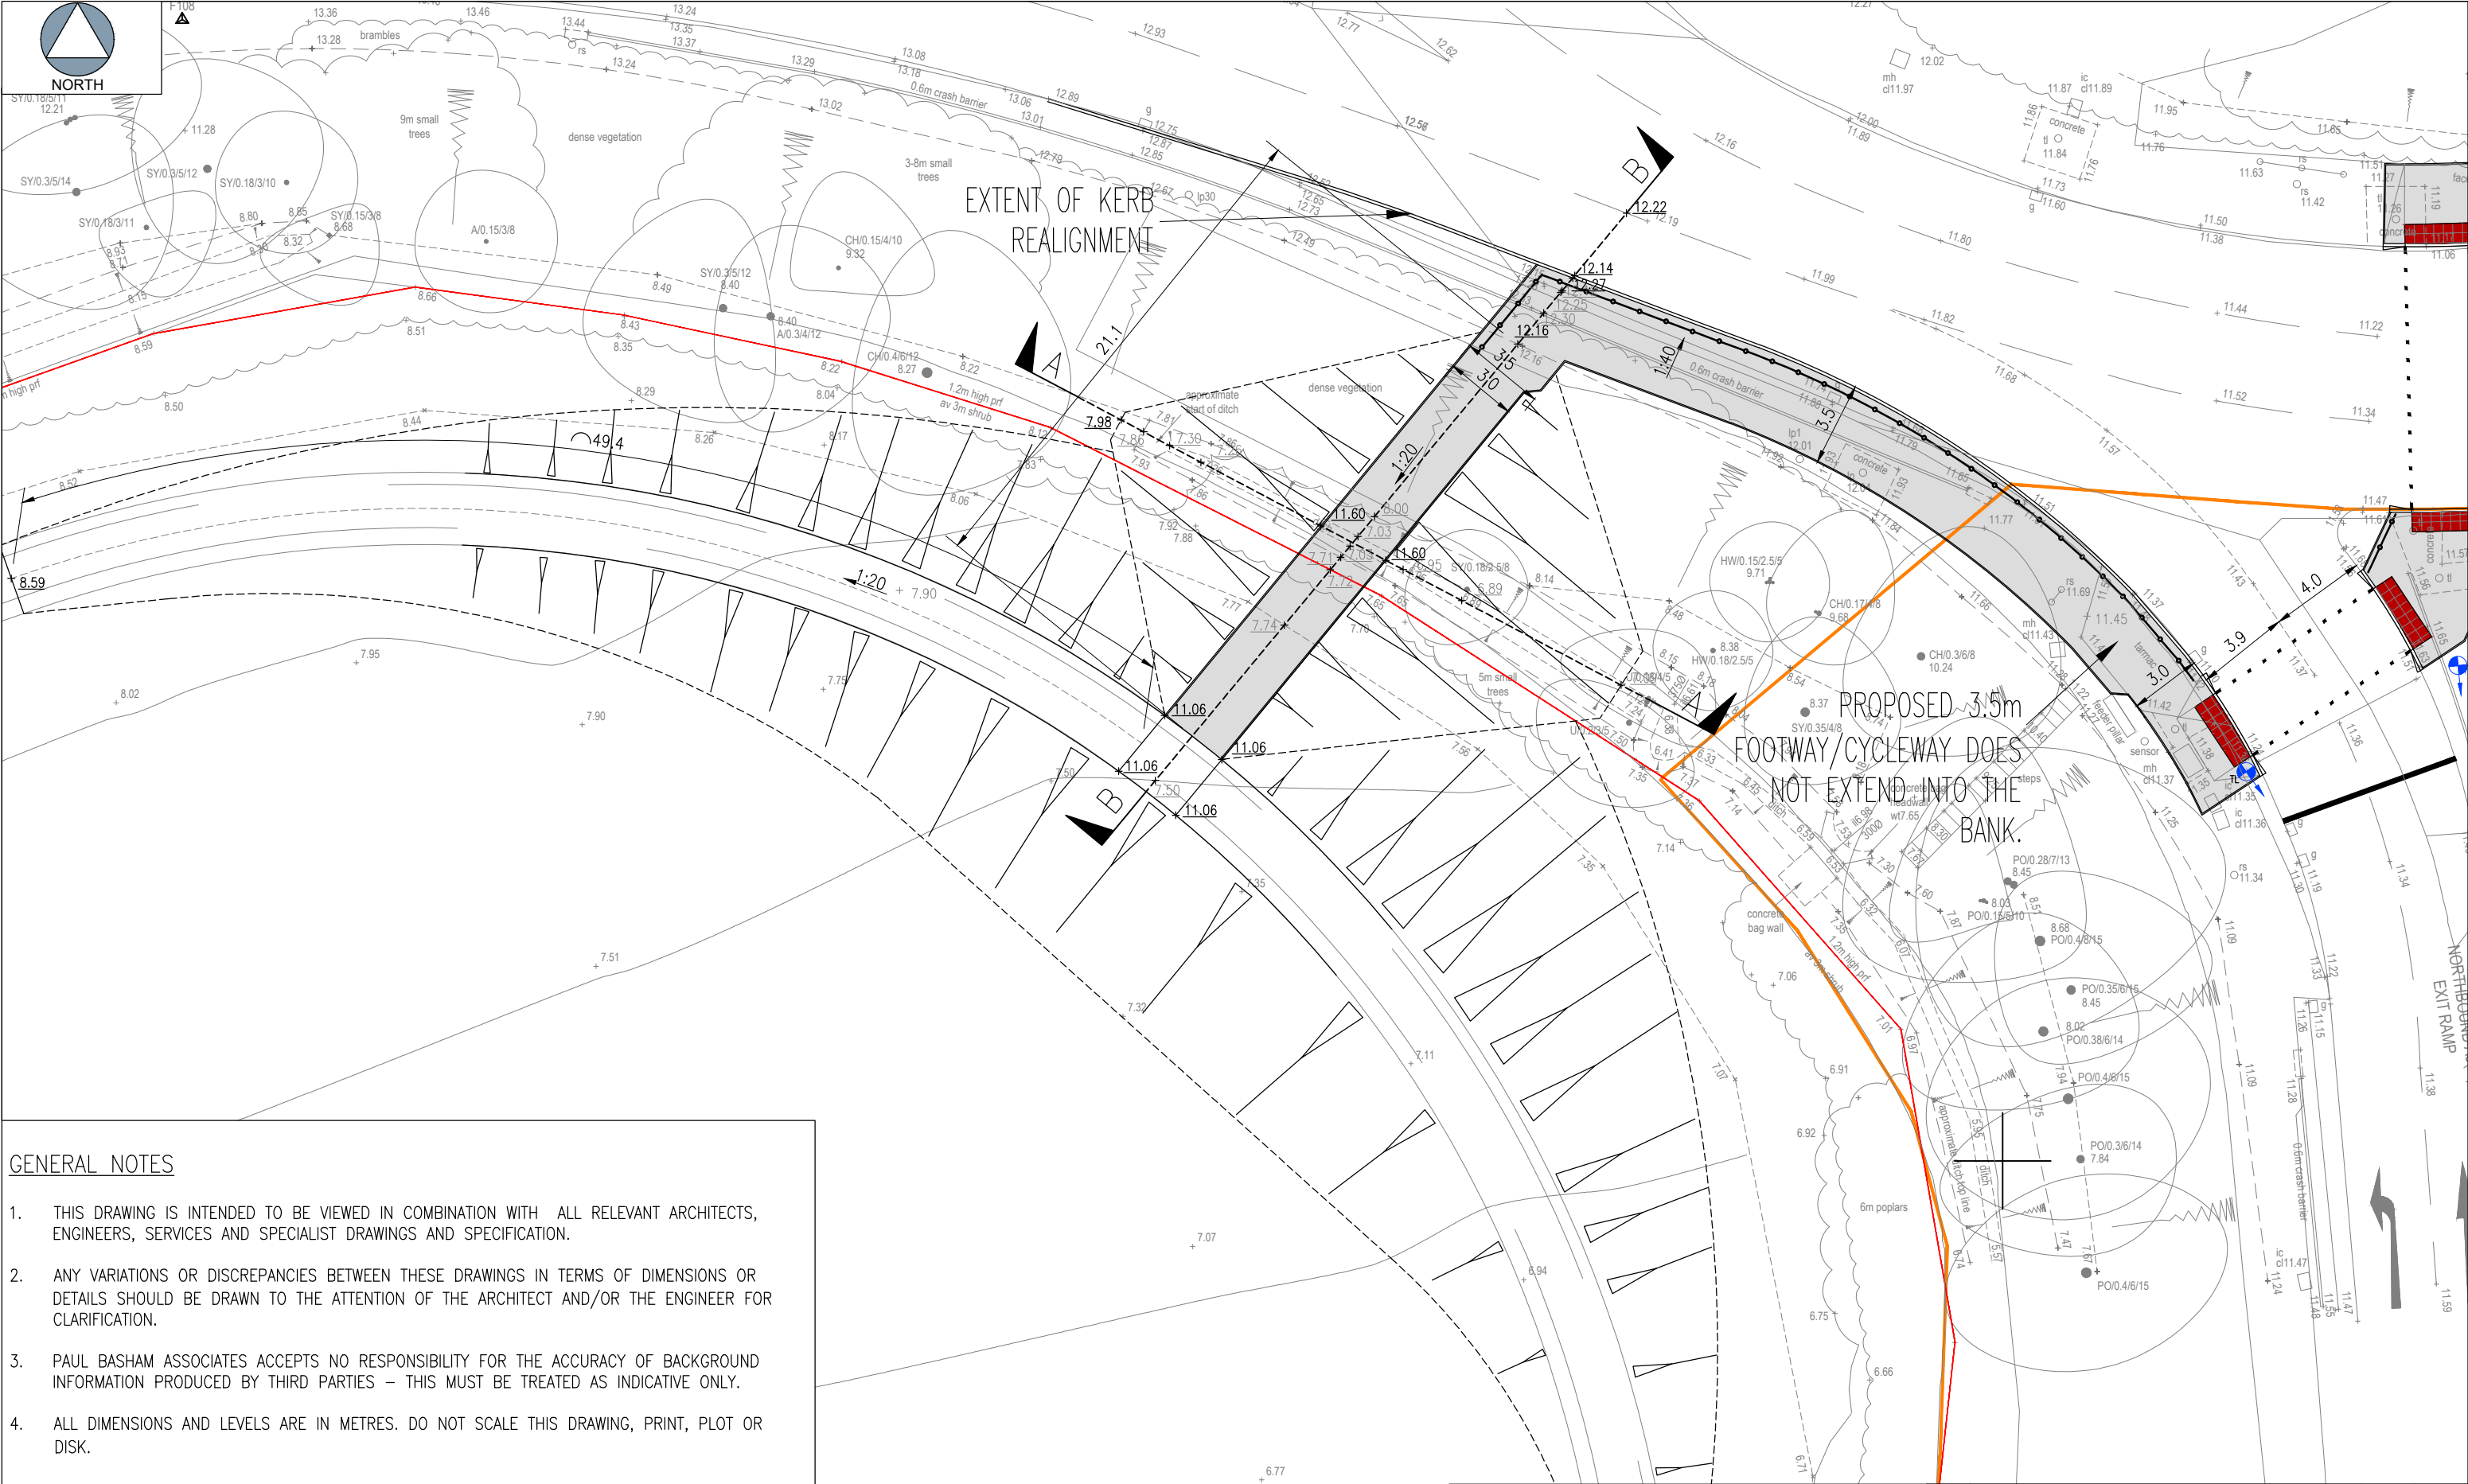

- GENERAL NOTES**
- THIS DRAWING IS INTENDED TO BE VIEWED IN COMBINATION WITH ALL RELEVANT ARCHITECTS, ENGINEERS, SERVICES AND SPECIALIST DRAWINGS AND SPECIFICATION.
 - ANY VARIATIONS OR DISCREPANCIES BETWEEN THESE DRAWINGS IN TERMS OF DIMENSIONS OR DETAILS SHOULD BE DRAWN TO THE ATTENTION OF THE ARCHITECT AND/OR THE ENGINEER FOR CLARIFICATION.
 - PAUL BASHAM ASSOCIATES ACCEPTS NO RESPONSIBILITY FOR THE ACCURACY OF BACKGROUND INFORMATION PRODUCED BY THIRD PARTIES – THIS MUST BE TREATED AS INDICATIVE ONLY.
 - ALL DIMENSIONS AND LEVELS ARE IN METRES. DO NOT SCALE THIS DRAWING, PRINT, PLOT OR DISK.
 - THIS DRAWING SHOULD ONLY BE USED FOR CONSTRUCTION IF THE PROJECT PHASE IN THE TITLE FRAME BELOW IS SHOWN AS "CONSTRUCTION". PAUL BASHAM ASSOCIATES TAKE NO RESPONSIBILITY FOR CONSTRUCTION WORKS UNDERTAKEN TO DRAWINGS WHICH ARE NOT MARKED UNDER THIS PHASE.

Project Name	Title		Client	Checked By	Checked Date	Scale	(AT A3 SIZE)		
Project Phase				Drawn By	Drawn Date	Client Drawing No.			
FORTY ACRE FARM, BEDHAMPTON	PROPOSED FOOTPATH LINK TO CONNECT INTO EXISTING HARD STANDING AREA (OPTION 3)	Paul Basham Associates Ltd Lancaster Court, 8 Barnes Wallis Road, Fareham, PO15 5TU 01489 668134 info@paulbashamassociates.com www.paulbashamassociates.com	BARRATT HOMES	MS	13.12.18	1:250			
PRELIMINARY				RW	11.12.18	-	PBA Drawing No.	041.0023.016	Revision B

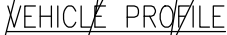


Max Legal Length (UK) Articulated Vehicle (16.5m)	
Overall Length	16.500m
Overall Width	2.550m
Overall Body Height	3.632m
Min Body Ground Clearance	0.396m
Max Track Width	2.500m
Lock-to-lock time	6.00s
Curb to Curb Turning Radius	6.870m


1. THIS DRAWING IS INTENDED TO BE VIEWED IN COMBINATION WITH ALL RELEVANT ARCHITECTS, ENGINEERS, SERVICES AND SPECIALIST DRAWINGS AND SPECIFICATION.
2. ANY VARIATIONS OR DISCREPANCIES BETWEEN THESE DRAWINGS IN TERMS OF DIMENSIONS OR DETAILS SHOULD BE DRAWN TO THE ATTENTION OF THE ARCHITECT AND/OR THE ENGINEER FOR CLARIFICATION.
3. PAUL BASHAM ASSOCIATES ACCEPTS NO RESPONSIBILITY FOR THE ACCURACY OF BACKGROUND INFORMATION PRODUCED BY THIRD PARTIES – THIS MUST BE TREATED AS INDICATIVE ONLY.
4. ALL DIMENSIONS AND LEVELS ARE IN METRES. DO NOT SCALE THIS DRAWING, PRINT, PLOT OR DISK.
5. THIS DRAWING SHOULD ONLY BE USED FOR CONSTRUCTION IF THE PROJECT PHASE IN THE TITLE FRAME BELOW IS SHOWN AS "CONSTRUCTION". PAUL BASHAM ASSOCIATES TAKE NO RESPONSIBILITY FOR CONSTRUCTION WORKS UNDERTAKEN TO DRAWINGS WHICH ARE NOT MARKED UNDER THIS PHASE.

Rev	Description	Date	By	Chkd
-----	-------------	------	----	------


Project Name FORTY ACRE FARM, BEDHAMPTON	Title A3(M) OFFSLIP VEHICLE TRACKING	 Paul Basham Associates Ltd Lancaster Court, 8 Barnes Wallis Road, Fareham, PO15 5TU 01489 668134 info@paulbashamassociates.com www.paulbashamassociates.com	Client 	Checked By JL	Checked Date 10.01.19	Scale 1:250 (AT A3 SIZE)		
Project Phase PRELIMINARY				Drawn By EK	Drawn Date 10.01.19	Client Drawing No. -	PBA Drawing No. 041.0023.017	Revision -

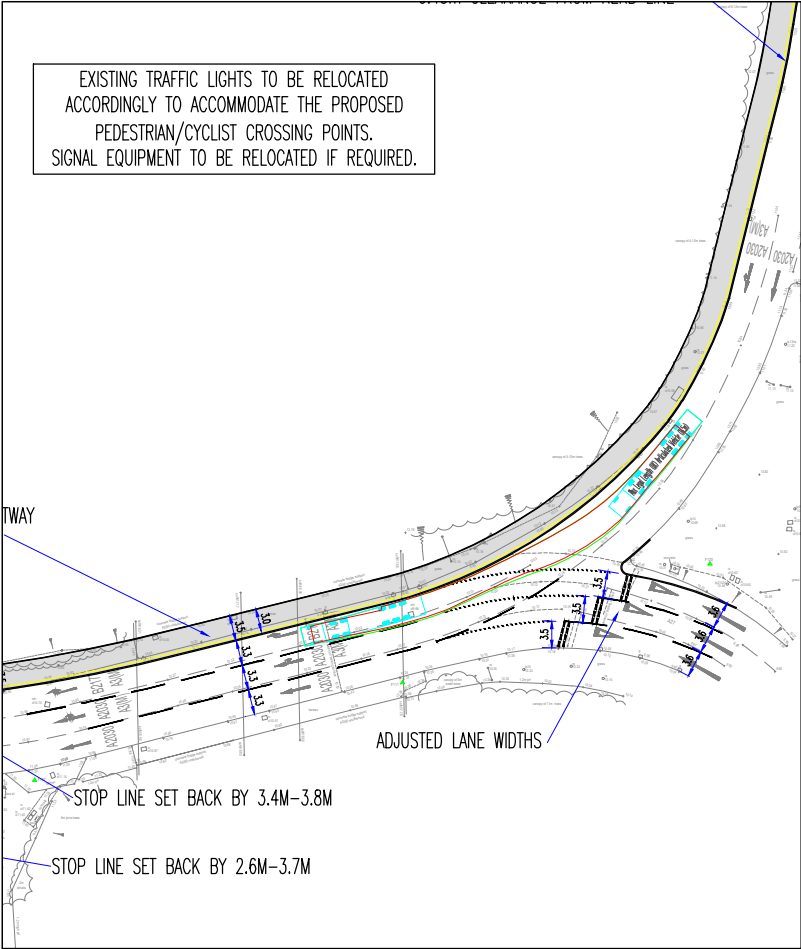


ARTICULATED VEHICLE ON B2177

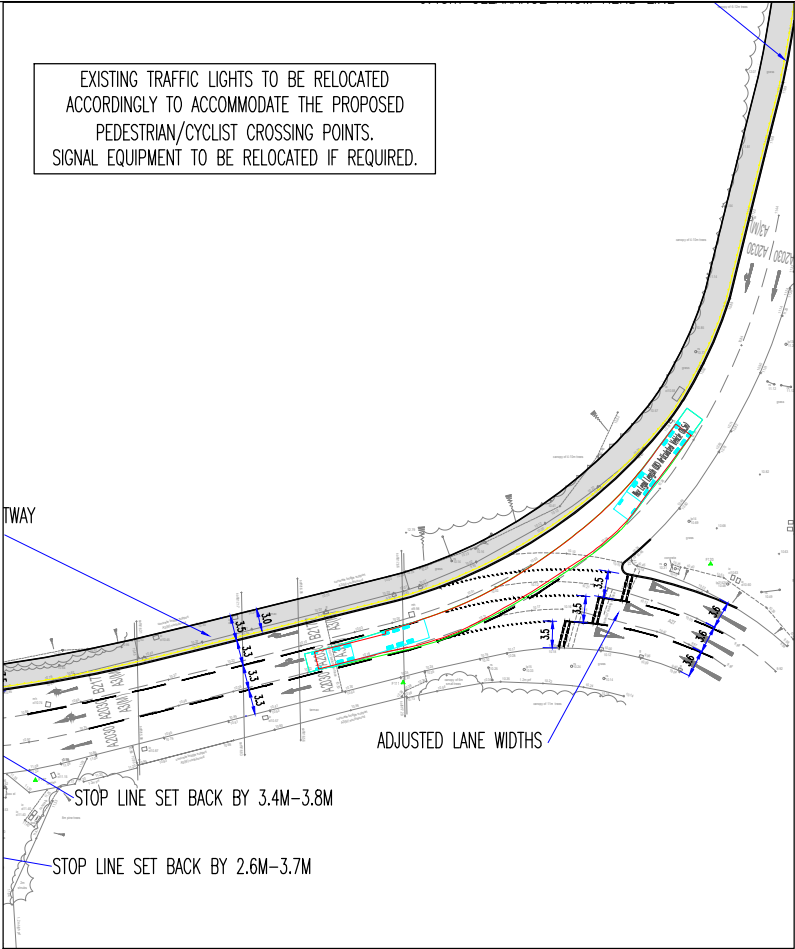


ARTICULATED VEHICLE ON A3(M)

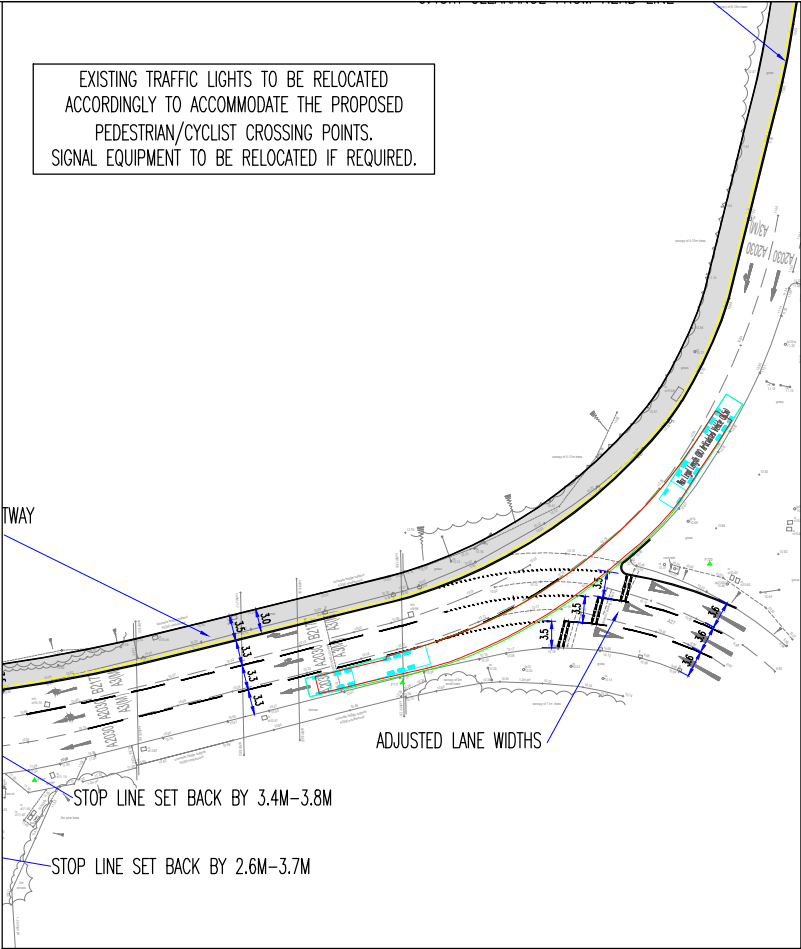


ARTICULATED VEHICLE ON A2030

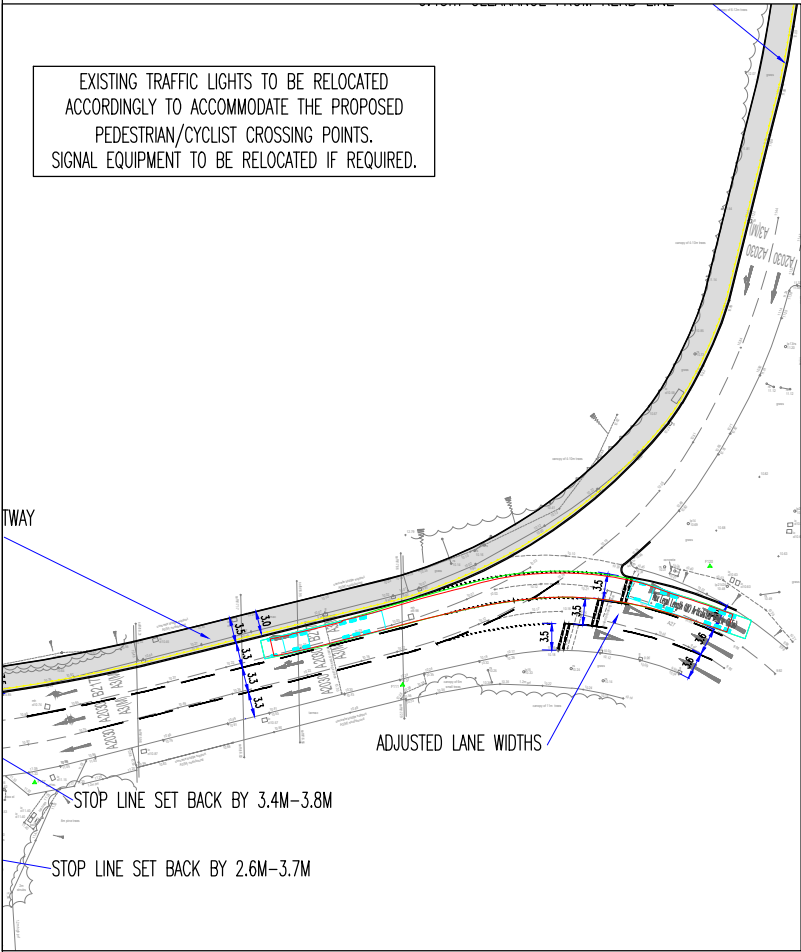

ARTICULATED VEHICLE FROM A27 TO B2177

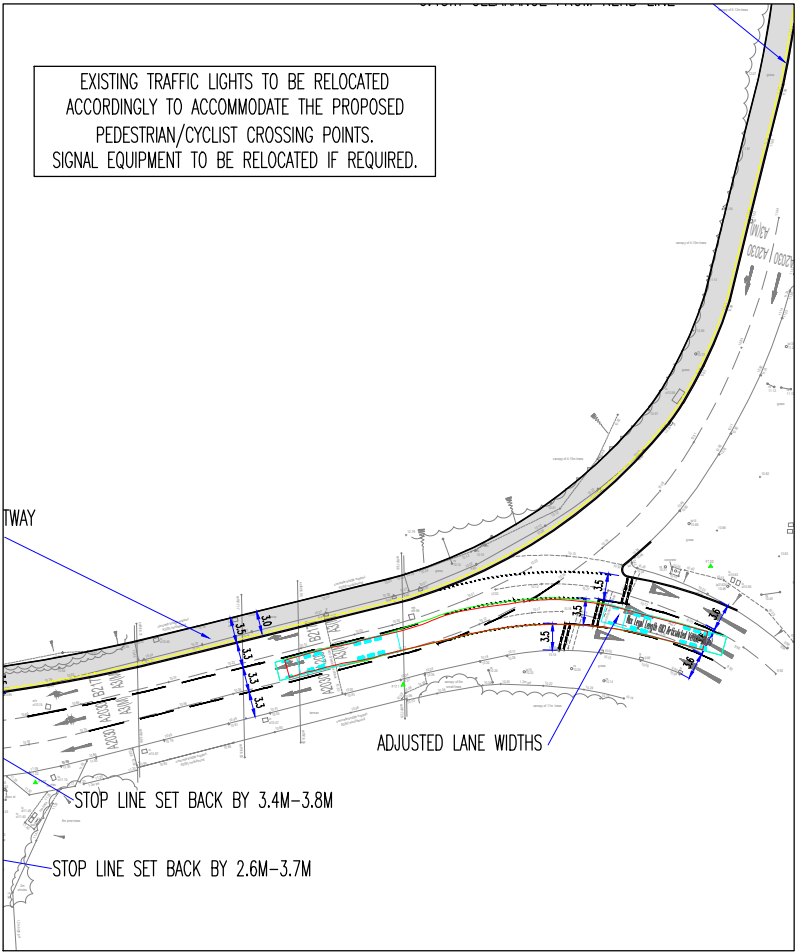

ARTICULATED VEHICLE FROM A27 TO A3(M)

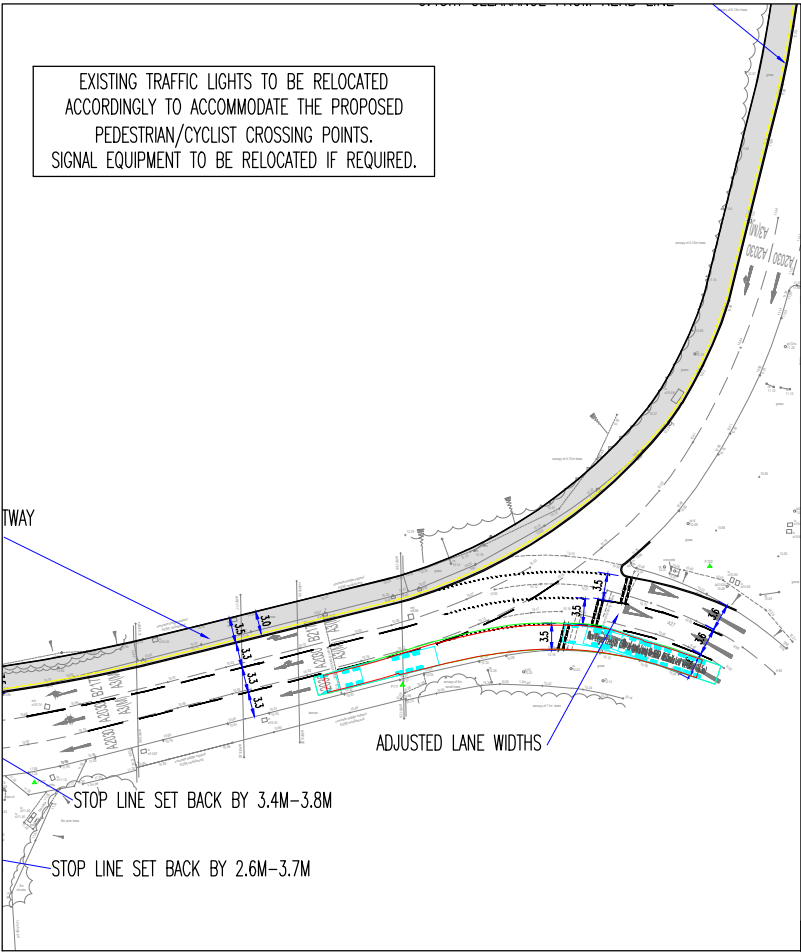


ARTICULATED VEHICLE FROM A27 TO A2030

GENERAL NOTES

1. THIS DRAWING IS INTENDED TO BE VIEWED IN COMBINATION WITH ALL RELEVANT ARCHITECTS, ENGINEERS, SERVICES AND SPECIALIST DRAWINGS AND SPECIFICATION.
2. ANY VARIATIONS OR DISCREPANCIES BETWEEN THESE DRAWINGS IN TERMS OF DIMENSIONS OR DETAILS SHOULD BE DRAWN TO THE ATTENTION OF THE ARCHITECT AND/OR THE ENGINEER FOR CLARIFICATION.
3. PAUL BASHAM ASSOCIATES ACCEPTS NO RESPONSIBILITY FOR THE ACCURACY OF BACKGROUND INFORMATION PRODUCED BY THIRD PARTIES – THIS MUST BE TREATED AS INDICATIVE ONLY.
4. ALL DIMENSIONS AND LEVELS ARE IN METRES. DO NOT SCALE THIS DRAWING, PRINT, PLOT OR DISK.
5. THIS DRAWING SHOULD ONLY BE USED FOR CONSTRUCTION IF THE PROJECT PHASE IN THE TITLE FRAME BELOW IS SHOWN AS "CONSTRUCTION". PAUL BASHAM ASSOCIATES TAKE NO RESPONSIBILITY FOR CONSTRUCTION WORKS UNDERTAKEN TO DRAWINGS WHICH ARE NOT MARKED UNDER THIS PHASE.
6. FURTHER DETAILS SUCH AS DROPPED KERBS AND TACTILE PAVING TO BE ADDED AT A LATER DATE ONCE DESIGN PROGRESSES.
7. THESE PROPOSALS DO NOT INCLUDE ANY KERB REALIGNMENT WORKS, WITH ALL NEW FOOTWAY TO TIE INTO EXISTING KERBLINES.



VEHICLE PROFILE

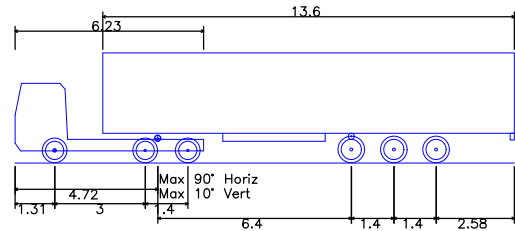


Max Legal Length (UK) Articulated Vehicle (16.5m)	
Overall Length	16.500m
Overall Width	2.550m
Overall Body Height	3.632m
Min Body Ground Clearance	0.396m
Max Track Width	2.500m
Lock-to-lock time	6.00s
Curb to Curb Turning Radius	6.870m

PRELIMINARY

DRAWING/DESIGN IS STILL 'IN DEVELOPMENT'
YOU ARE ADVISED TO MAKE DUE ALLOWANCE

Project Name FORTY ACRE FARM BEDHAMPTON		Title VEHICLE TRACKING & LANE NARROWING AT RUSTY CUTTER ROUNDABOUT	 Paul Basham Associates Ltd Lancaster Court, 8 Barnes Wallis Road, Fareham, PO15 5TU 01489 668134 info@paulbashamassociates.com www.paulbashamassociates.com	Client 	Checked By JL	Checked Date 29.01.19	Scale 1:1000 (AT A3 SIZE)		
Project Phase PRELIMINARY					Drawn By EK	Drawn Date 29.01.19	Client Drawing No. -	PBA Drawing No. 041.0023.019	Revision A

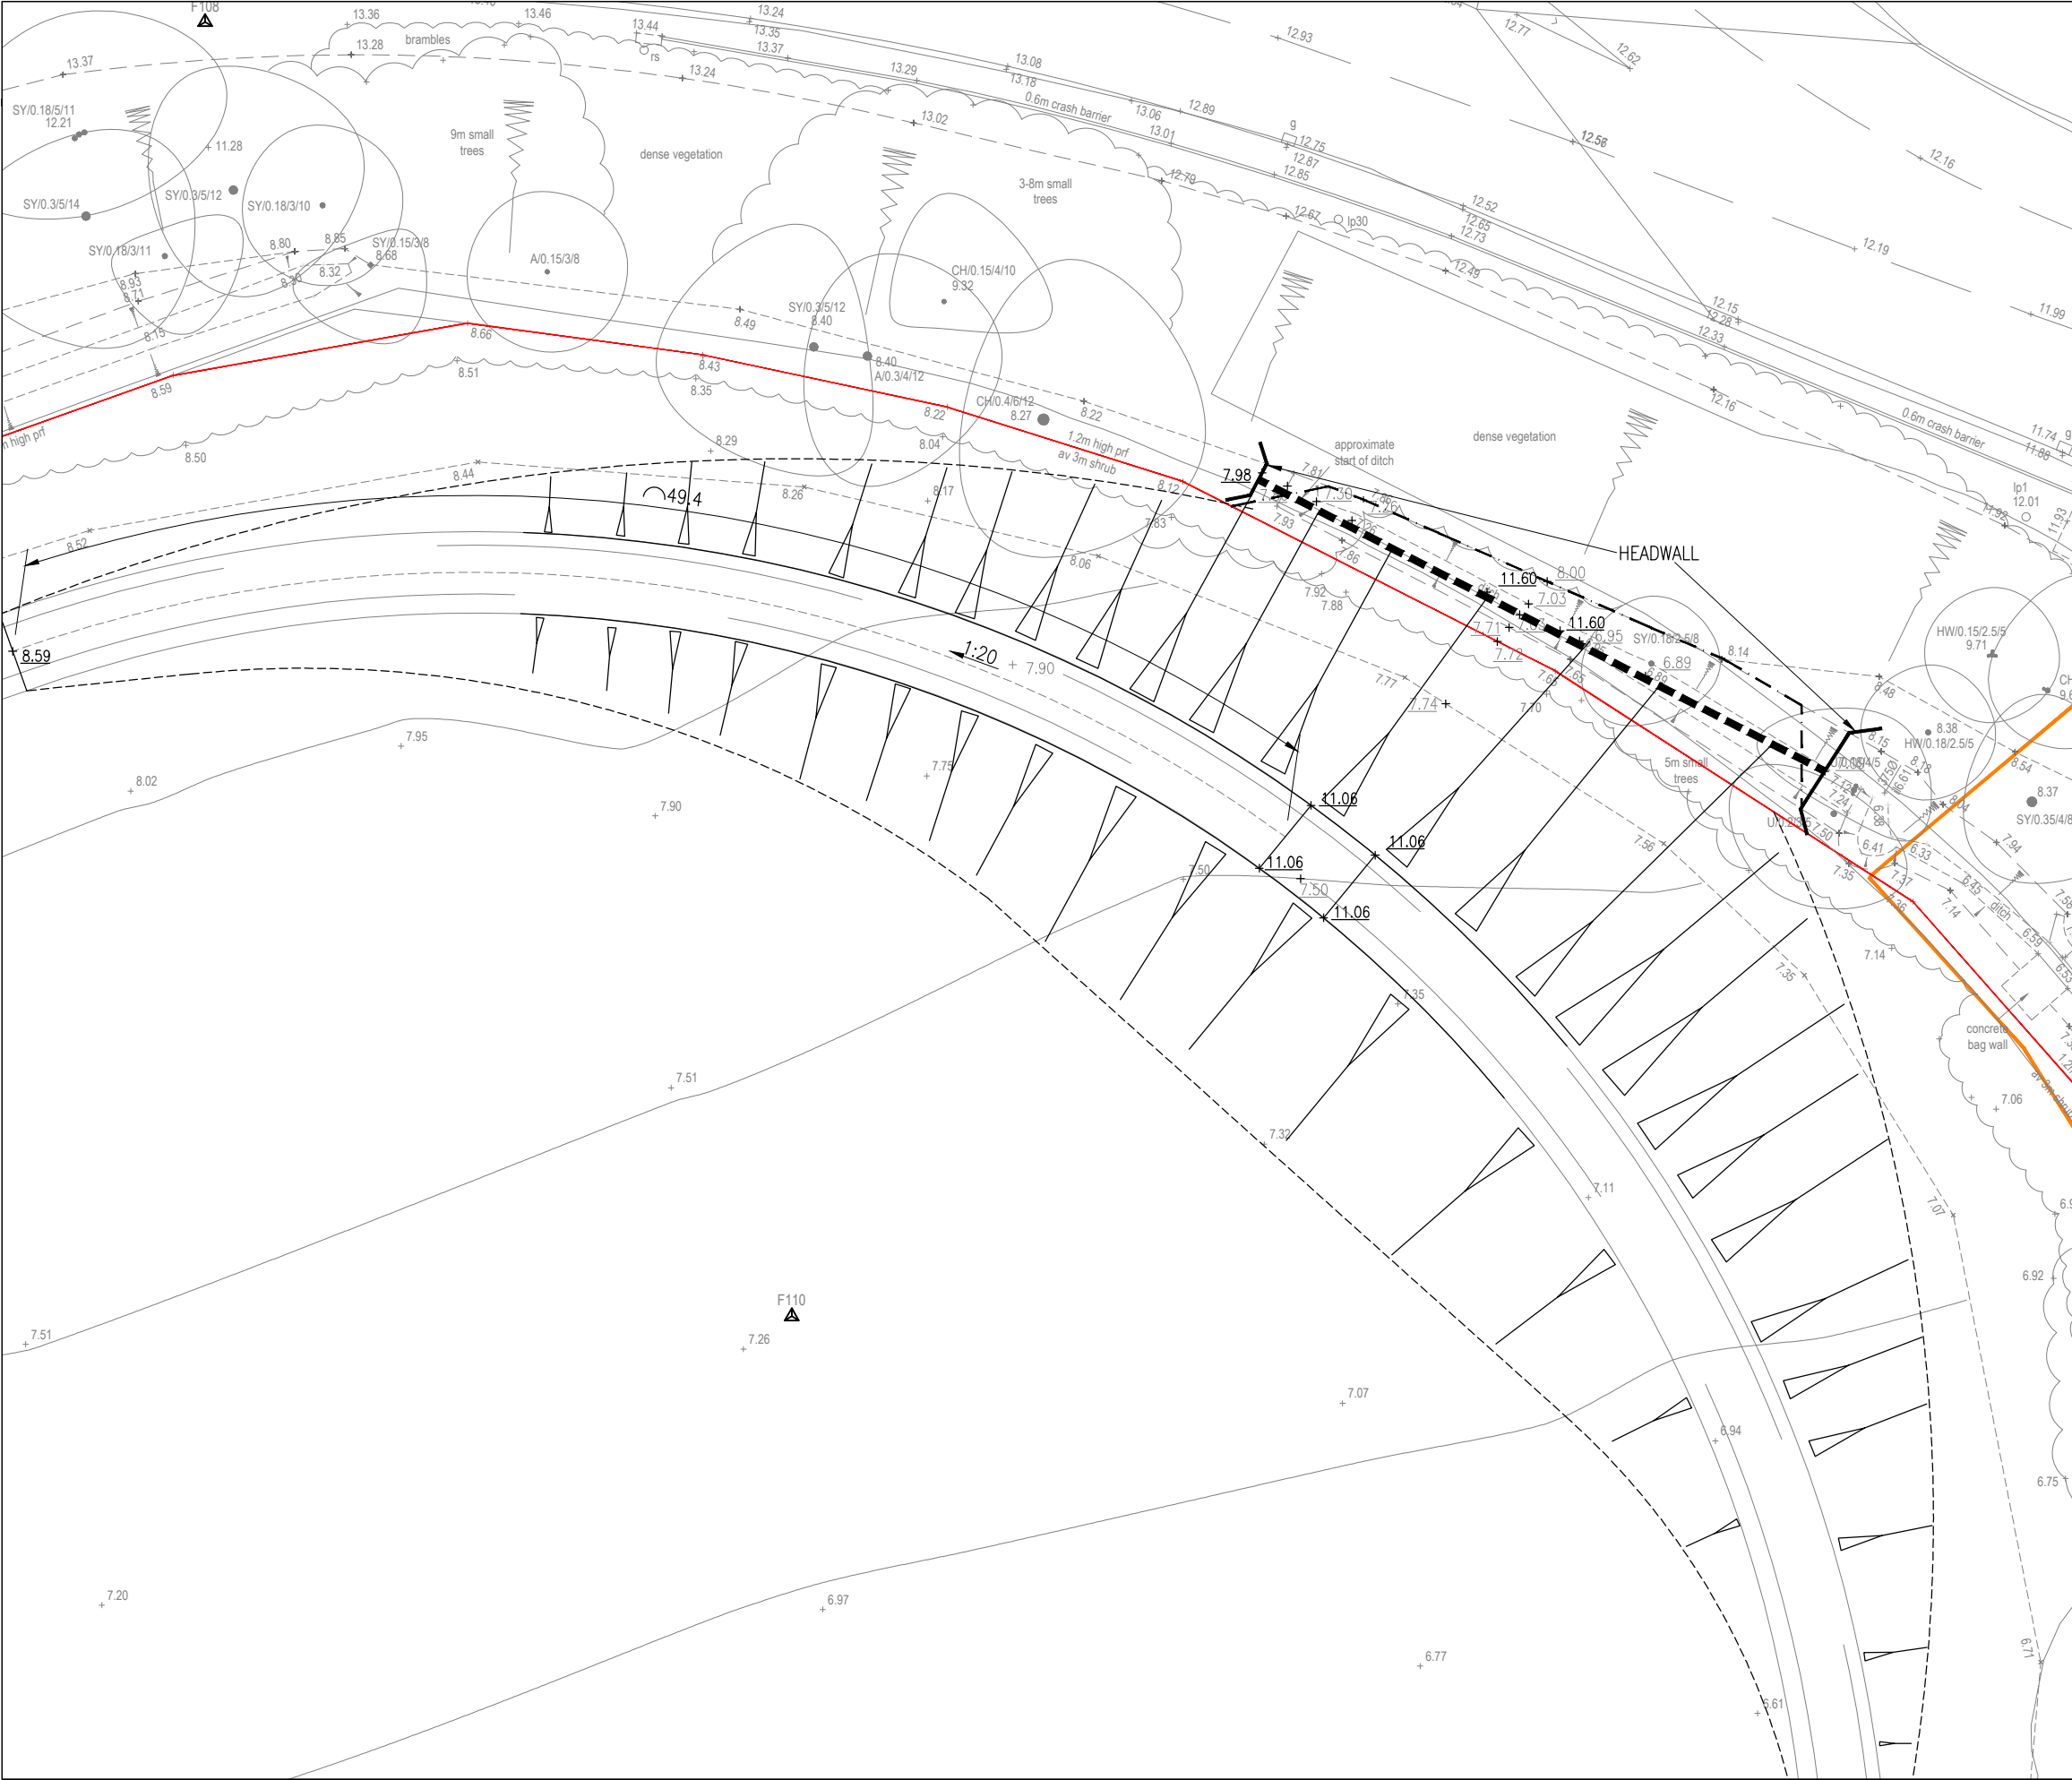

GENERAL NOTES


1. THIS DRAWING IS INTENDED TO BE VIEWED IN COMBINATION WITH ALL RELEVANT ARCHITECTS, ENGINEERS, SERVICES AND SPECIALIST DRAWINGS AND SPECIFICATION.
2. ANY VARIATIONS OR DISCREPANCIES BETWEEN THESE DRAWINGS IN TERMS OF DIMENSIONS OR DETAILS SHOULD BE DRAWN TO THE ATTENTION OF THE ARCHITECT AND/OR THE ENGINEER FOR CLARIFICATION.
3. PAUL BASHAM ASSOCIATES ACCEPTS NO RESPONSIBILITY FOR THE ACCURACY OF BACKGROUND INFORMATION PRODUCED BY THIRD PARTIES – THIS MUST BE TREATED AS INDICATIVE ONLY.
4. ALL DIMENSIONS AND LEVELS ARE IN METRES. DO NOT SCALE THIS DRAWING, PRINT, PLOT OR DISK.
5. THIS DRAWING SHOULD ONLY BE USED FOR CONSTRUCTION IF THE PROJECT PHASE IN THE TITLE FRAME BELOW IS SHOWN AS "CONSTRUCTION". PAUL BASHAM ASSOCIATES TAKE NO RESPONSIBILITY FOR CONSTRUCTION WORKS UNDERTAKEN TO DRAWINGS WHICH ARE NOT MARKED UNDER THIS PHASE.

KEY

- INDICATIVE HIGHWAYS ENGLAND BOUNDARY
- INDICATIVE SITE BOUNDARY
- INDICATIVE CULVERT LOCATION
- INDICATIVE EDGE OF BANK



Project Name FORTY ACRE FARM, BEDHAMPTON	Title EXTENT OF ON-SITE LEVEL CHANGES TO PROVIDE FOOTWAY/CYCLEWAY AND LINK TO RUSTY CUTTER ROUNDABOUT	 Paul Basham Associates Ltd Lancaster Court, 8 Barnes Wallis Road, Fareham, PO15 5TU 01489 668134 info@paulbashamassociates.com www.paulbashamassociates.com	Client 	Checked By RW	Checked Date 25.03.19	Scale 1:250 (AT A3 SIZE)		
				Drawn By JL	Drawn Date 25.03.19	Client Drawing No. -	PBA Drawing No. 041.0023.020	Revision -

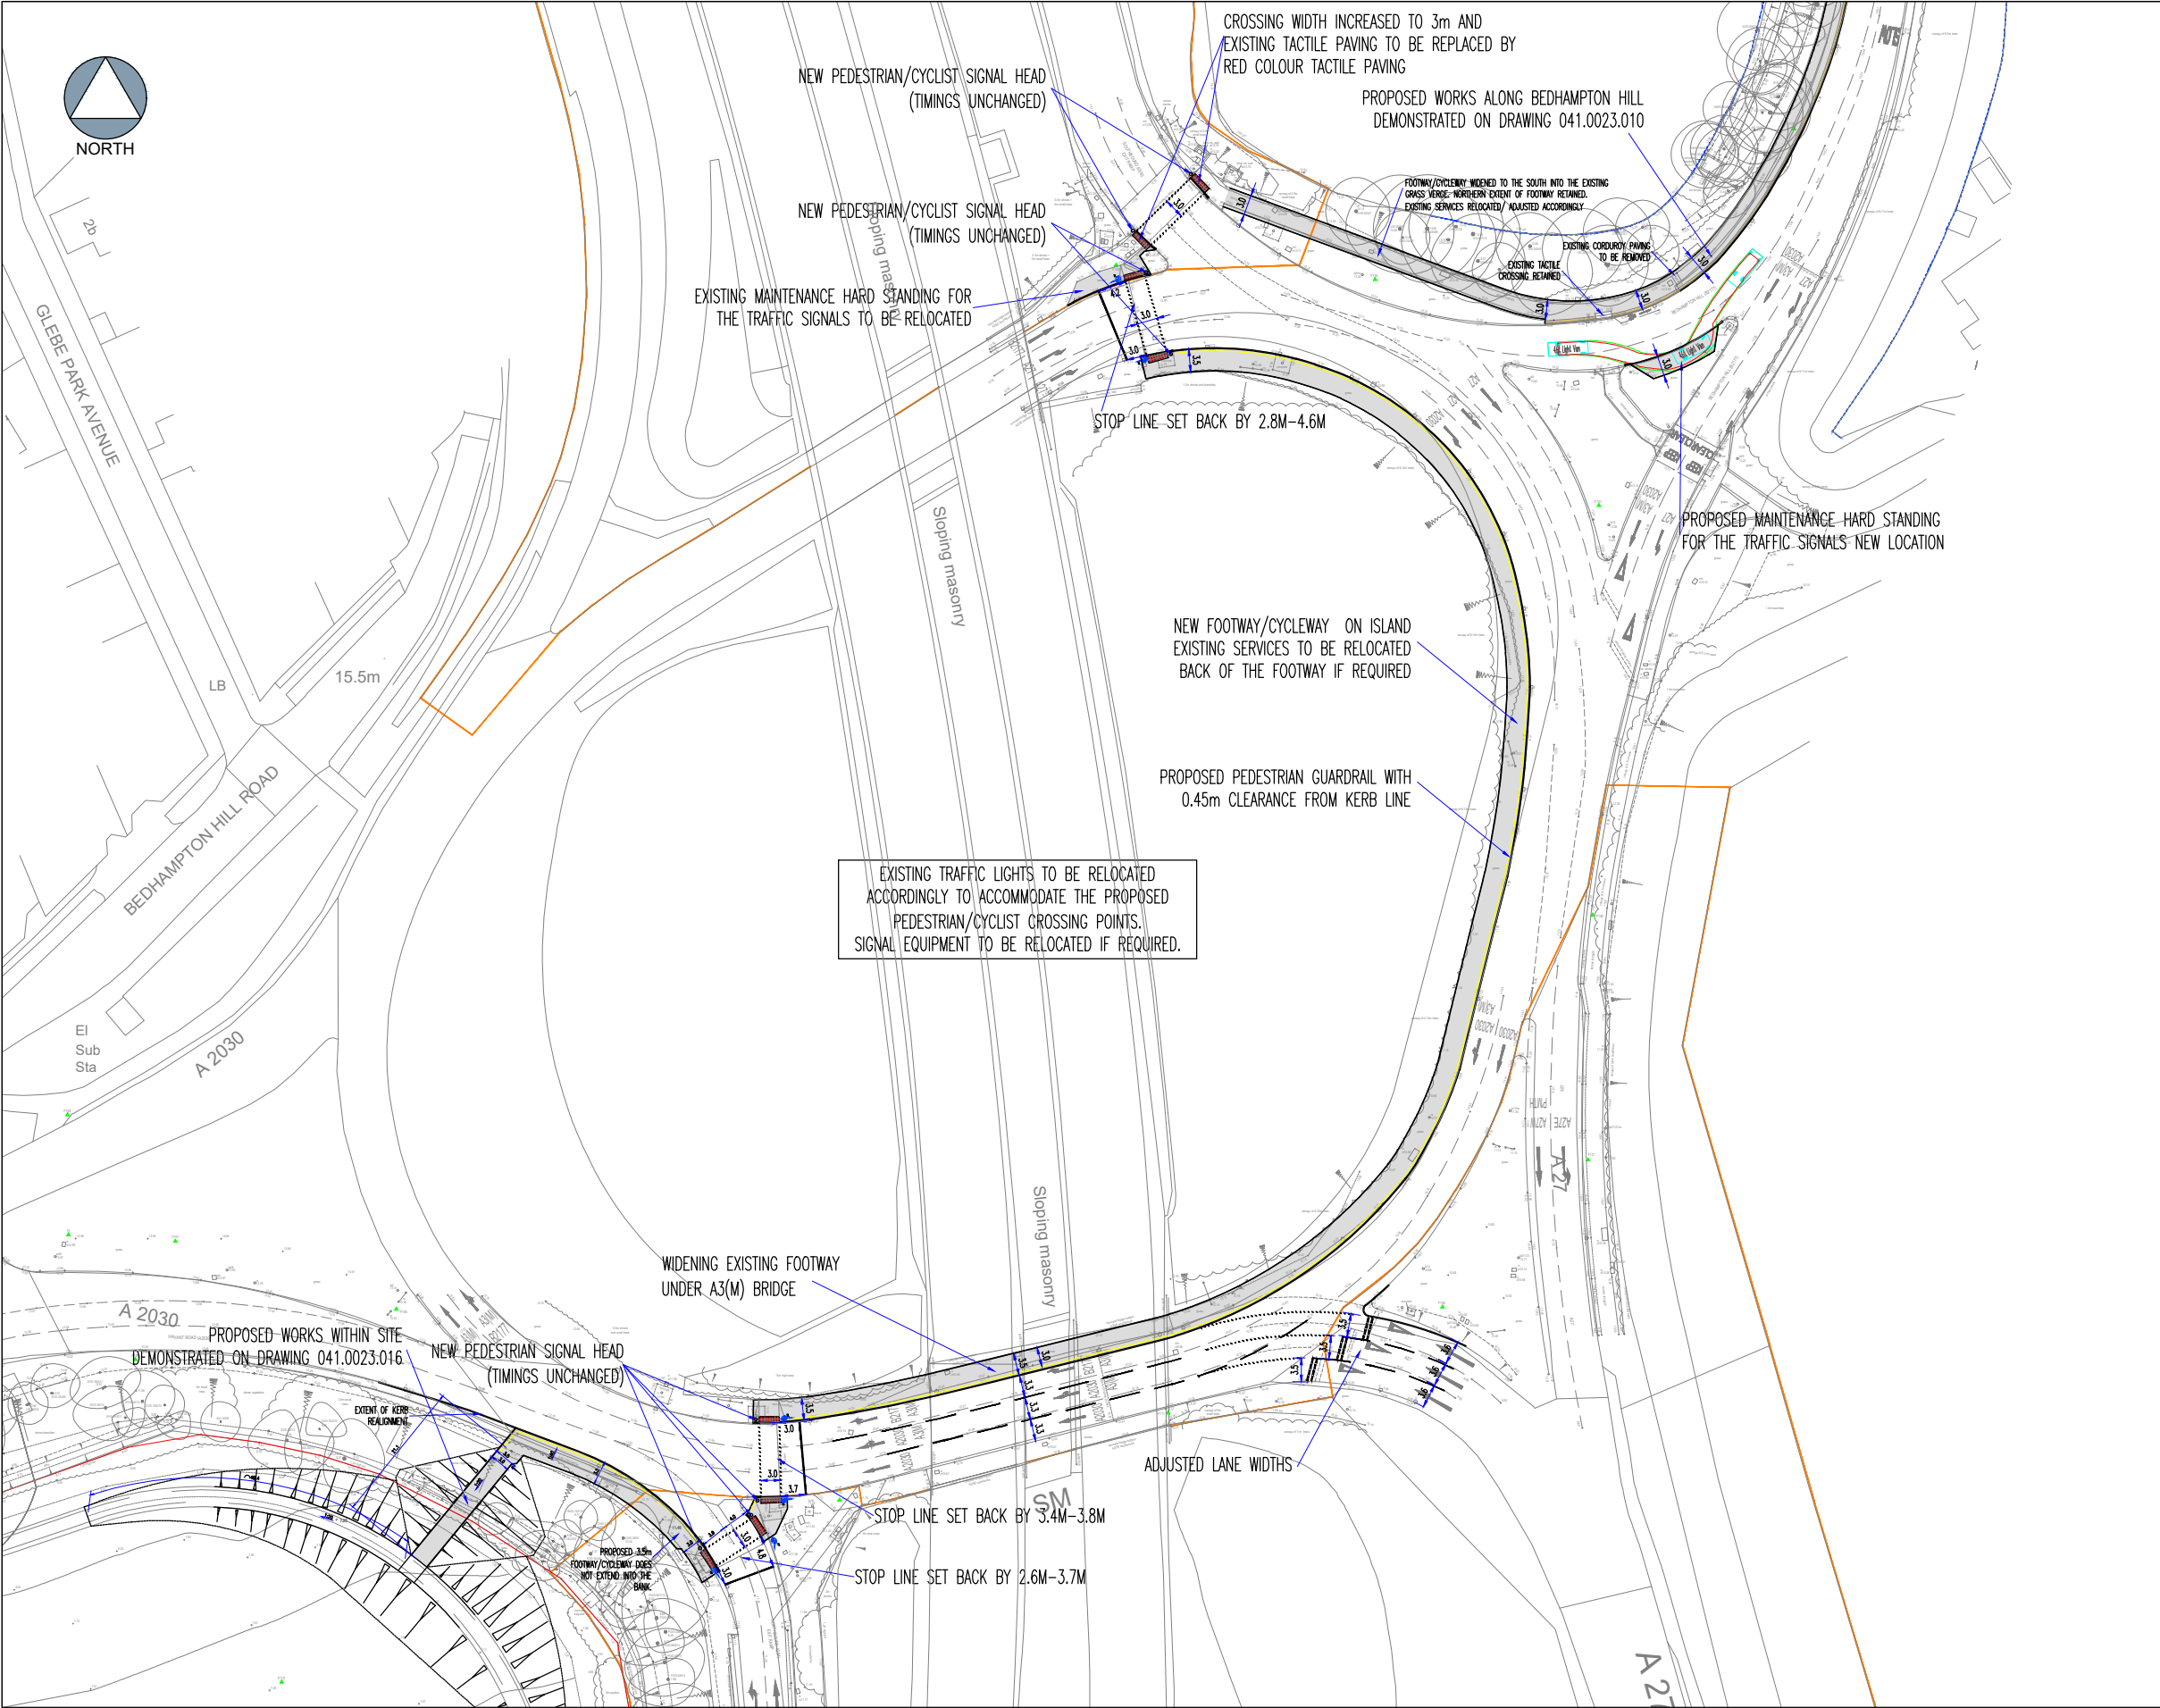


GENERAL NOTES

- 1. THIS DRAWING IS INTENDED TO BE VIEWED IN COMBINATION WITH ALL RELEVANT ARCHITECTS, ENGINEERS, SERVICES AND SPECIALIST DRAWINGS AND SPECIFICATION.
- 2. ANY VARIATIONS OR DISCREPANCIES BETWEEN THESE DRAWINGS IN TERMS OF DIMENSIONS OR DETAILS SHOULD BE DRAWN TO THE ATTENTION OF THE ARCHITECT AND/OR THE ENGINEER FOR CLARIFICATION.
- 3. PAUL BASHAM ASSOCIATES ACCEPTS NO RESPONSIBILITY FOR THE ACCURACY OF BACKGROUND INFORMATION PRODUCED BY THIRD PARTIES – THIS MUST BE TREATED AS INDICATIVE ONLY.
- 4. ALL DIMENSIONS AND LEVELS ARE IN METRES. DO NOT SCALE THIS DRAWING, PRINT, PLOT OR DISK.
- 5. THIS DRAWING SHOULD ONLY BE USED FOR CONSTRUCTION IF THE PROJECT PHASE IN THE TITLE FRAME BELOW IS SHOWN AS "CONSTRUCTION". PAUL BASHAM ASSOCIATES TAKE NO RESPONSIBILITY FOR CONSTRUCTION WORKS UNDERTAKEN TO DRAWINGS WHICH ARE NOT MARKED UNDER THIS PHASE.
- 6. FURTHER DETAILS SUCH AS DROPPED KERBS AND TACTILE PAVING TO BE ADDED AT A LATER DATE ONCE DESIGN PROGRESSES.
- 7. THESE PROPOSALS DO NOT INCLUDE ANY KERB REALIGNMENT WORKS, WITH ALL NEW FOOTWAY TO TIE INTO EXISTING KERBLINES.

KEY:

- INDICATIVE HIGHWAYS ENGLAND BOUNDARY
- INDICATIVE SITE BOUNDARY
- PROPOSED GUARD RAILING

VEHICLE PROFILE

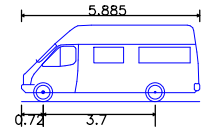

4.6t Light Van
Overall Length 5.885m
Overall Width 2.000m
Overall Body Height 2.526m
Min Body Ground Clearance 0.299m
Track Width 1.765m
Lock to lock time 4.00s
Kerb to Kerb Turning Radius 6.000m

PRELIMINARY

DRAWING/DESIGN IS STILL 'IN DEVELOPMENT'
YOU ARE ADVISED TO MAKE DUE ALLOWANCE

Project Name FORTY ACRE FARM BEDHAMPTON	Title INDICATIVE PEDESTRIAN IMPROVEMENT WORKS AT RUSTY CUTTER ROUNDABOUT OPTION 2	 Paul Basham Associates Ltd Lancaster Court, 8 Barnes Wallis Road, Fareham, PO15 5TU 01489 968134 info@paulbashamassociates.com www.paulbashamassociates.com	Client BARRATT HOMES	Checked By JL	Checked Date 29.01.19	Scale 1:1000	(AT A3 SIZE)		
				Drawn By EK	Drawn Date 29.01.19	Client Drawing No. -	PBA Drawing No. 041.0023.018	Revision A	