


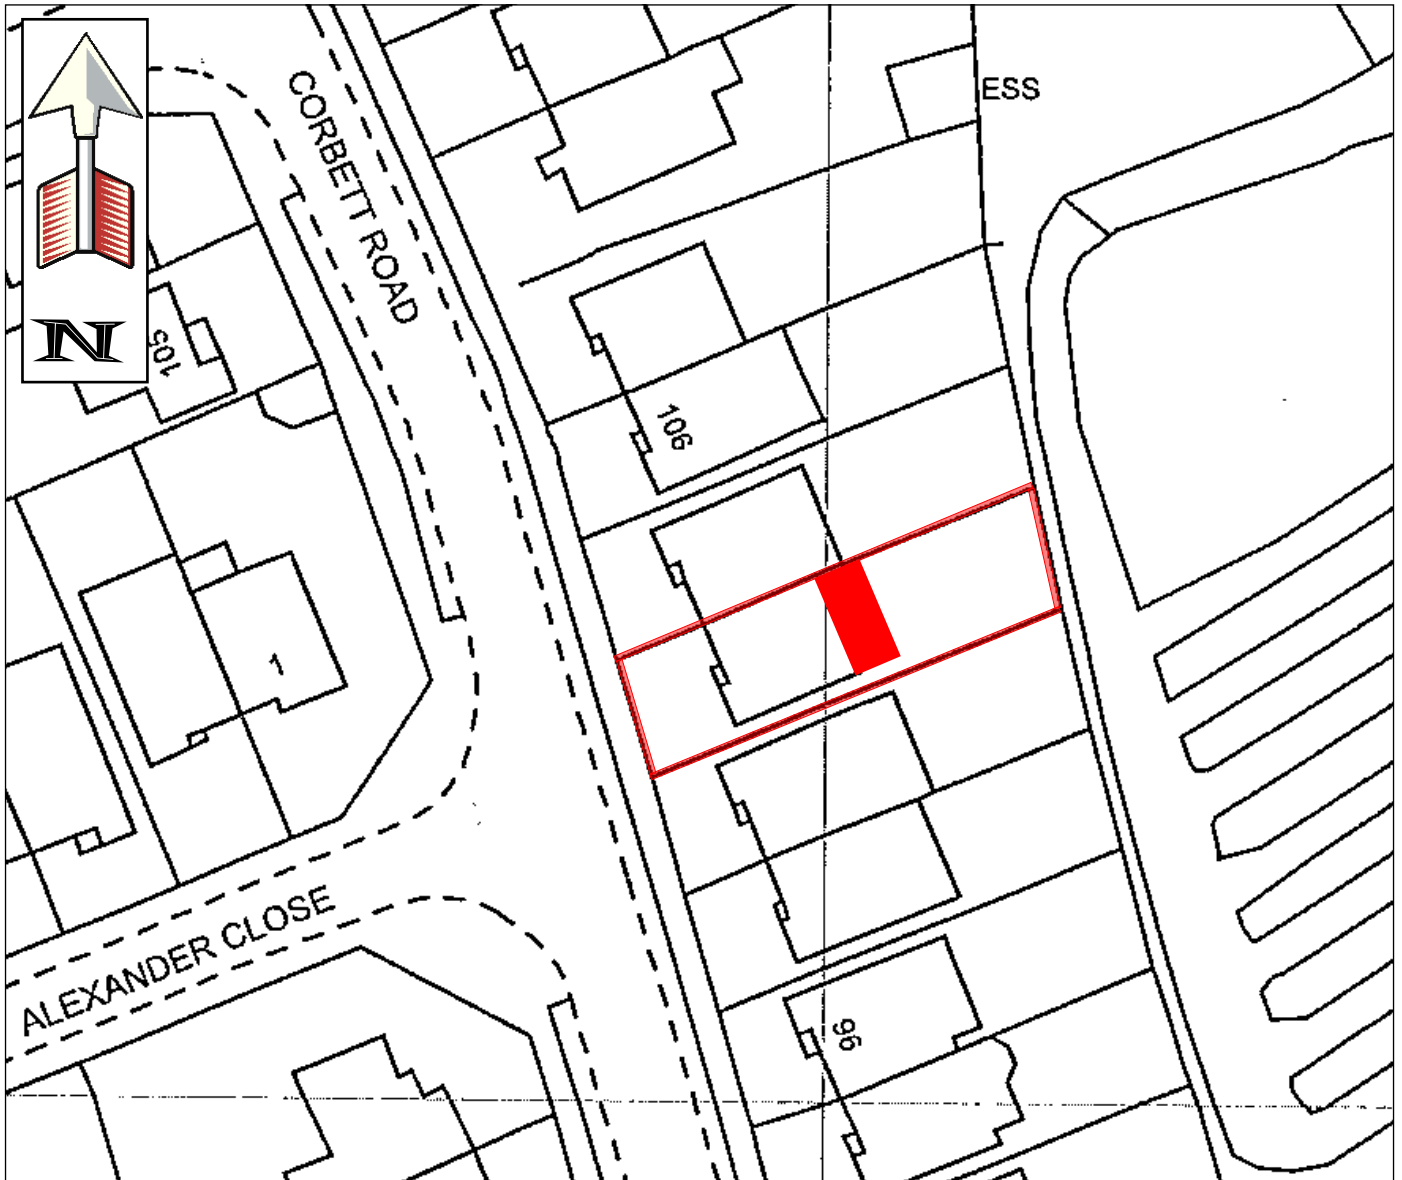

Site Layout Plan

102 Corbett Road, Waterlooville

Scale - 1:500 @ A4 Page Size

Drawing No. 5195/500

