


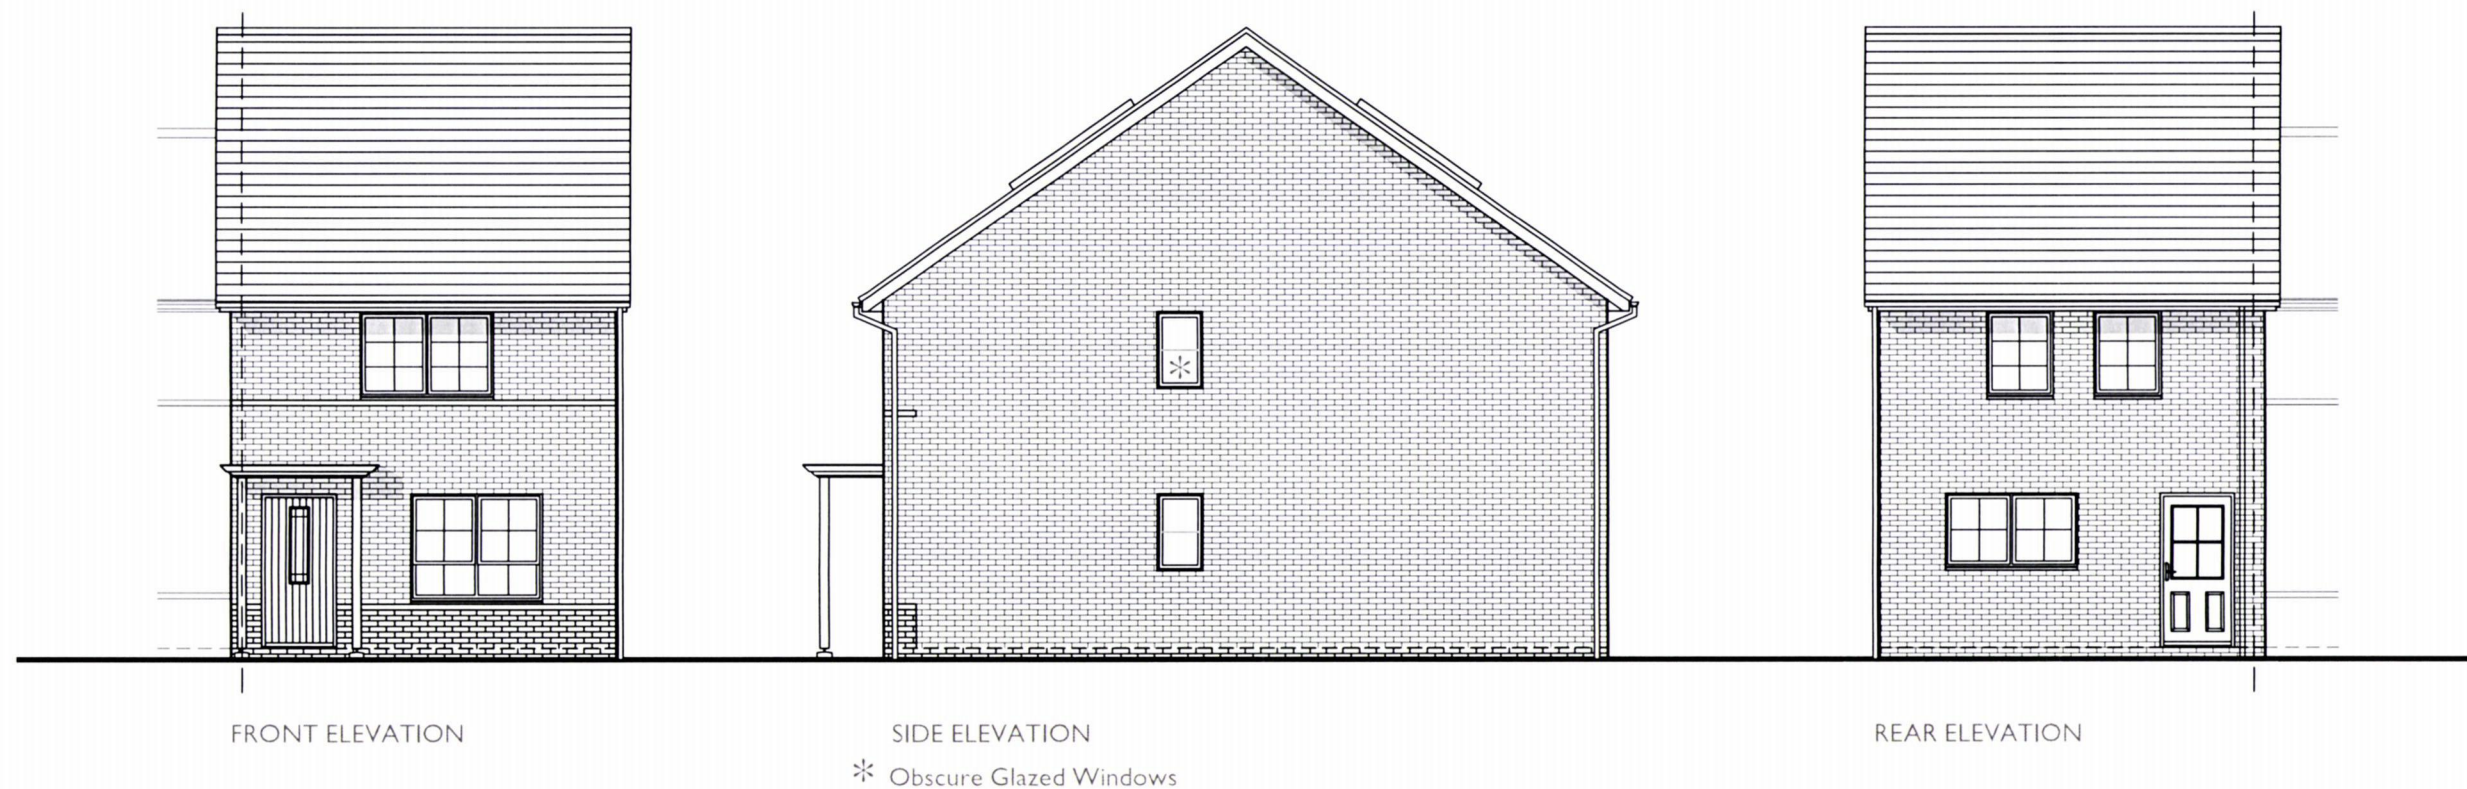

PLOT 68 (AS)


3 BED (5 PERSON)
HOUSE
2.0 STOREY
926 SqFt

Project:
HAVANT ROAD,
EMSWORTH

Title:
TYPE 52
ELEVATIONS

Drawn by : RKDB Checked by : MAH

Scale @ A3:

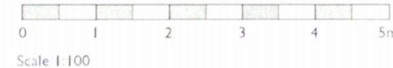

Date: OCTOBER 2017

Rev	Date	Drawn	Checked
A	15.02.19	RKDB	MAH

UPDATED TO LATEST LAYOUT

DrgNo: CB_I5_I05_T52_E01 Rev: A

Client:

