




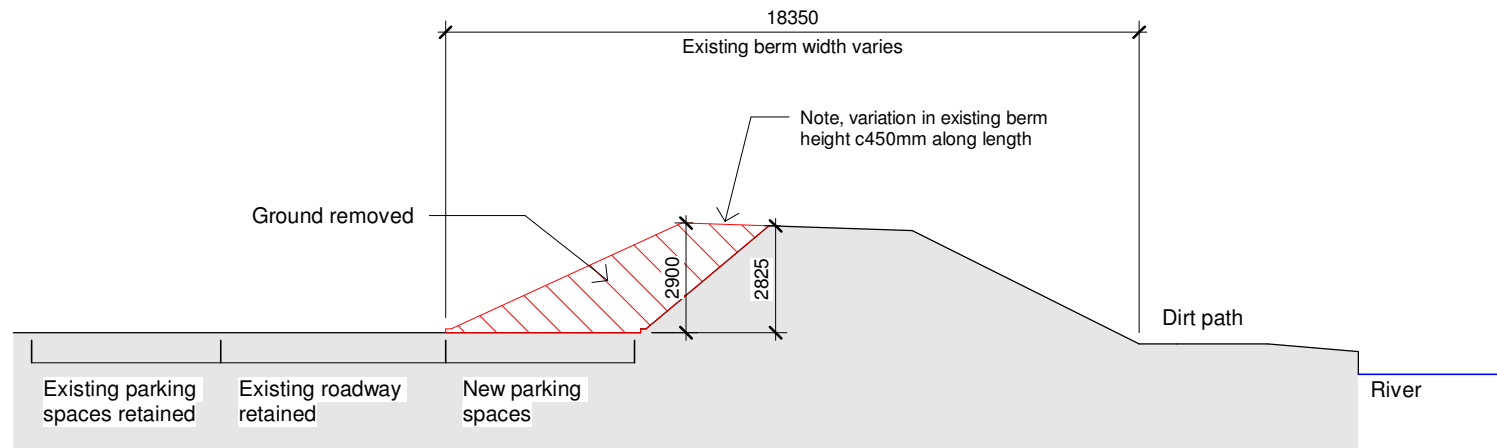

Section A - berm re-profiling
1 : 200

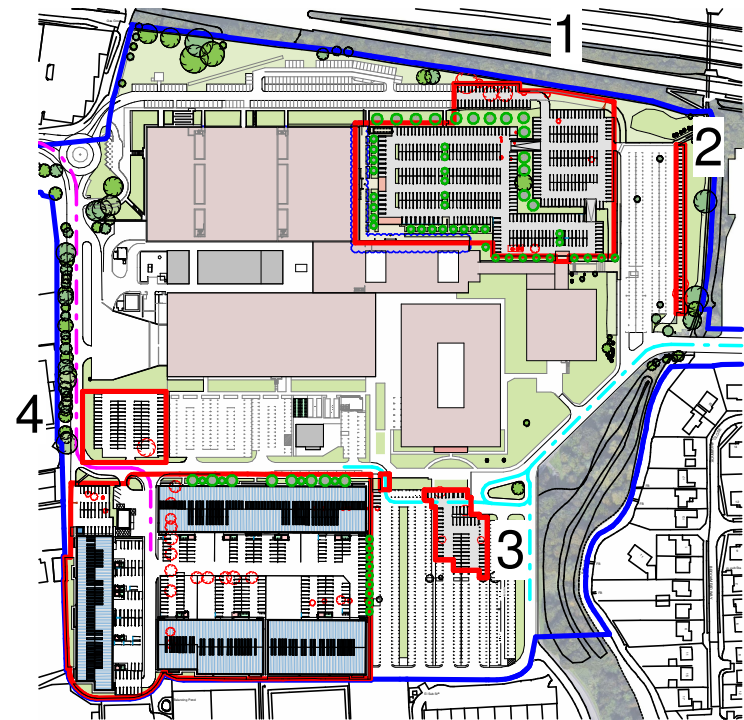

Key Plan
1 : 5000

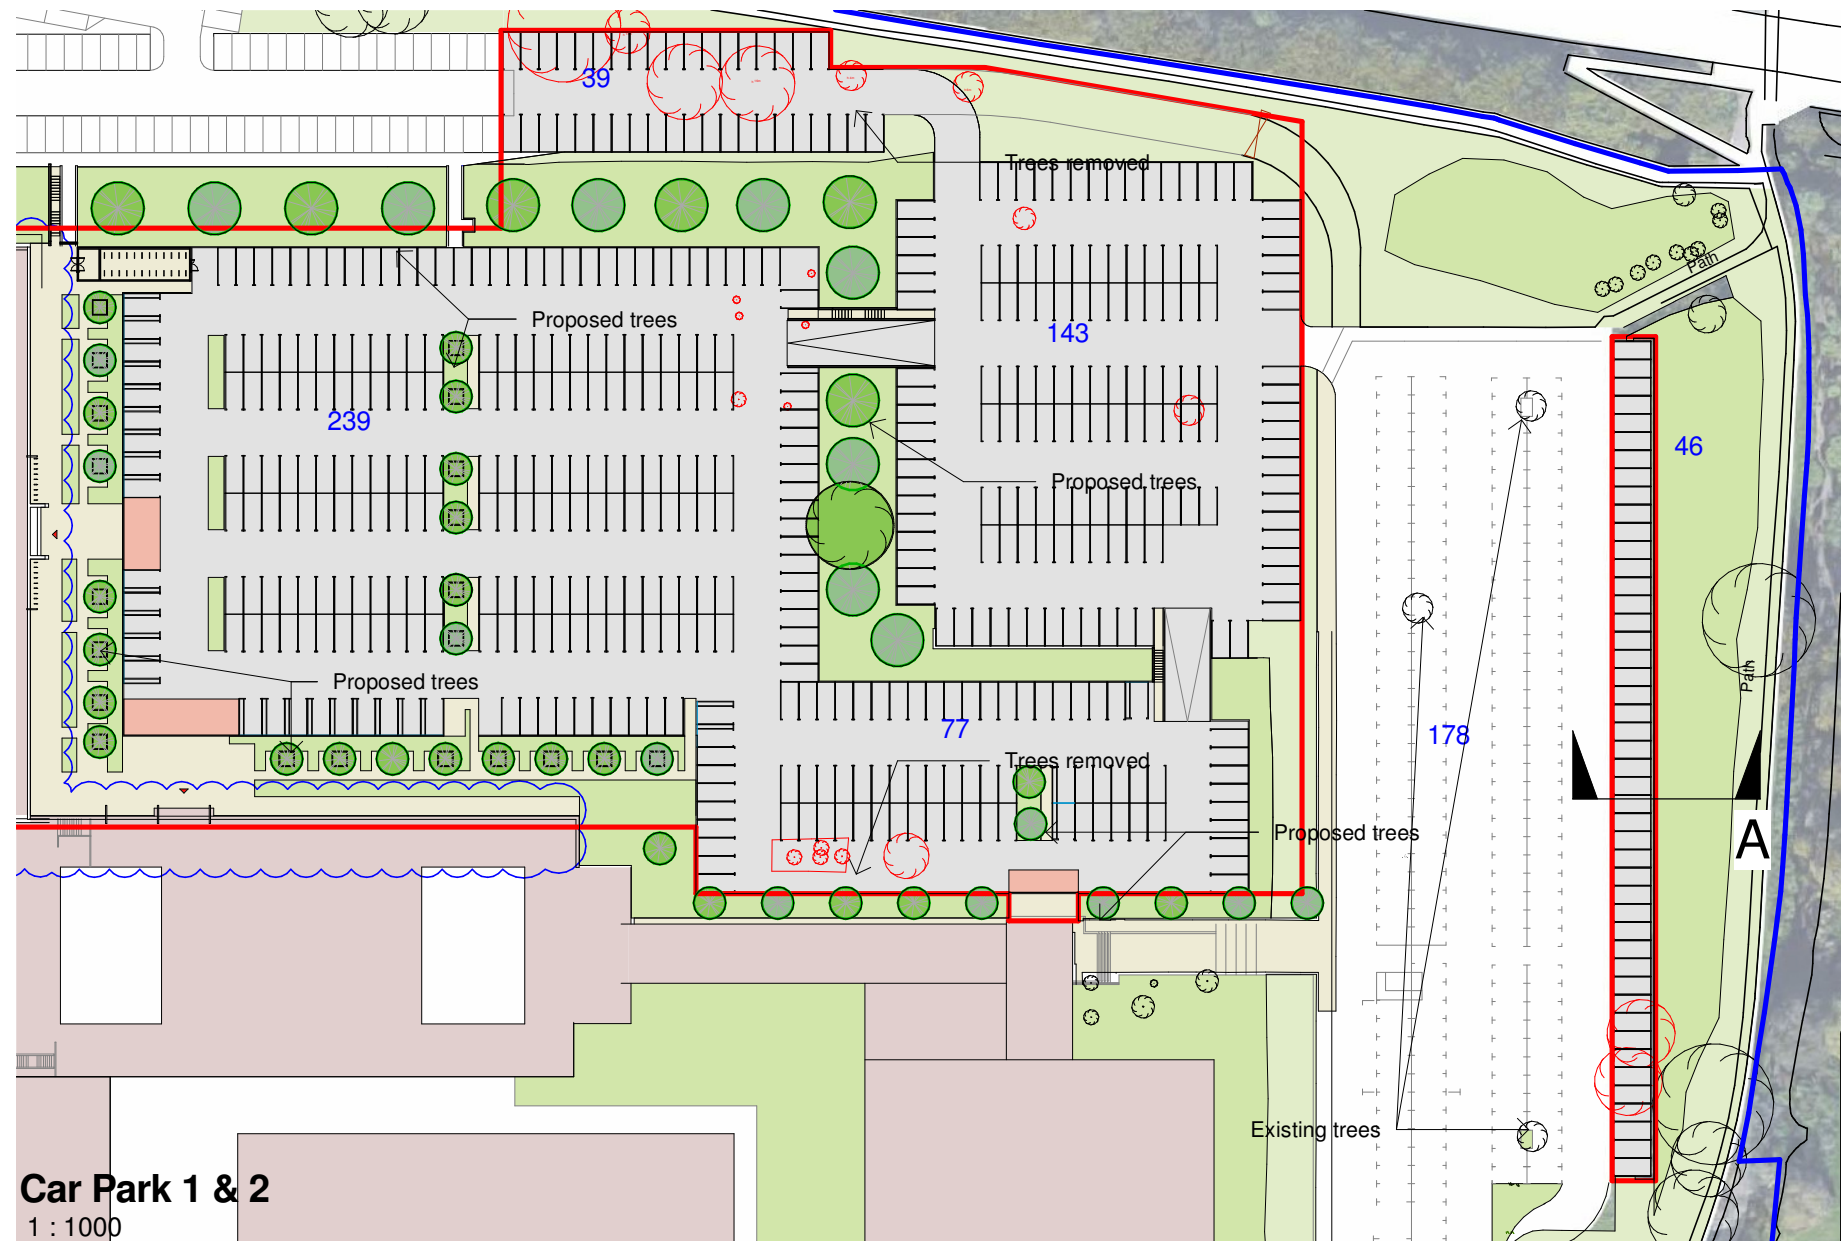

Car Park 1 & 2
1 : 1000

Notes
This drawing may be scaled for the purposes of Planning Applications, Land Registry and for Legal plans where the scale bar is used, and where it verifies that the drawing is an original or an accurate copy. It may not be scaled for construction purposes.
Always refer to figured dimensions. All dimensions are to be checked on site. Discrepancies and/or ambiguities between this drawing and information given elsewhere must be reported immediately to this office for clarification before proceeding. All drawings are to be read in conjunction with the specification and all works to be carried out in accordance with latest British Standards / Codes of Practice.

- EXISTING TREE RETAINED
- EXISTING TREE REMOVED
- PROPOSED TREE

B	02.08.19	CJ	Tree legend added	
A	28.06.19	JH	First Issue	IJ
Rev	Date	Init	Notes	Chkd

Client

Drawing Originator

AWW inspired environments

London - 106 Weston Street London SE1 3QB 020 7160 6000
Bristol - Rivergate House, Bristol, BS1 6LS 0117 923 2535
Plymouth - East Quay House, Plymouth, PL4 0HX 01752 261 282

RIBA Chartered Practice www.aww-uk.com

Project Title
Langstone Technology Park

Drawing Title
Car Park Layouts Sheet 1

Scale	Sheet	Drawn	Checked	Date
As indicated	A3	JH	IJ	27/06/19

Status	Project No.	
PLANNING	4046	
Drawing Reference	Drawing No.	Revision
	0155	B