
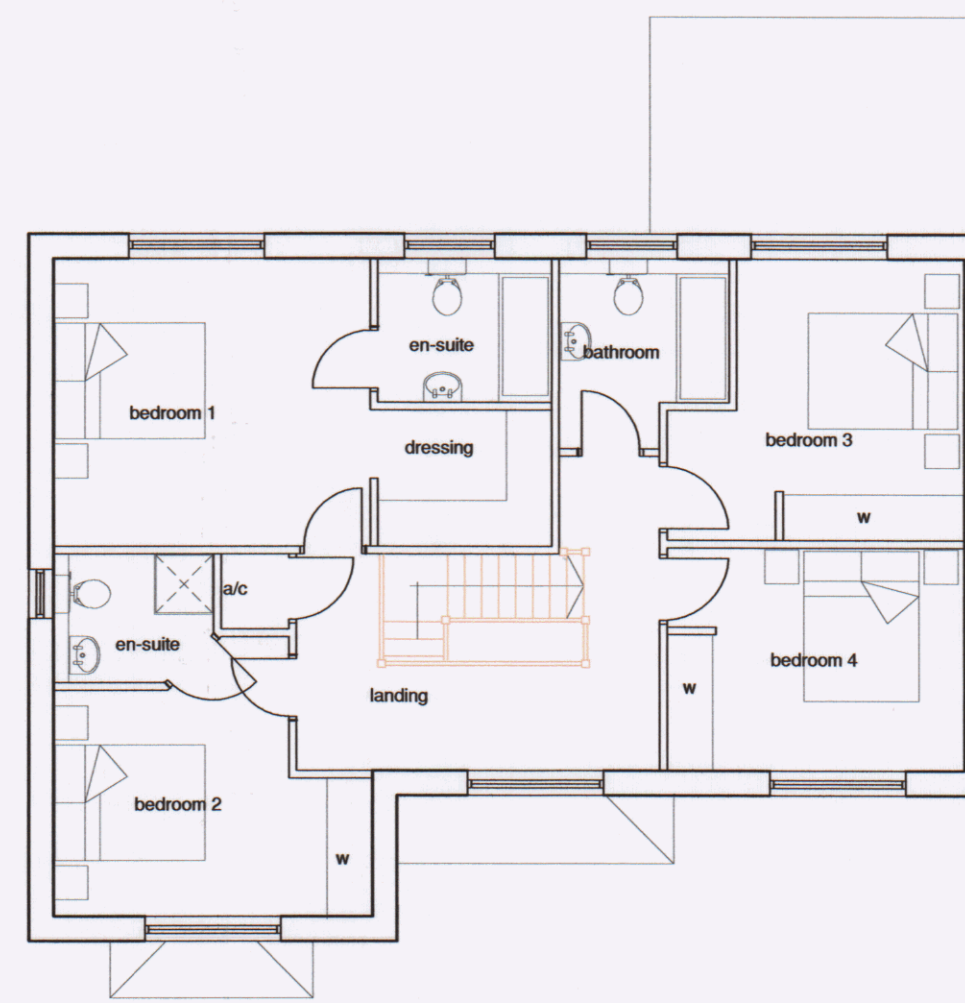
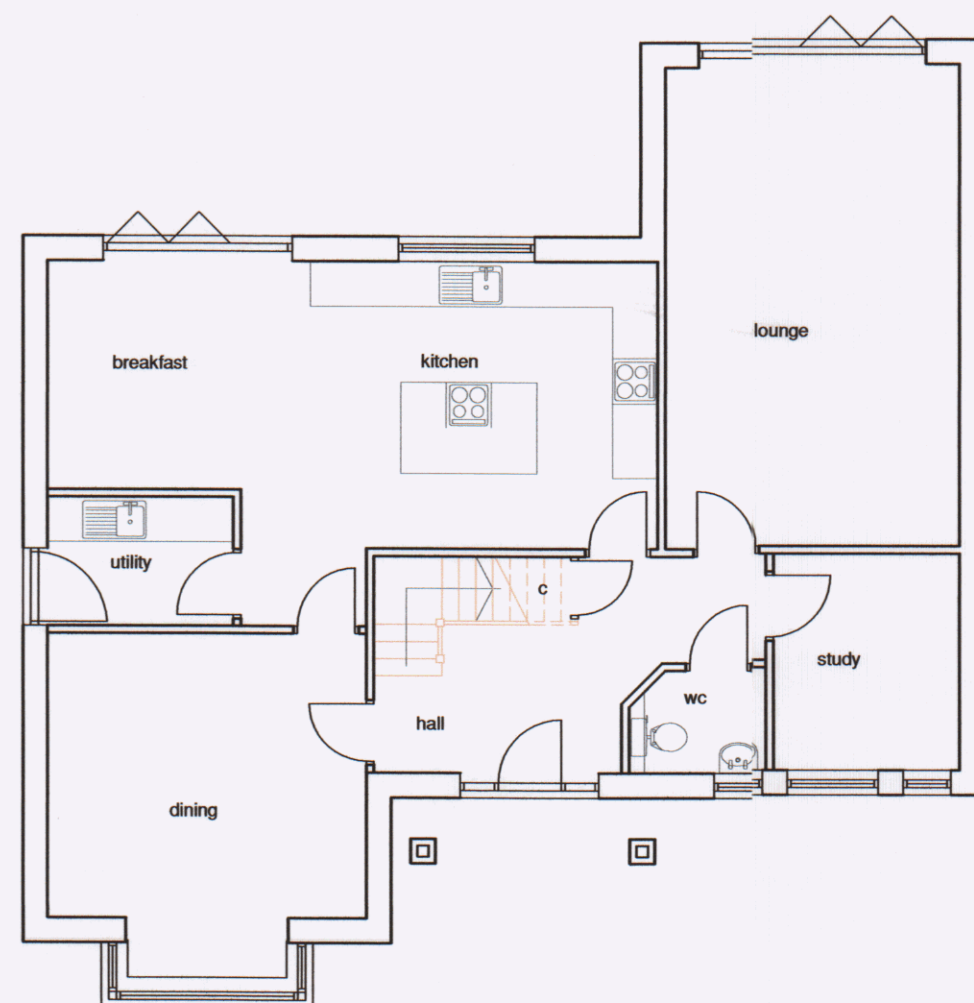


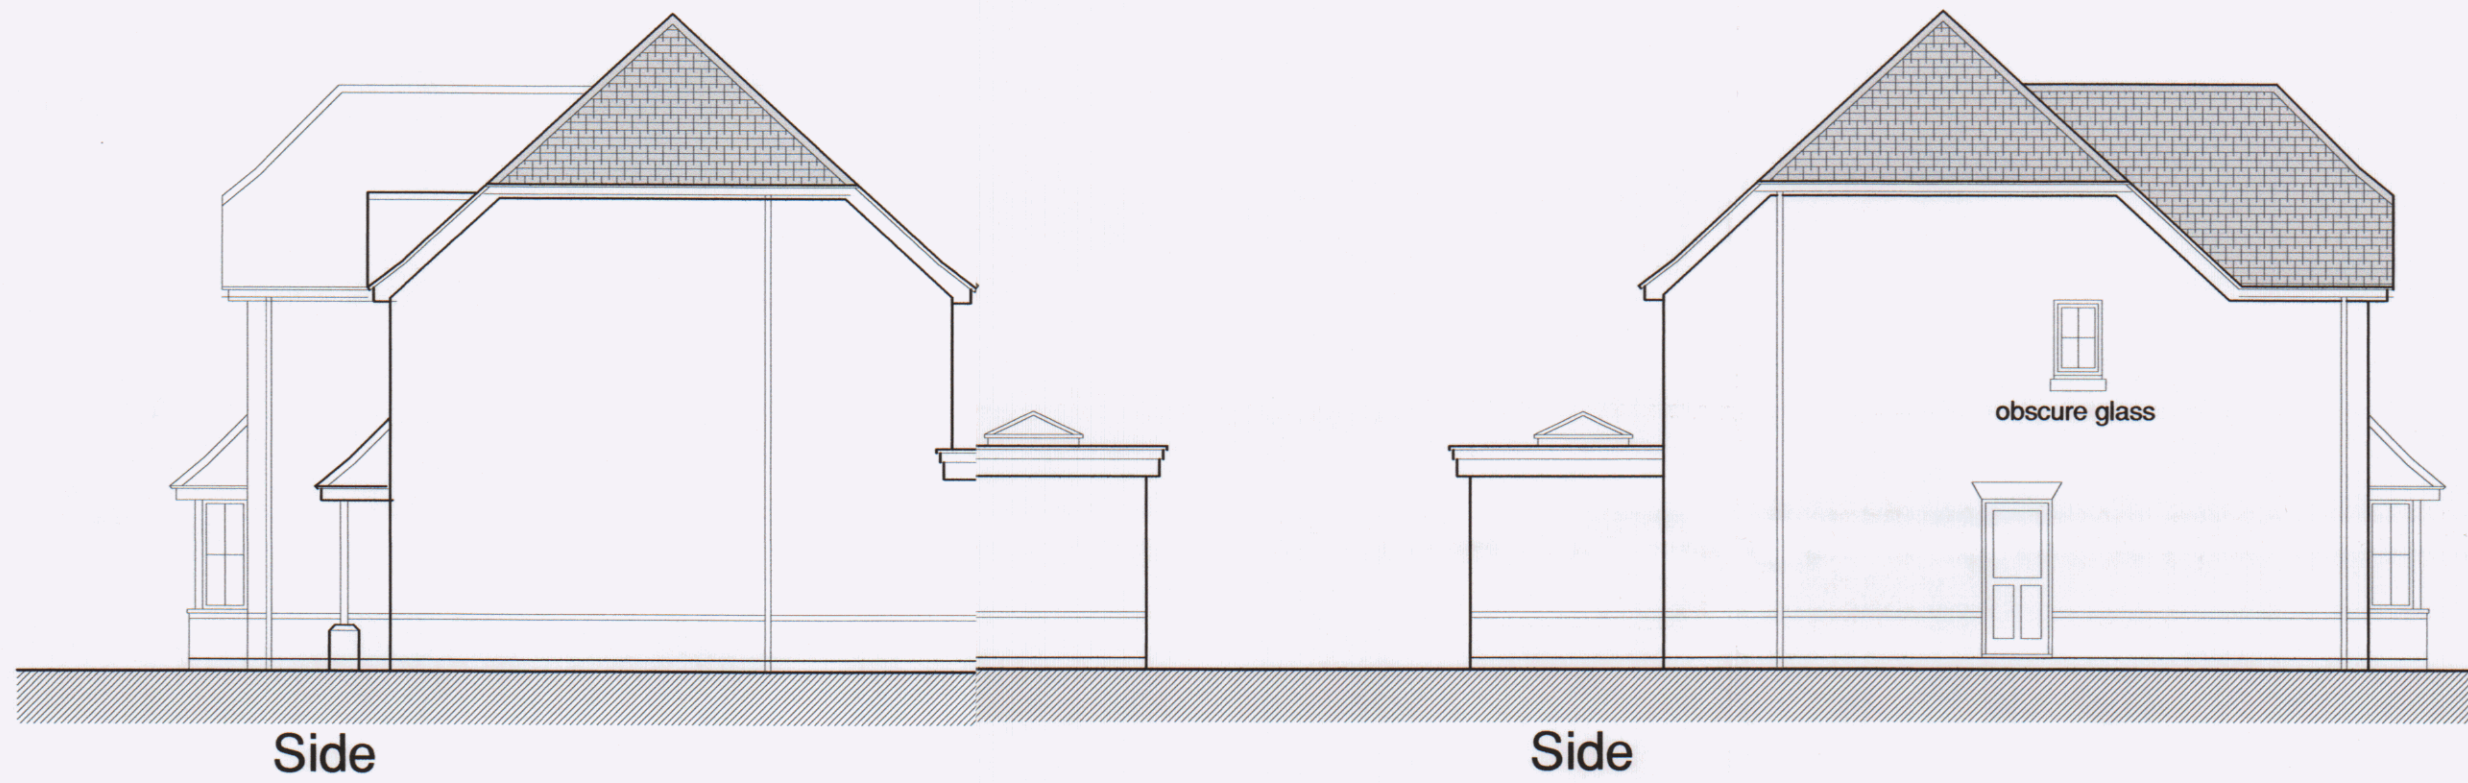

HAVANT BOROUGH
COUNCIL
05 DEC 2018
RECEIVED

A	Roof revised	22.11.18	Chk / Date
-	Original Issue		
Rev		Dwn / Date	Chk / Date
This drawing is prepared and must not be disclosed to third parties without permission Scaled dimensions are not to be used for construction			

4 Queensgate
Queens Road
Fareham
Hampshire
PO16 0NW

Tel: 01329 288911
Fax: 01329 221913
E-mail: admin@m2architecture.com

PROJECT

*Proposed Development on Land at
Southmere Farm
Langstone Road, Havant*

CLIENT

Knightsgate UK Ltd

DRAWING TITLE

Plans, Elevations
Plot 1

PROJECT NO.	DRAWING NO.	REV.	SCALE
18022	201	A	1:100