



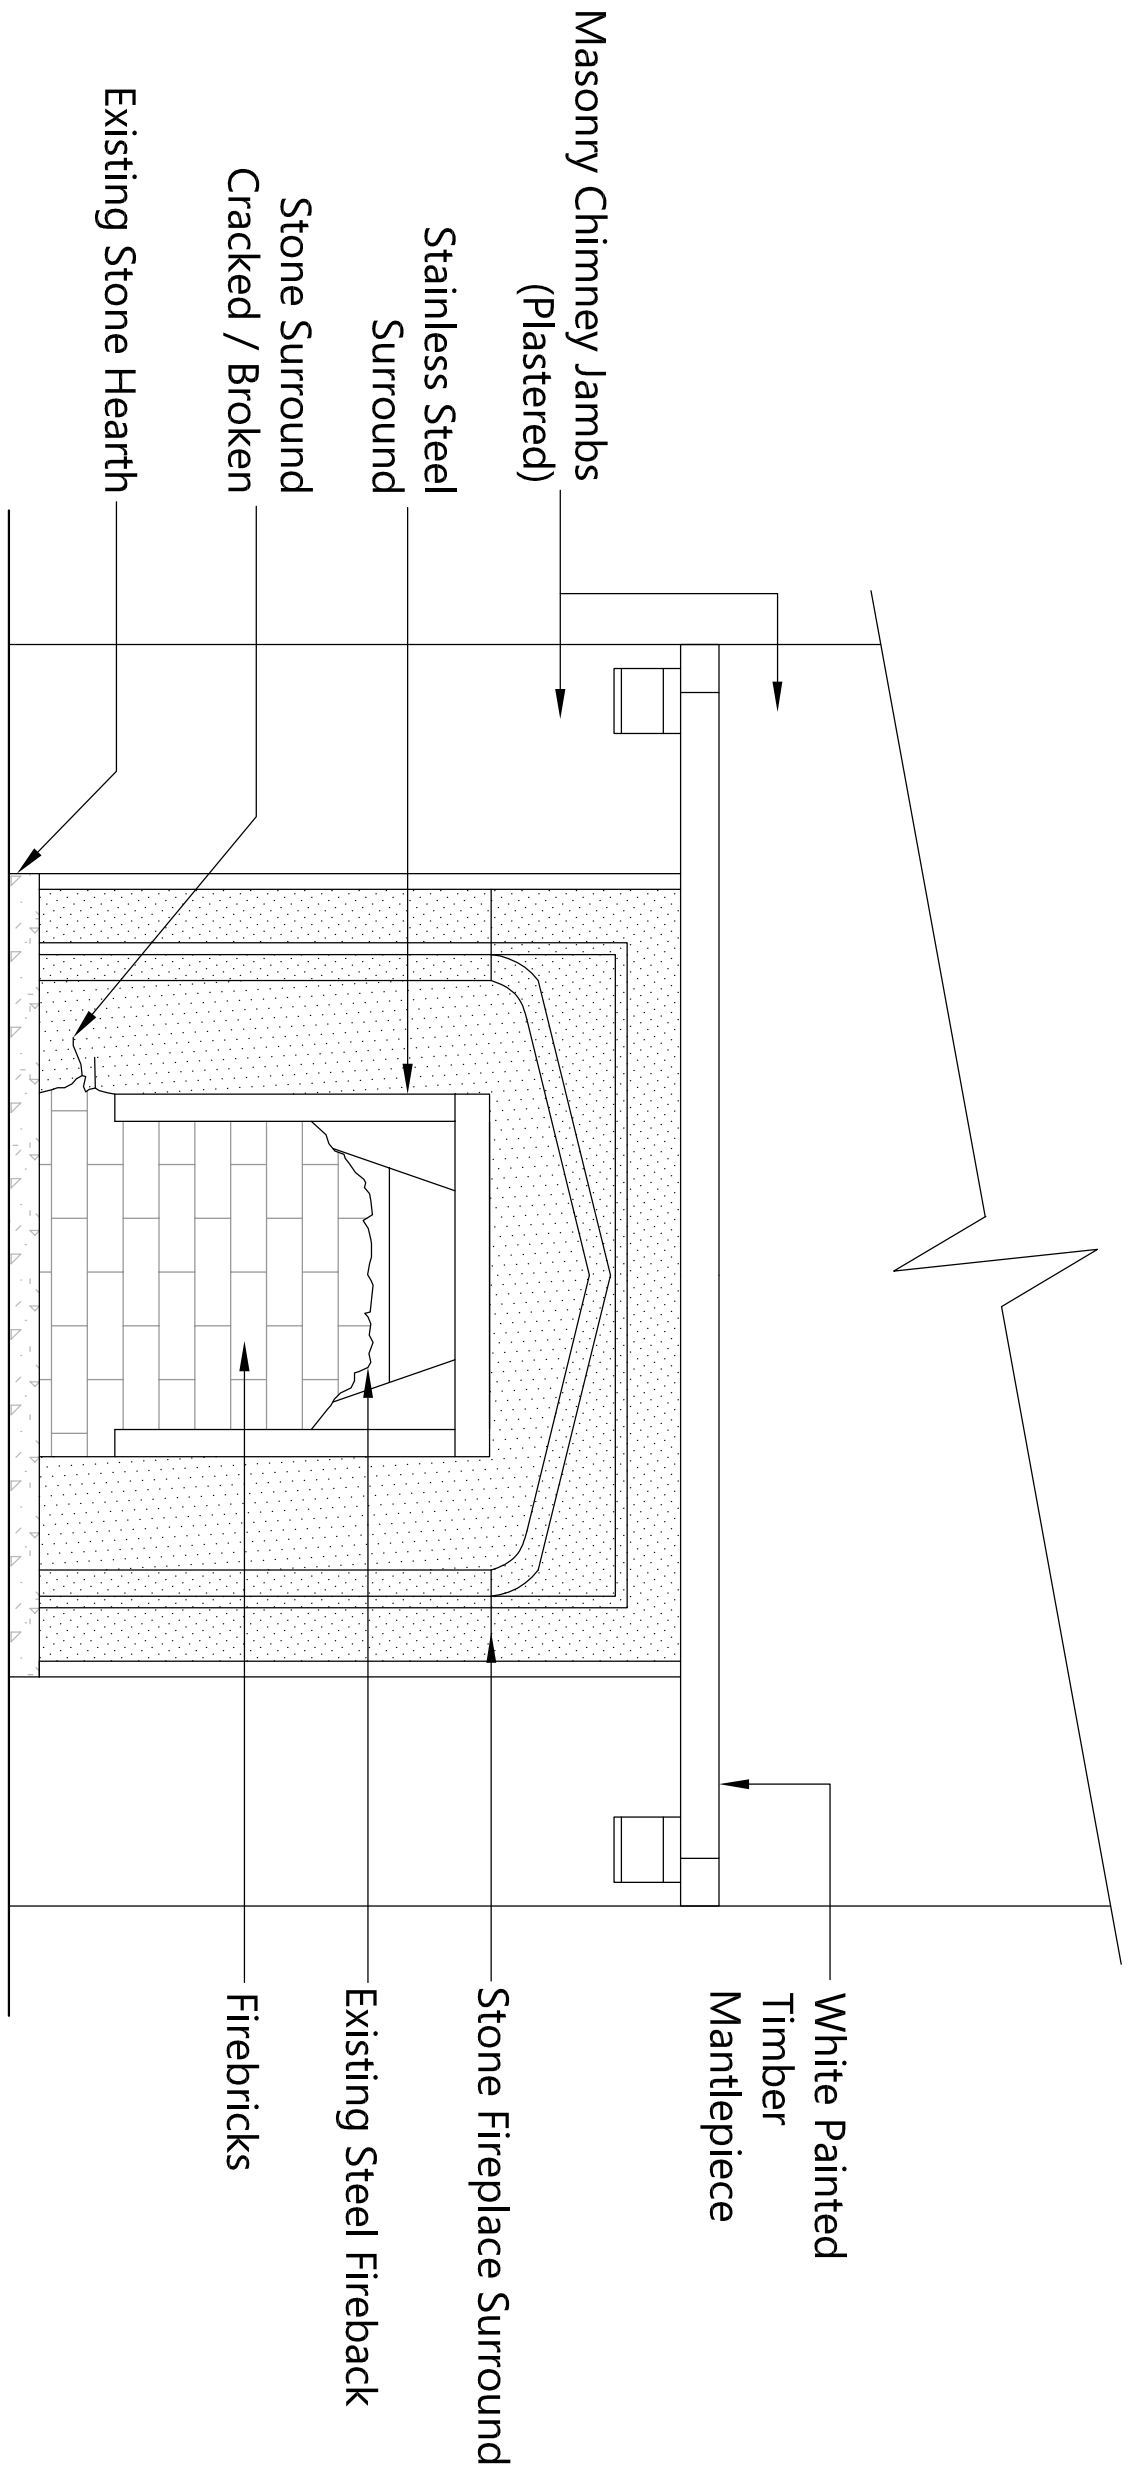

EXISTING FIREPLACE ELEVATION @ 1:10



EXISTING FIREPLACE PHOTOGRAPH

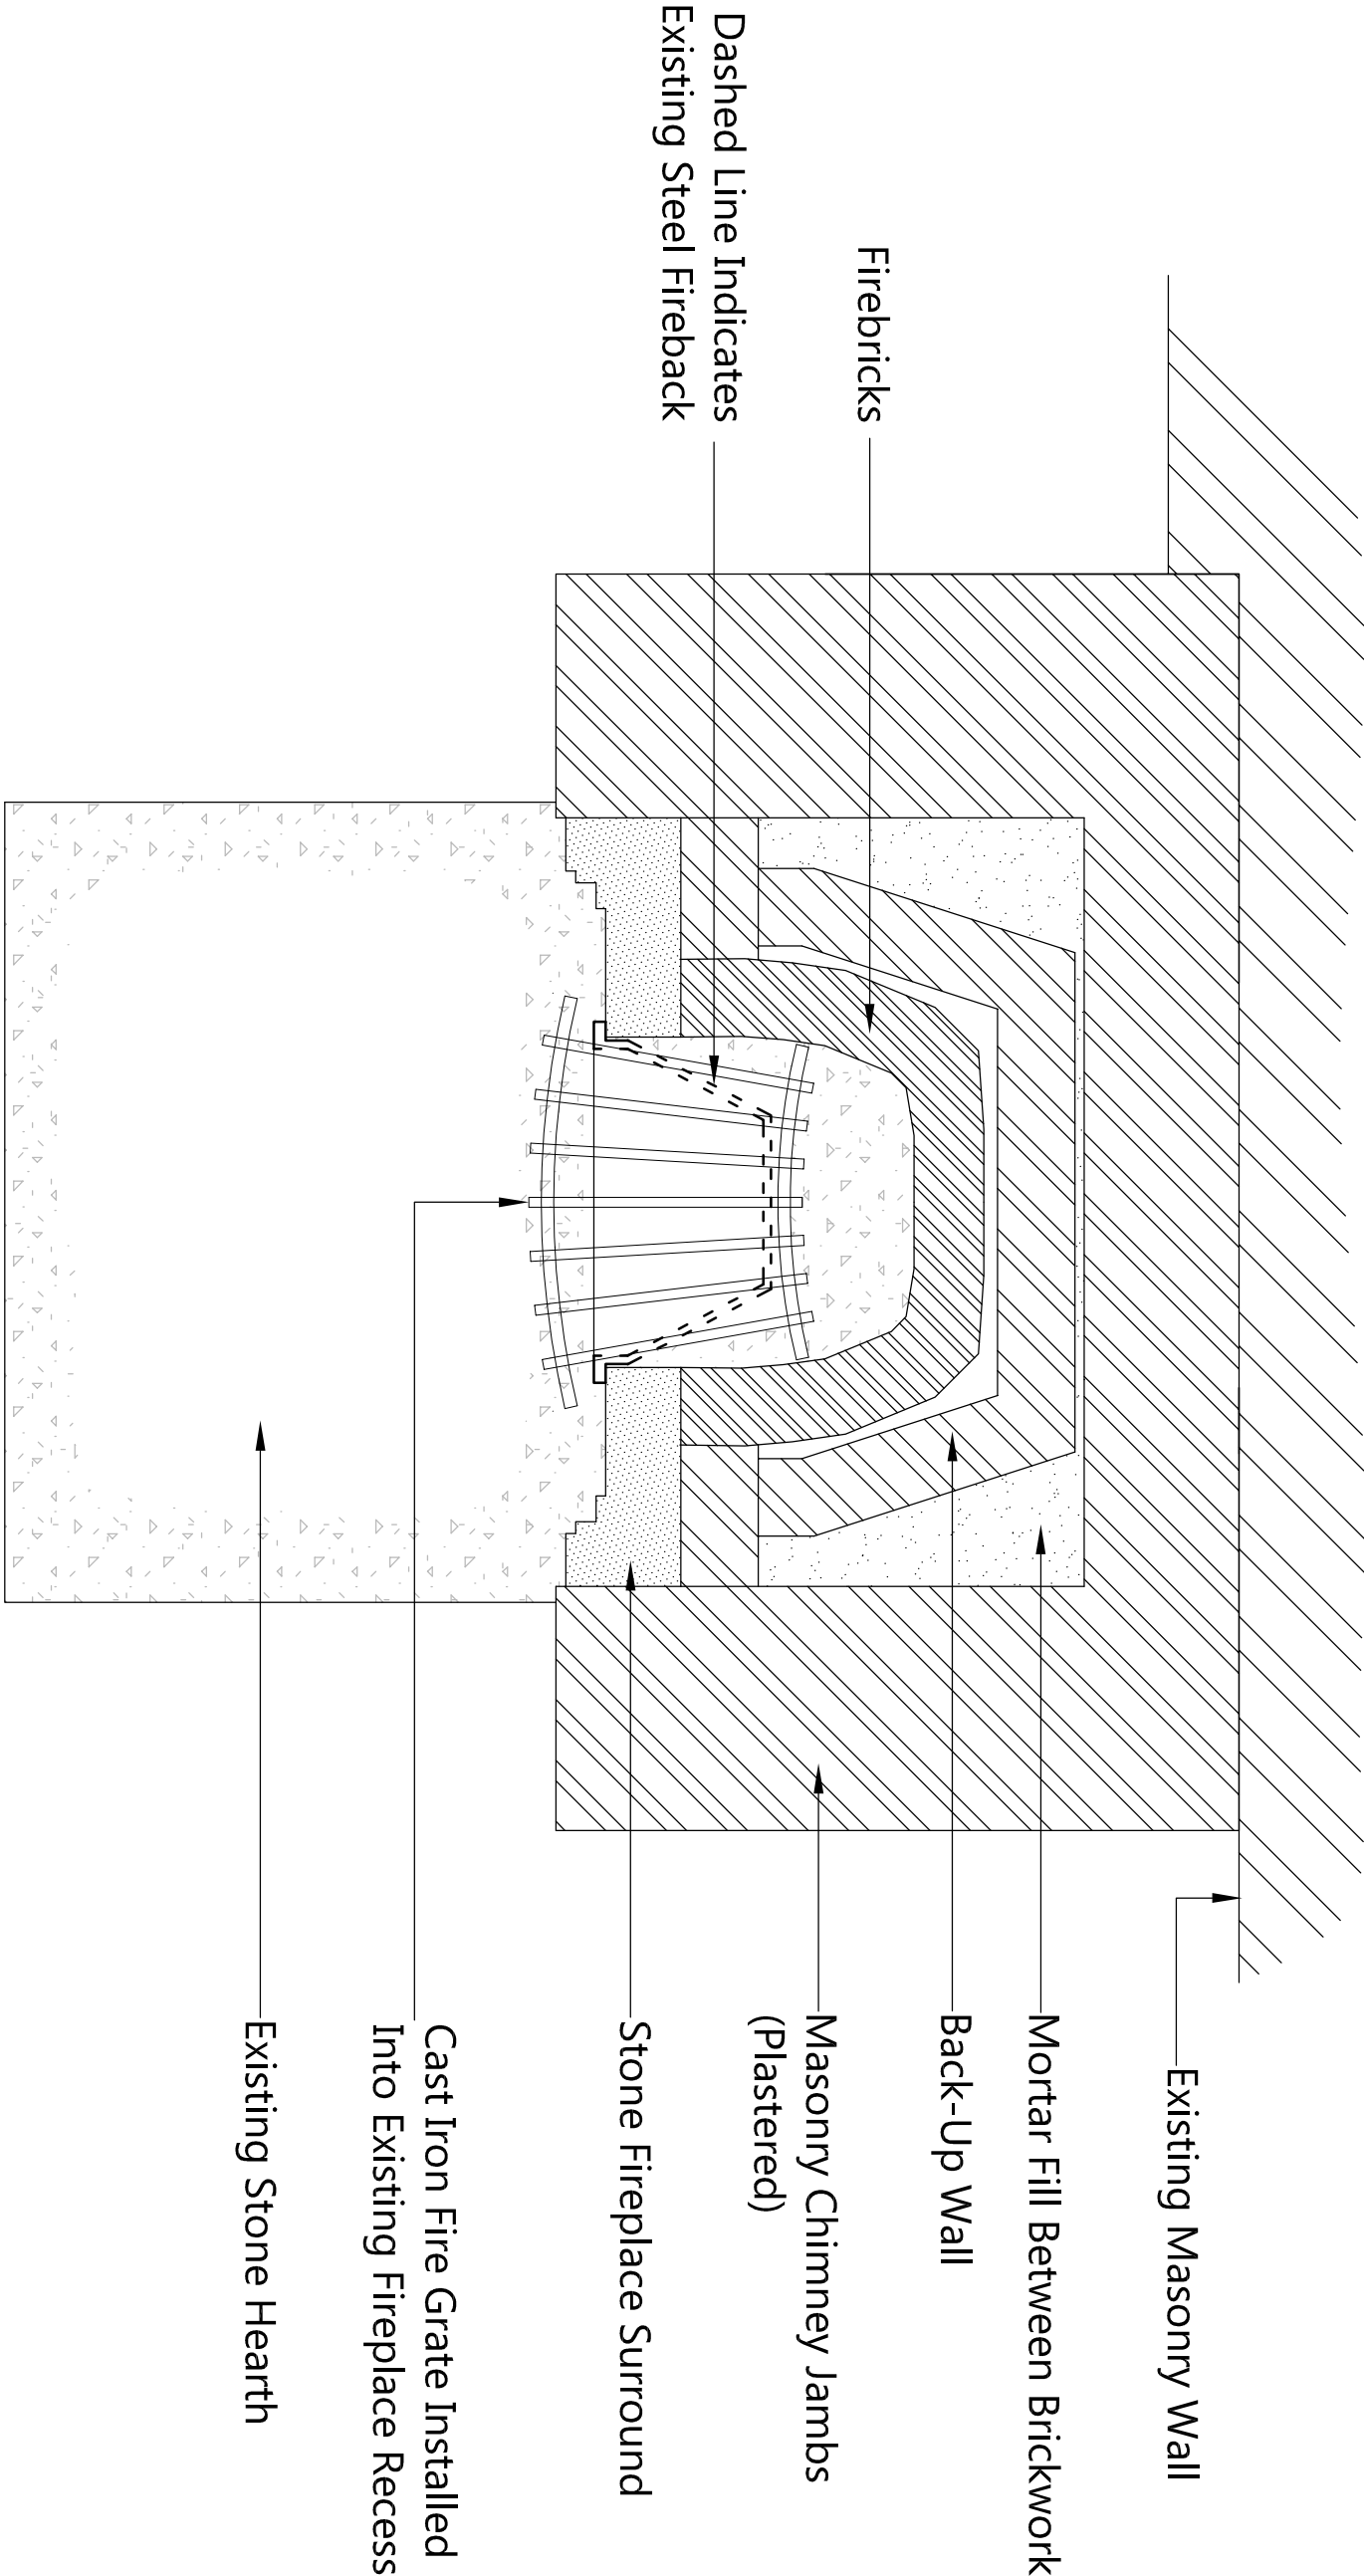

EXISTING FIREPLACE PLAN @ 1:10



GRAHAM ASH

ARCHITECTS

CHARTERED ARCHITECTS TOWN PLANNING CONSULTANTS

15, The Quadrant, Hayling Island, Norfolk, PO25 9DR

97 Leigh Road, Hayling Island, Norfolk, PO25 9DR

TELEPHONE: 02380 641811 Or 07768 433105

EMAIL: info@grahamsharchitects.com

WEBSITE: www.grahamsharchitects.com

CLIENT: **Mr K Boothroyde**

PROJECT: **NEWTOWN HOUSE HOTEL
MANOR ROAD
HAYLING ISLAND**

TITLE: **EXISTING FIREPLACE
PLAN & ELEVATION**

DESIGNED BY	DATE	DRWN / DTALD BY:
GA	24-1-19	JAT
SCALE	PLOTTED	REV.
AS SHOWN	24-1-19	

SCALE 0 1:10 AT A2



500mm

PURPOSE OF ISSUE:

☒ Information ☐ approval ☐ tender ☐ construction

DWG. NO.

18:038:04