
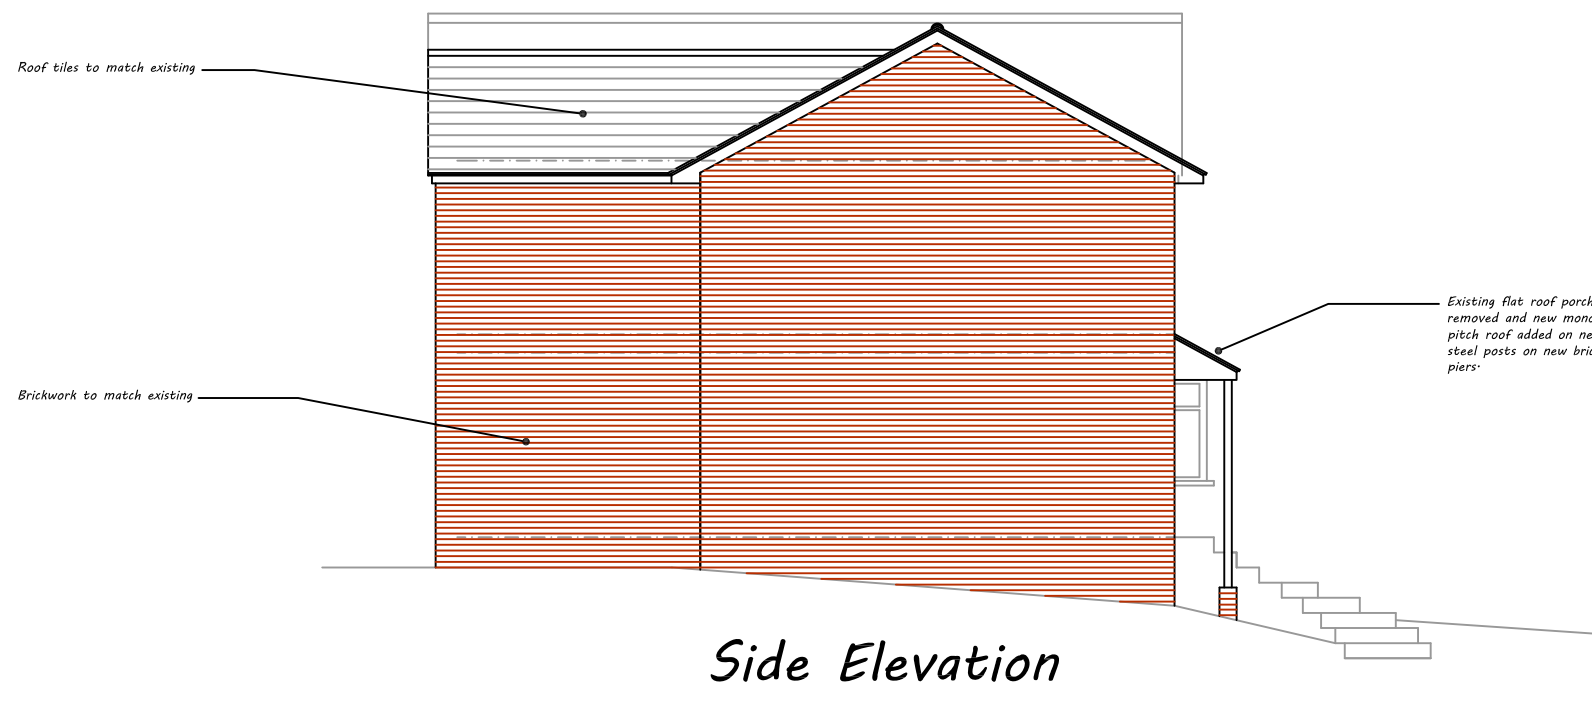


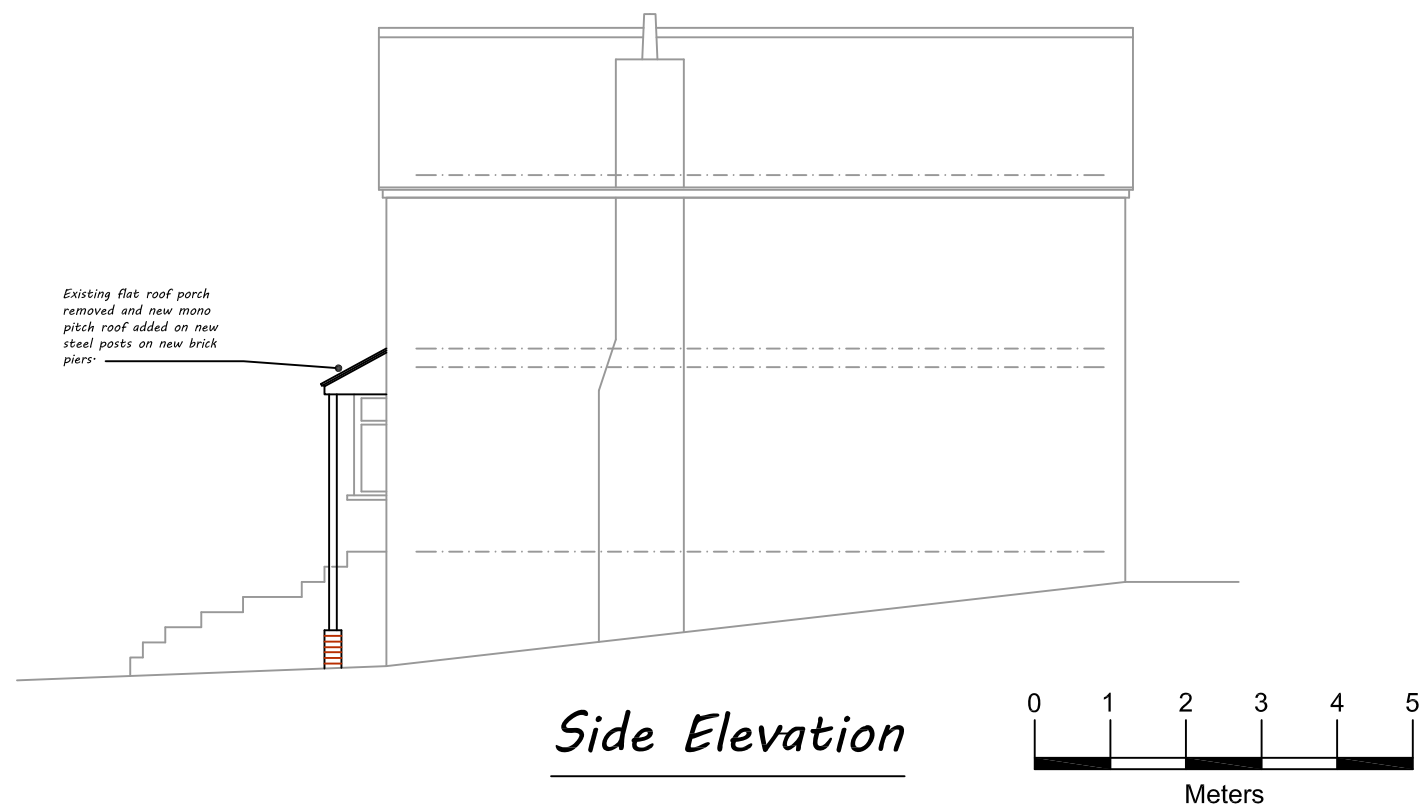

Architectural & Civil Engineering Design  
143 Station Road, Liss, Hants. GU33 7AJ  
Tel 01730 894988  
e-mail: [enquiries@acedesigns-ltd.co.uk](mailto:enquiries@acedesigns-ltd.co.uk)  
[www.ace-designs.co.uk](http://www.ace-designs.co.uk)

|               |                                                                |
|---------------|----------------------------------------------------------------|
| Job Title     | Proposed extension and alterations at<br>1 Copse Close, Widley |
| Drawing Title | Plans as proposed<br>Sheet 2 of 2                              |

|        |                    |
|--------|--------------------|
| Client | Mr and Mrs Tingley |
|--------|--------------------|

|                     |                           |                |
|---------------------|---------------------------|----------------|
| Scale<br>1:100 @ A3 | Date<br>Mar 19            | Designed<br>GG |
| Drawn<br>EV         | Checked<br>GG             | Approved       |
| Job No<br>190302    | Drawing No<br>190302 / 06 | Rev            |