



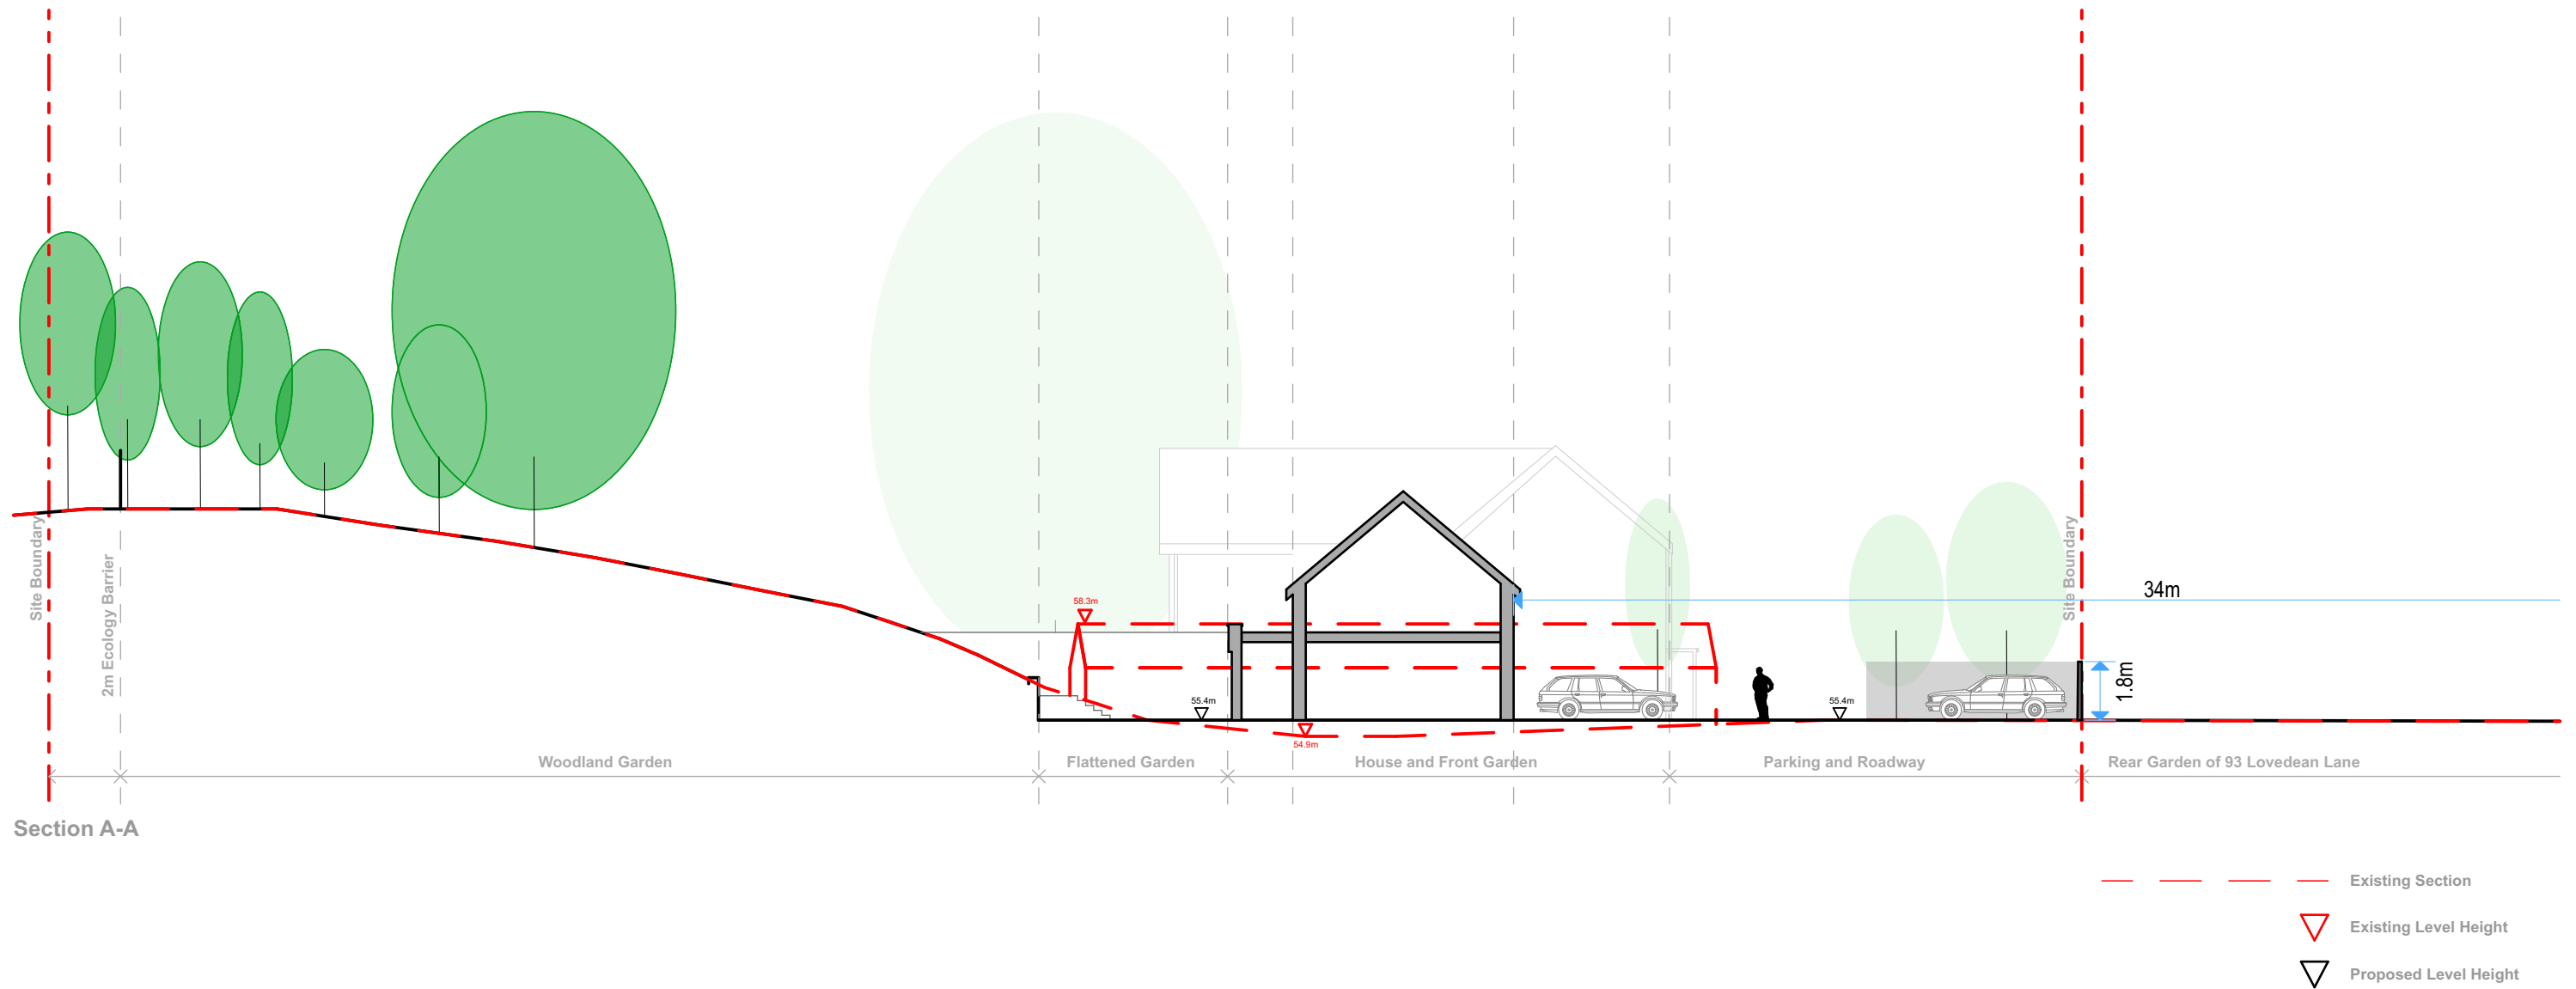

Revisions	Date	Description	Approved
A	18.08.17	Updated from DTM feedback	AH/CK
B	19.02.26	Existing site section line added	WT/CK

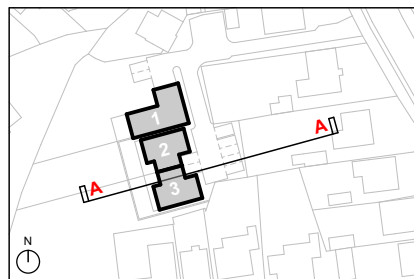

**National
Regional
Property
Group**

Project Title
Lovedean Lane

Document Title
Proposed Site Section (East, West)

Drawing Scale / Sheet Size
1:200 @ A3

Drawing Status
For Planning

Date
July 2018

Drawn by / Checked by
AH / CK

Client:
National & Regional

Drawing Number / Revision
18.065.208B

HGP
ARCHITECTS

Furzehall Farm
Wickham Road, Fareham
Hampshire, PO16 7JH

01329 283225
email@hgp-architects.co.uk