

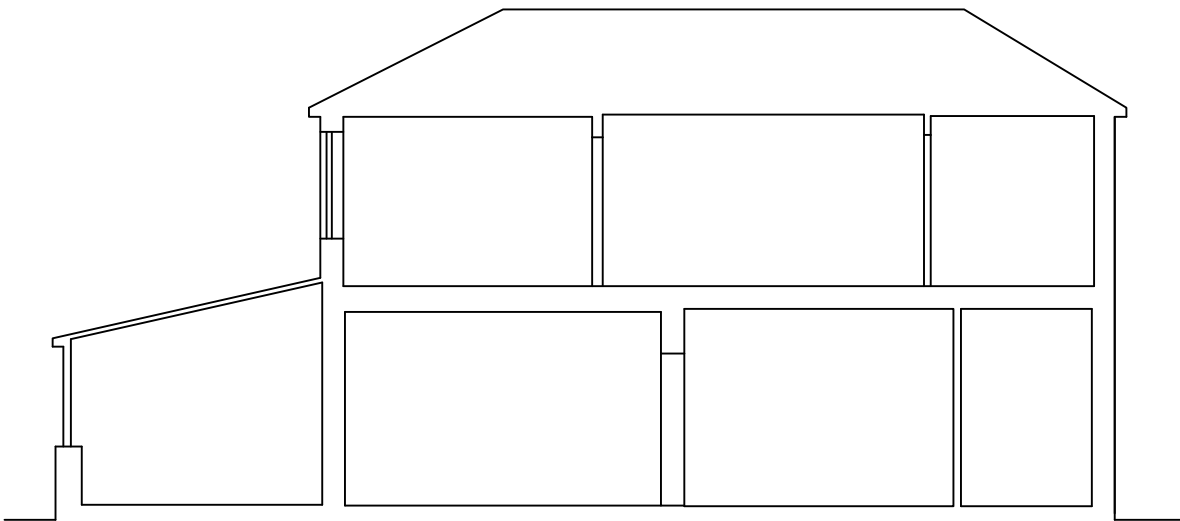


key

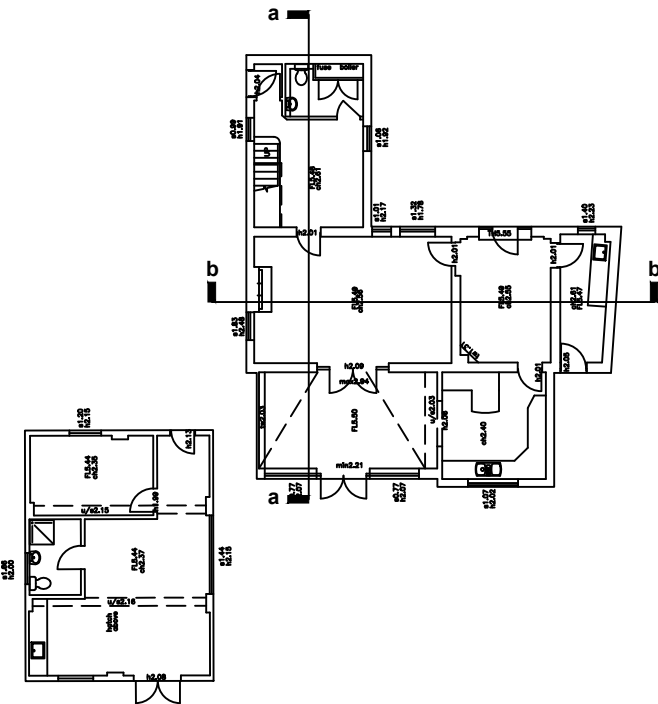

1 section a-a
scale 1:100 @ A3

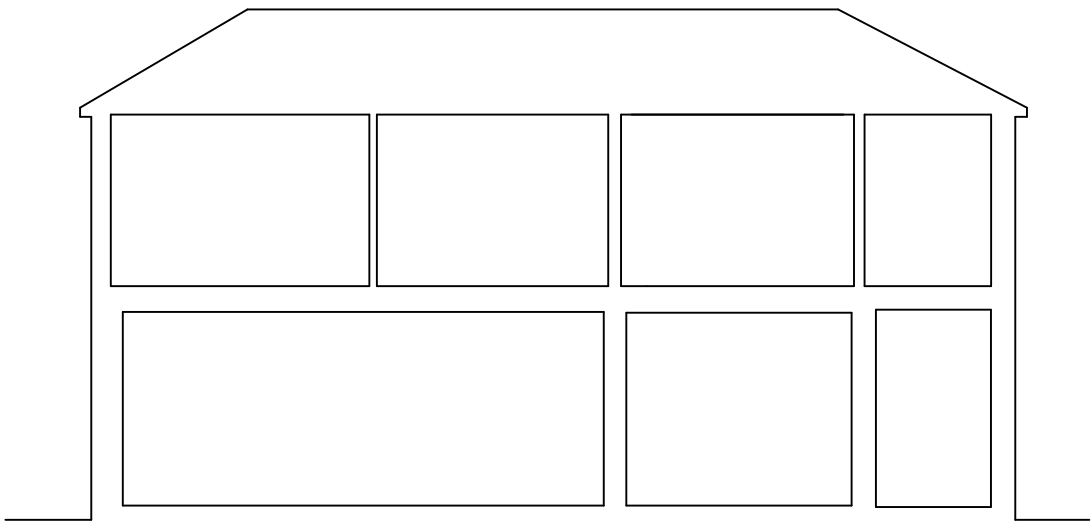

2 section b-b
scale 1:100 @ A3

pre-application

this drawing is not for
construction
this drawing is the
property of:
dwell design
unit 8d,
funtley court,
funtley hill,
fareham,
po16 7uy

revisions
a/29.08.19/issued for pre-application

scale bars
1:100
0 1 2 5

scale
1:100 @ A3

job name
clarence house,
stamford avenue

date
february 2019

job number
18038

drawing number
(pl)007

drawing name
existing
sections

status
planning

revision
a

dwell design
ltd