



Notes.

Legend

Application Site Boundary

Other land owned by Applicant

Extent of Proposed PV Array

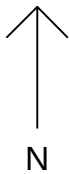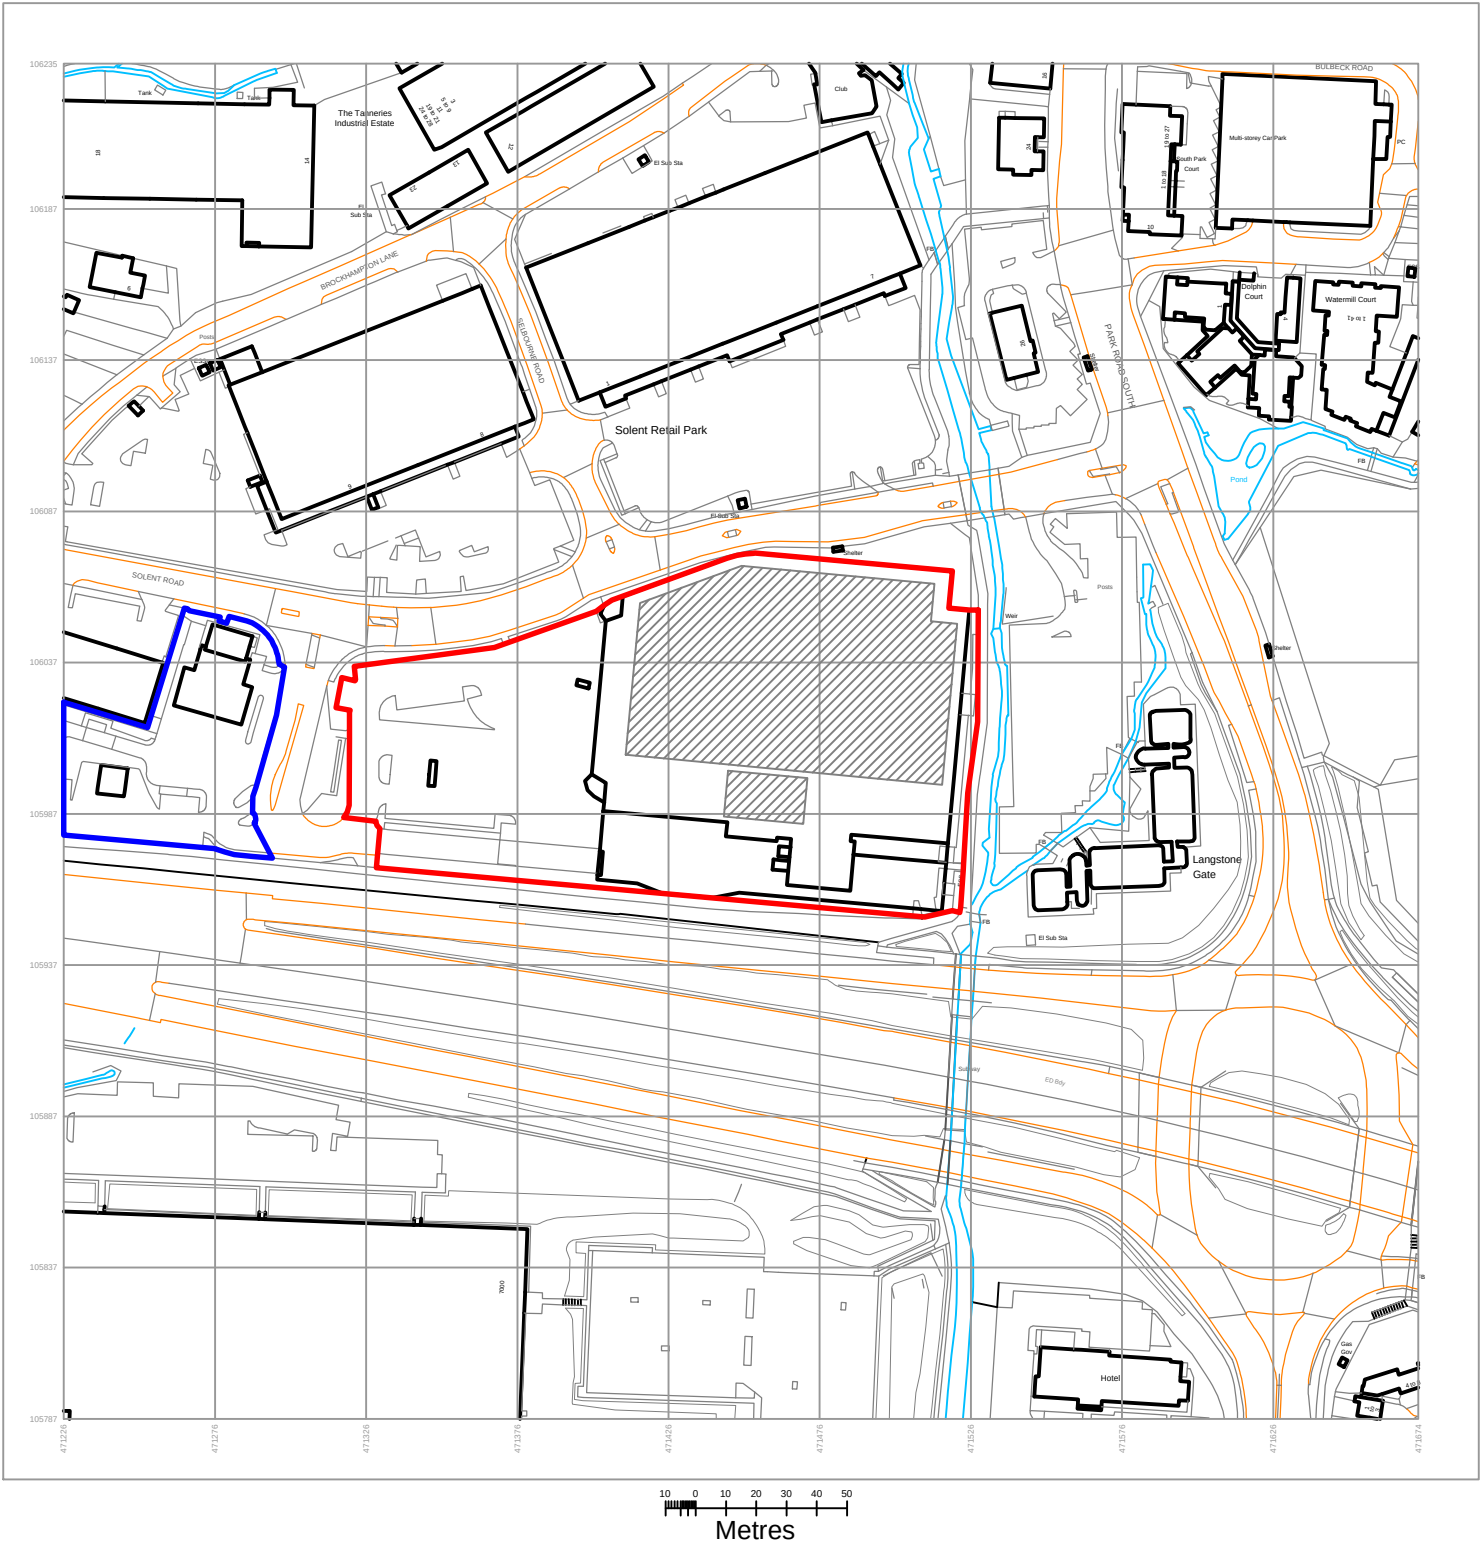

Produced on 24 January 2019 from the Ordnance Survey National Geographic Database and incorporating surveyed revision available at this date.
This map shows the area bounded by 471226,105787 471226,106235 471674,106235 471674,105787
Reproduction in whole or part is prohibited without the prior permission of Ordnance Survey.
Crown copyright 2019. Supplied by copla ltd trading as UKPlanningMaps.com a licensed Ordnance Survey partner (100054135).
Data licenced for 1 year, expiring 24 January 2020. Unique plan reference: v20b/313200/425781

Information



Batchelor Electrical Ltd
15 Albany Business Park, Cabot Lane, Poole, Dorset BH17 7BX
Telephone: 01202 266200 Facsimile: 01202 266201
www.batchelor-electrical.co.uk



Site Location

EDF

Site Location

Havant Tesco Extra 6002
Solent Road
PO9 1TR

Drawing Title

Location Plan

Scale 1:2500	Date 24 Jan 19	Drawn By MB	Approved By JF
CAD File Reference 1005247-LP2			Revision -