



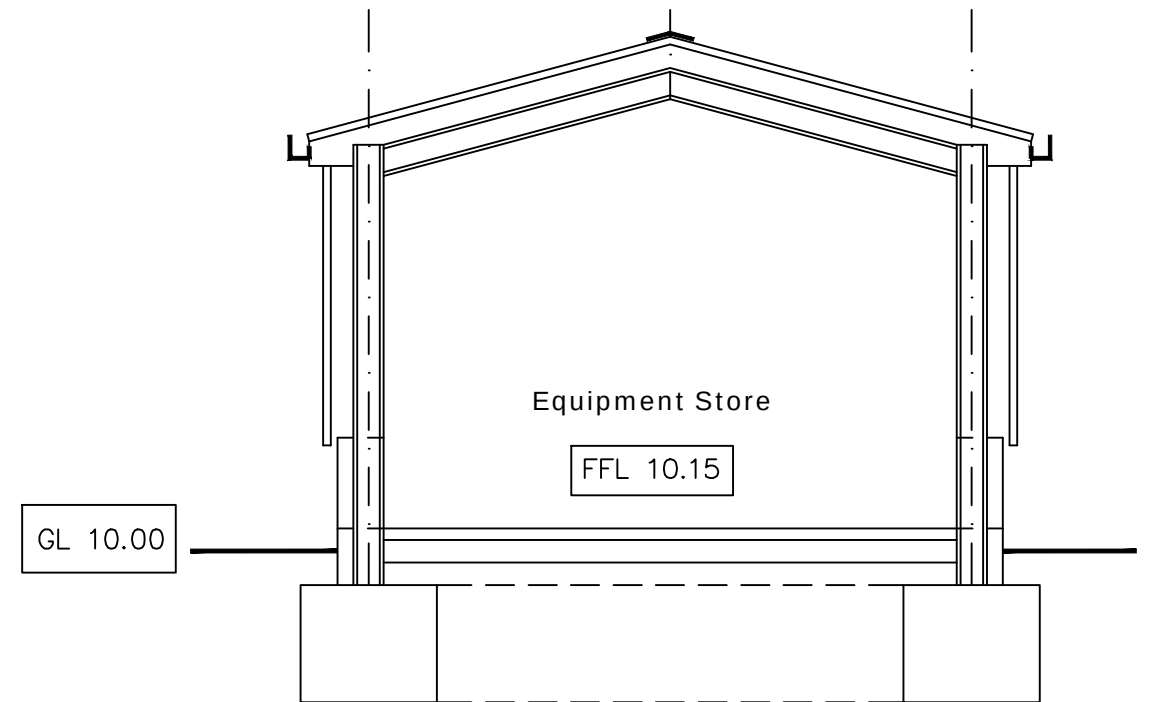


SITE SECTION
SCALE 1:50

For levels see drawing
numbers 914/02/03

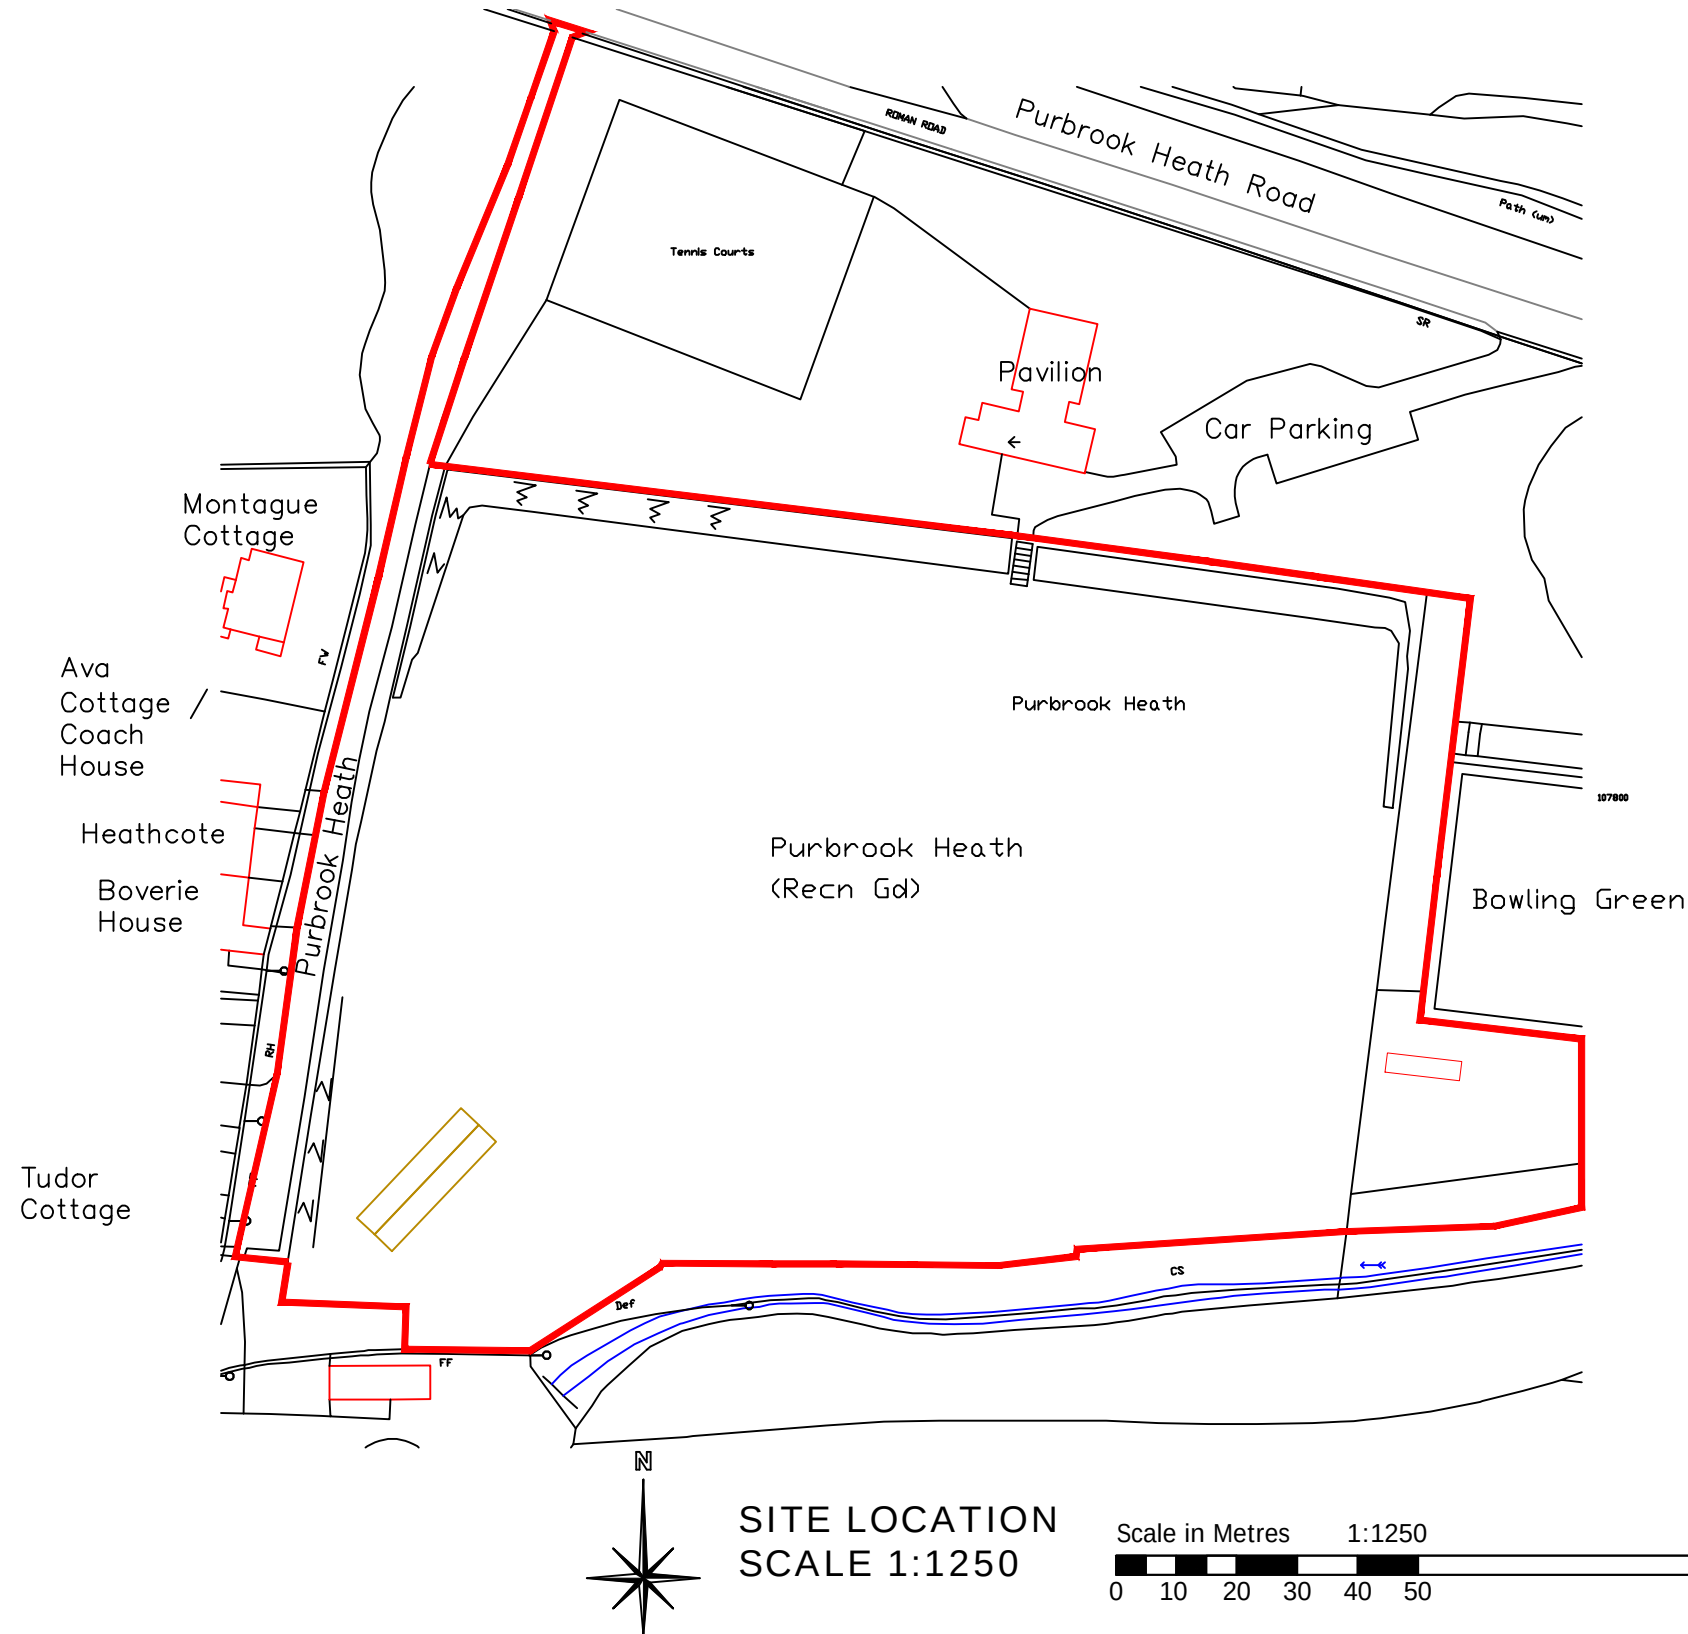

SITE LOCATION
SCALE 1:1250

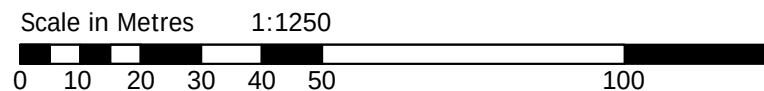

Notes:
The design and construction of this project shall be in accordance with the current Building Regulations & NHBC Standards. These notes & drawings have been prepared solely for the purpose of Planning & Building Regulation approval.
Do not scale from this drawing unless for Planning purposes. All dimensions to be checked on-site and any alterations to be approved by the Architect and/or client prior to any work commencing.
Ordnance Survey Licence No: 100047591
This drawing to be copyright and to be read in conjunction with all other drawings

Revisions:
Rev A: Red line amended to suit highway – 02/09/18

Key:

Drawing Details:
PLANNING DRAWING
Location Plan & Site Section

Project No:	914	Drawing No:	4	Rev No:	A
Scale:	1:1250 1:50 @ A3	Drawn:	BWH	Date:	14/08/19

Client Name:
Purbrook Cricket Club

Project Address:
Purbrook Heath
Purbrook Heath Road
Waterlooville
PO7 5RU



B H
ARCHITECTURE Ltd
Heath Cottage
Newlands Lane
Purbrook
Waterlooville
Hants
PO7 5SQ
Tel: 023 9223 2322
Mob: 07747 771808
E-mail: bernard@bernardharding.com