
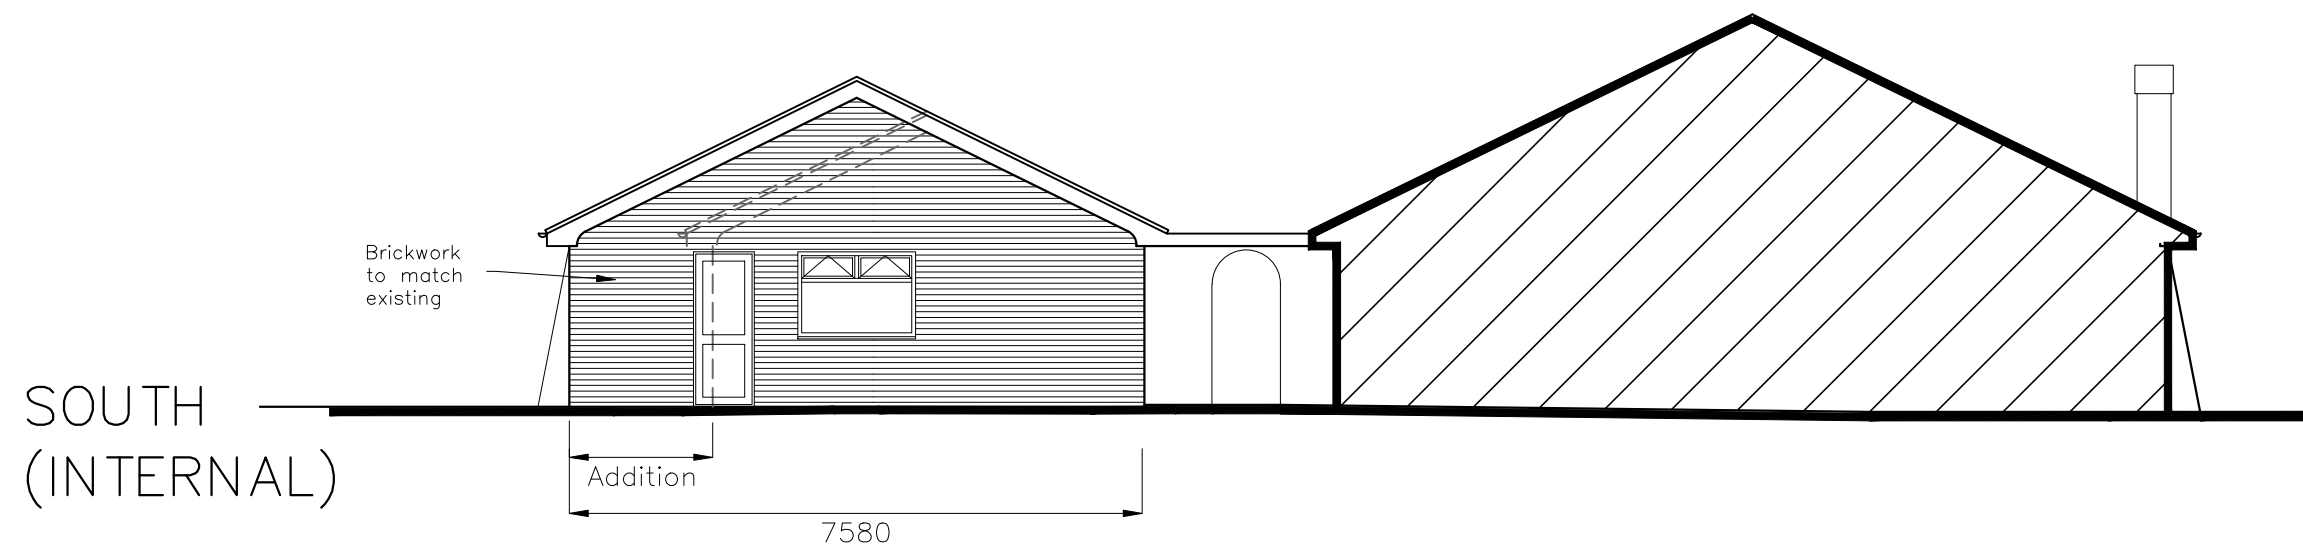
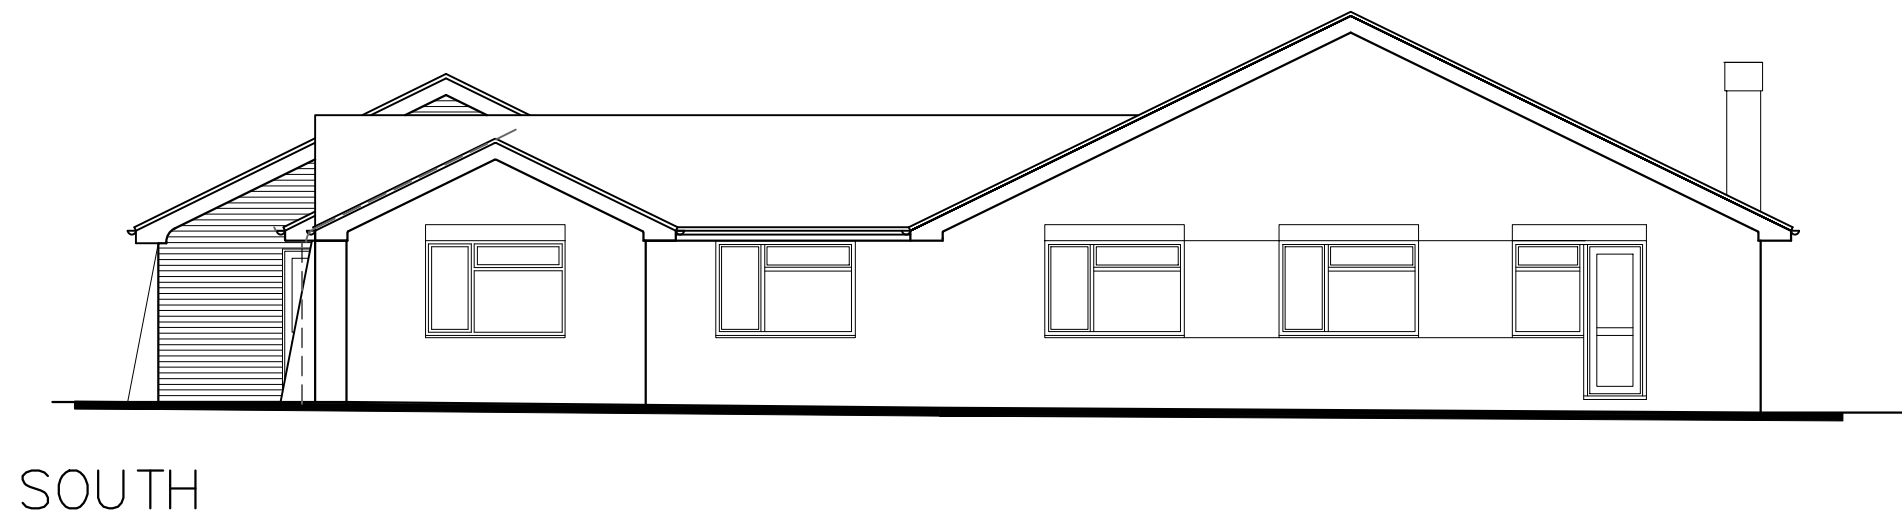


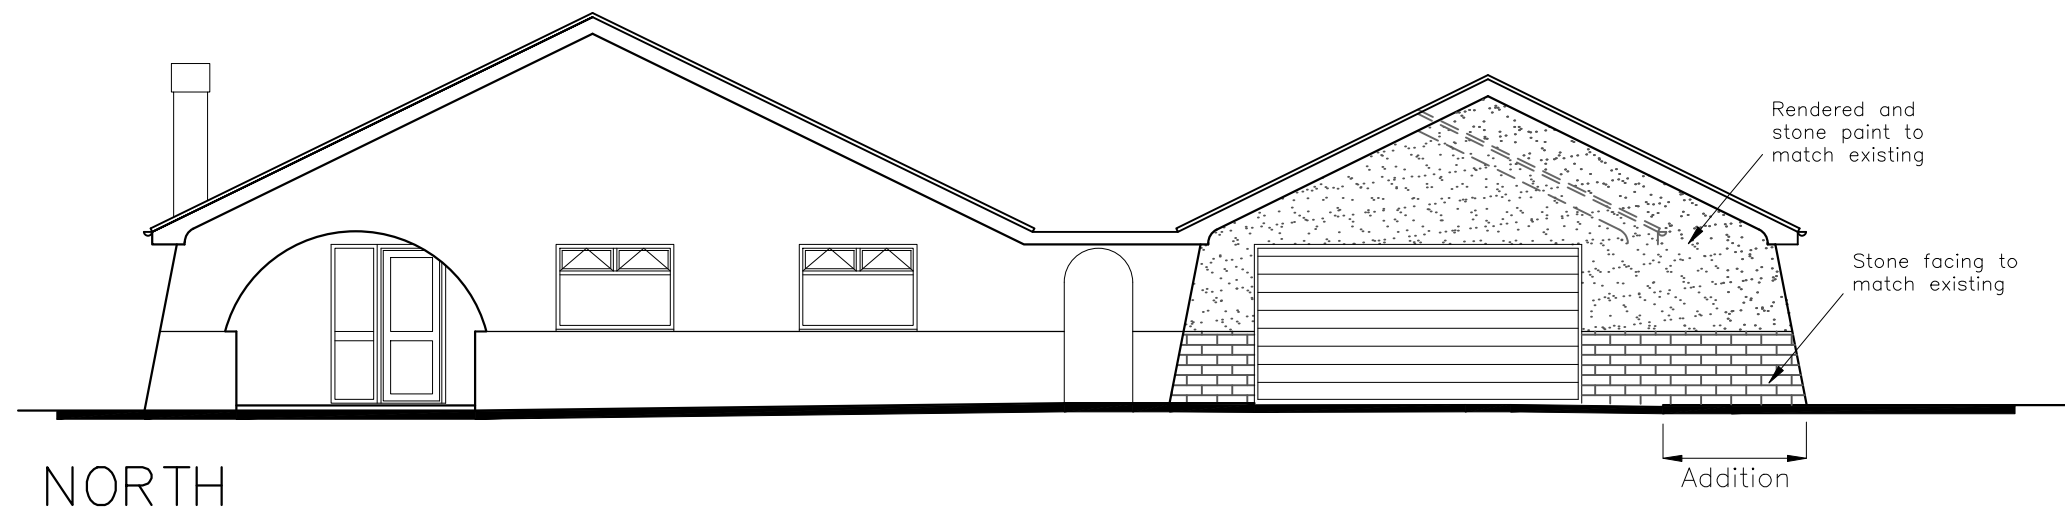

CAAD

Critchley Architecture And Design Ltd.

Contact: 02392 474 919 | info@caad.online

The Old Brewery, 15E South Street, Havant, PO9 1BU

PROPOSED ELEVATIONS

Revisions

- a)
- b)
- c)
- d)

186 Havant Road,
Hayling Island,
P011 0LJ

Scale A1=1:50, A3=1:100
Drawn CAL / MHC
Date 26/07/19

1429-521⁰

10m

20m

30m

40m