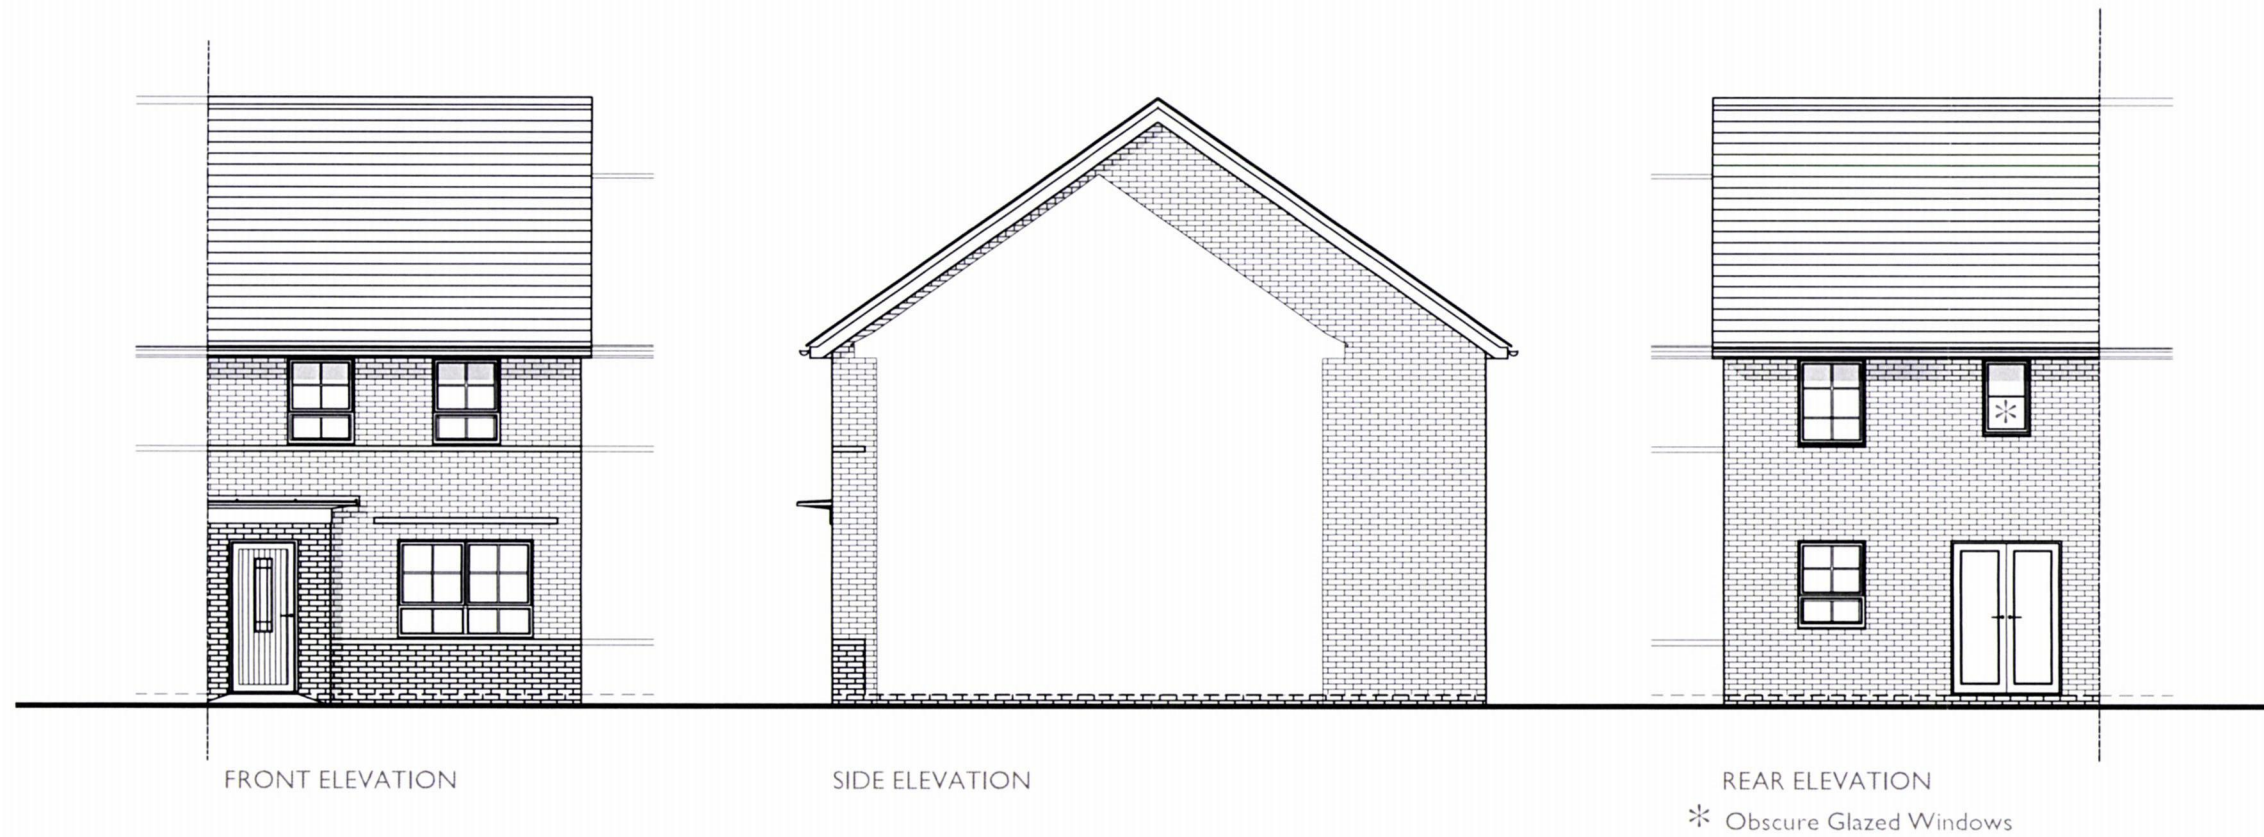


PLOT 73 (AS)

3 BED (5 PERSON)
HOUSE
2.0 STOREY
830 SqFt

Project:
HAVANT ROAD,
EMSWORTH

Title:
MAIDSTONE
ELEVATIONS

Drawn by : RKDB Checked by : MAH

Scale @ A3:

Scale 1:100

Date: OCTOBER 2017

Rev Date Drawn Checked
B 19.02.19 RKDB MAH
UPDATED TO LATEST WORKING DRAWINGS

Drg No: CB_15_105_MA_E05 Rev: B

Client:

BARRATT
HOMES

