


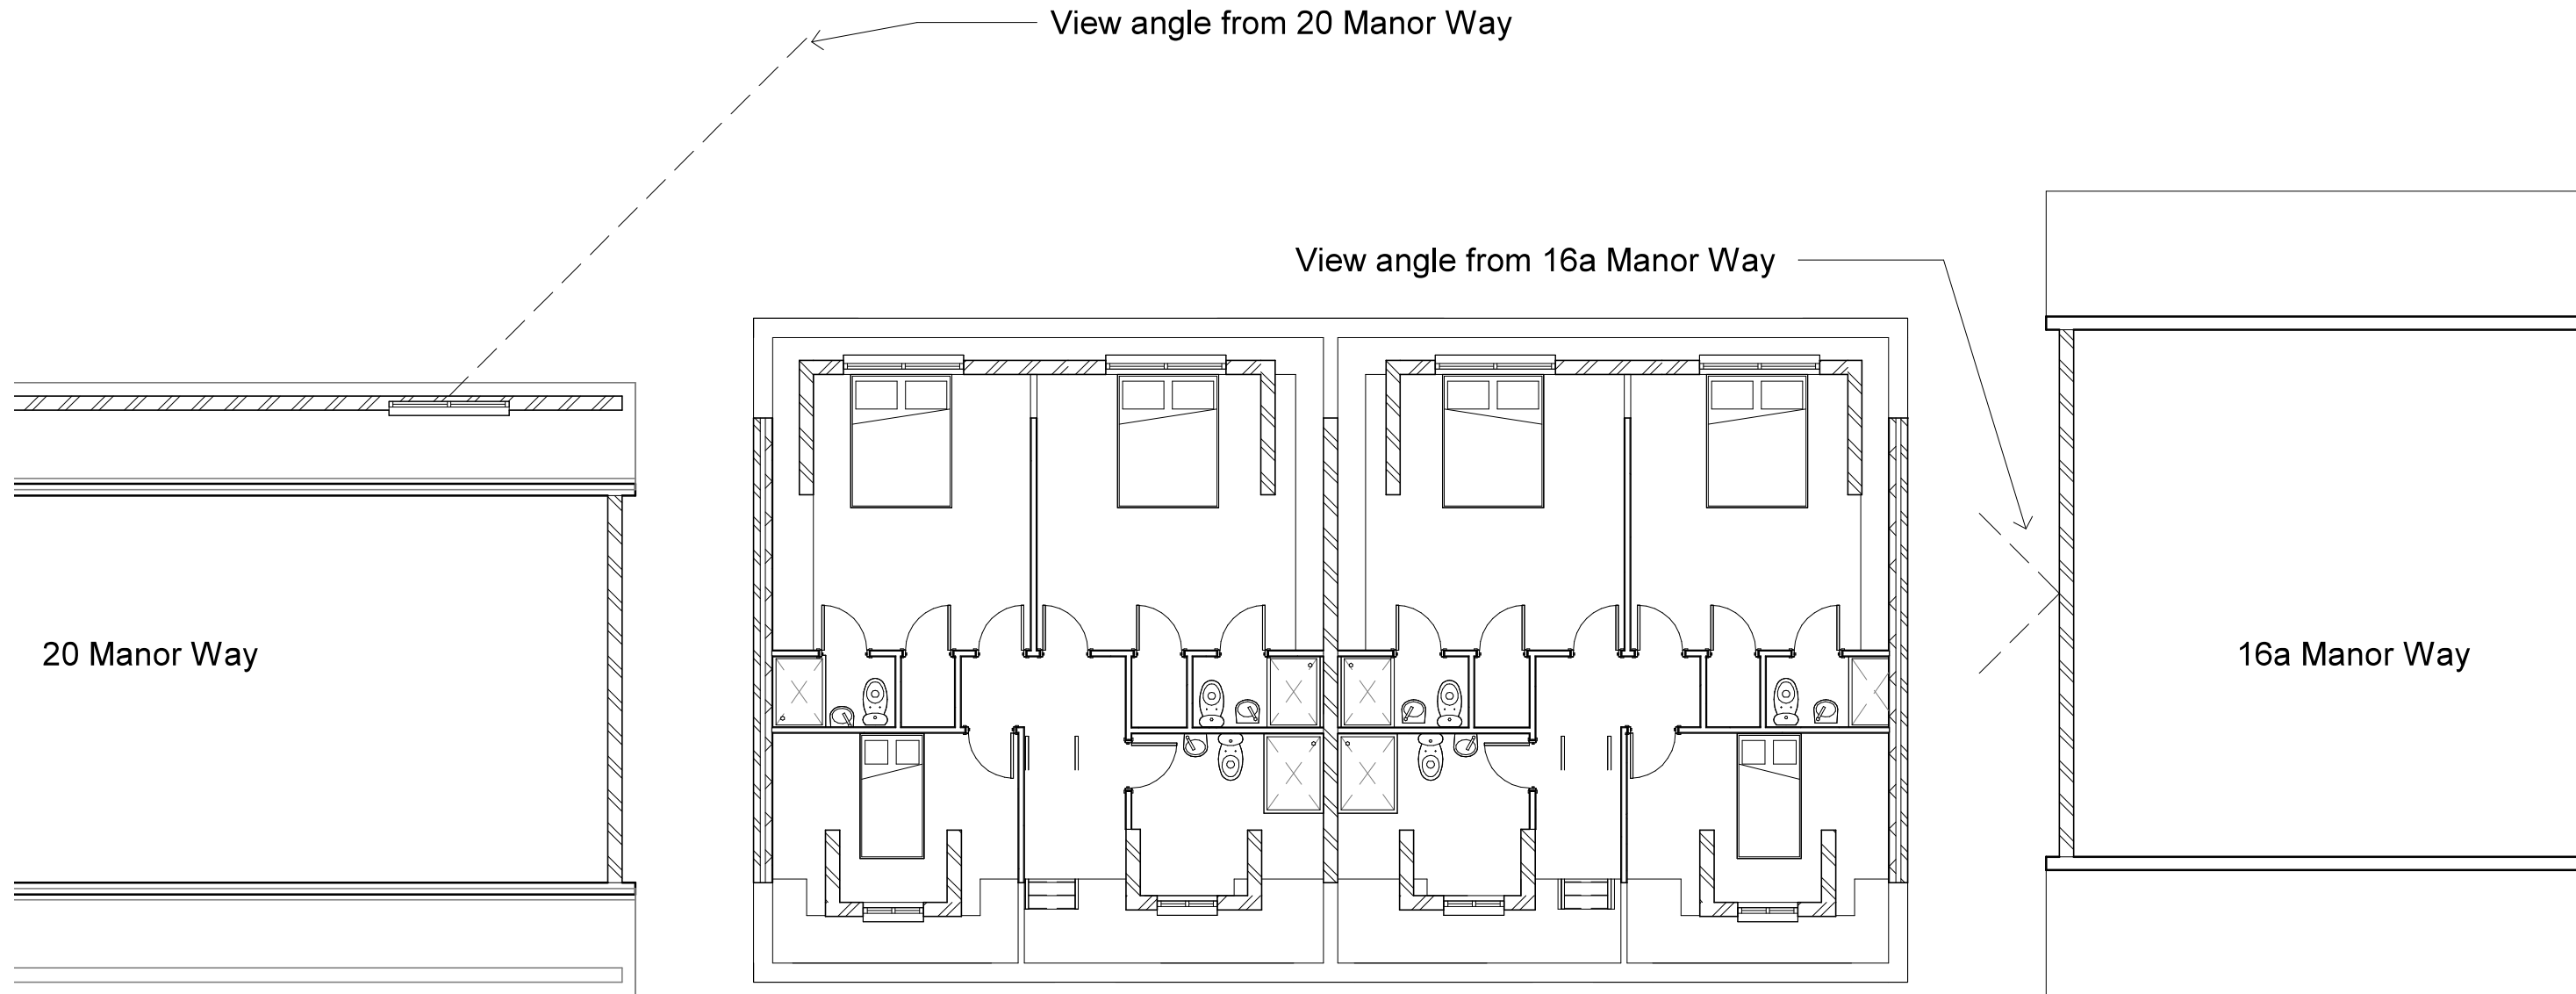

**1 First Floor Proposed**  
1 : 100