


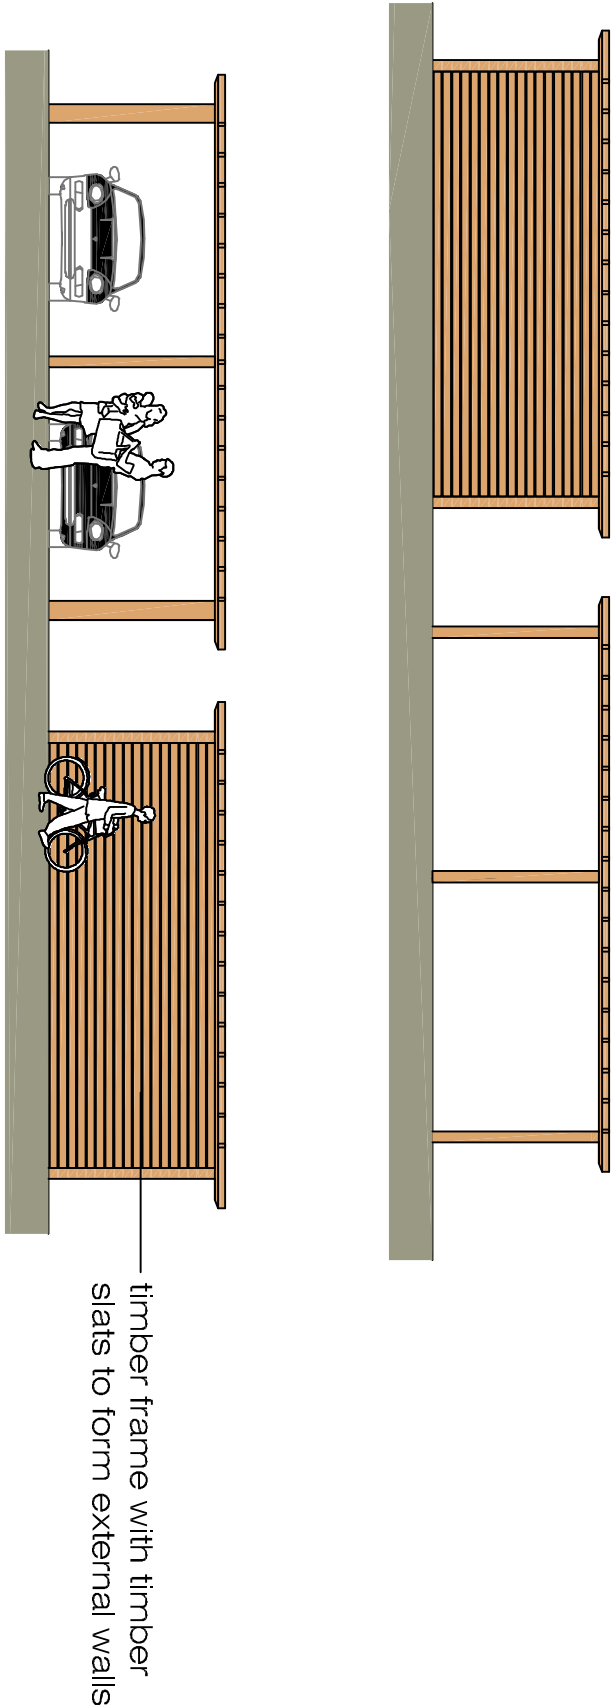
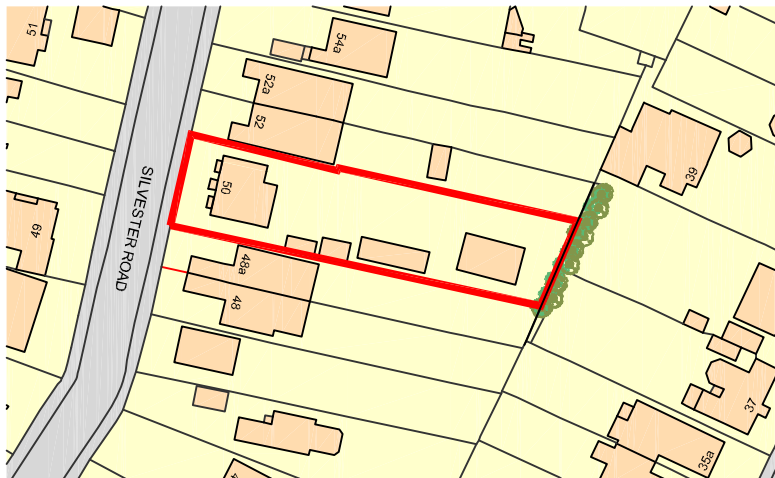
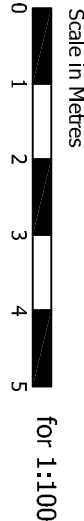
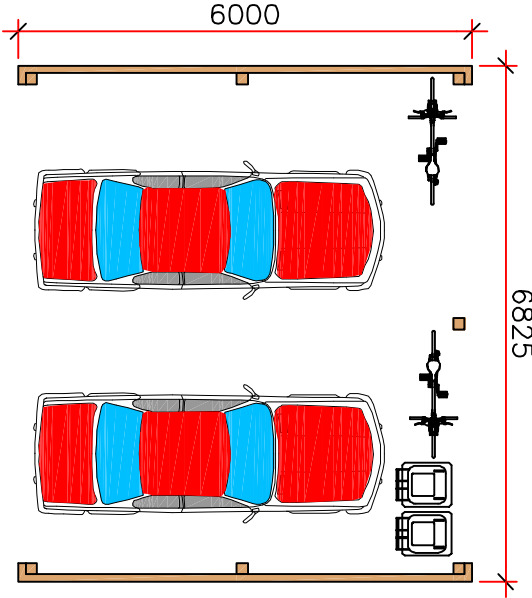


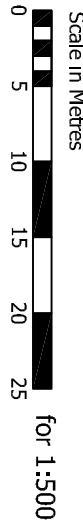

Car Port

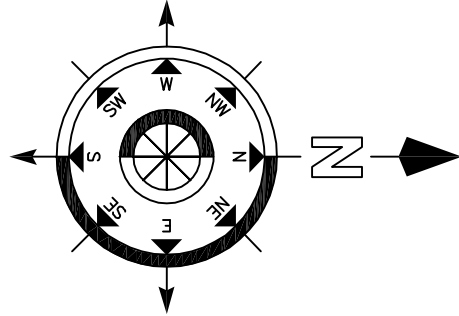

Scale in Metres
0 10 20 30 40 50 60 for 1:1250

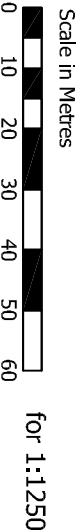

REVISION: 01 01-02-18 02 05-02-18 03 16-09-19	Revised red line. Car port amendments. Sewer line	Drawing Title: Proposed Detached Bungalow	Project: 50 Silvester Road Waterlooville	Drawn By Date SHEET SIZE Approved By Date			
				CRF 15/10/17 A2			
				CFA Drawing No. BS Revision: Scale:			
				FULL 03 1-100			
PLANNING				Chris Flint Associates Ltd CHARTERED SURVEYORS - PROJECT MANAGERS DEVELOPMENT CONSULTANTS			
2 Emerald Close Waterlooville Hants PO7 8NZ tel: 023 92 432484 fax: 023 92 358554 Email: chris@flintassociates@gmail.com							