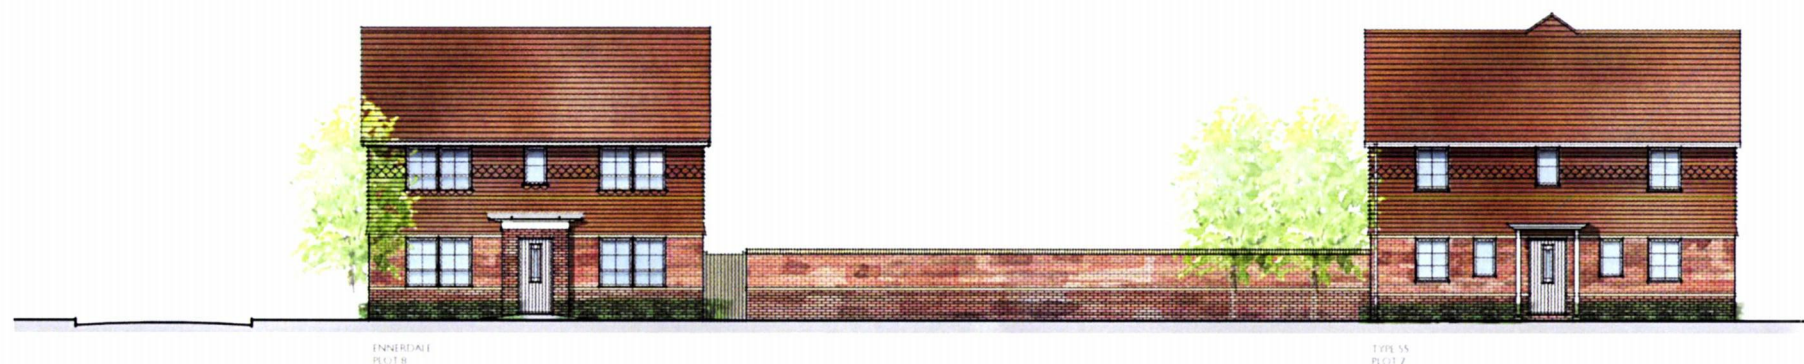


Scale 1:100

North

Project: HAVANT ROAD EMSWORTH

Title: STREET SCENES

Author: BARRATT

Rev: B Date: 12.12.18 Drawn: MAH Checked: MAH

Rev: C Date: 20.02.19 Drawn: RKDB Checked: MAH

Updated to latest layout

Date: OCTOBER 2017

Drawn: RKDB Checked: MAH

Dwg No: CR-15,105,35,33 Rev: C

COOPERBAILLE

Cooper-Baille Limited, Connaught House, 24 Goodford Road, Bagshot, Surrey GU24 0SN Telephone 01276 410639 www.cooperbaille.co.uk