


0 4 8 12 16 20

PHYSICAL SCALE IN METERS @ 1:200

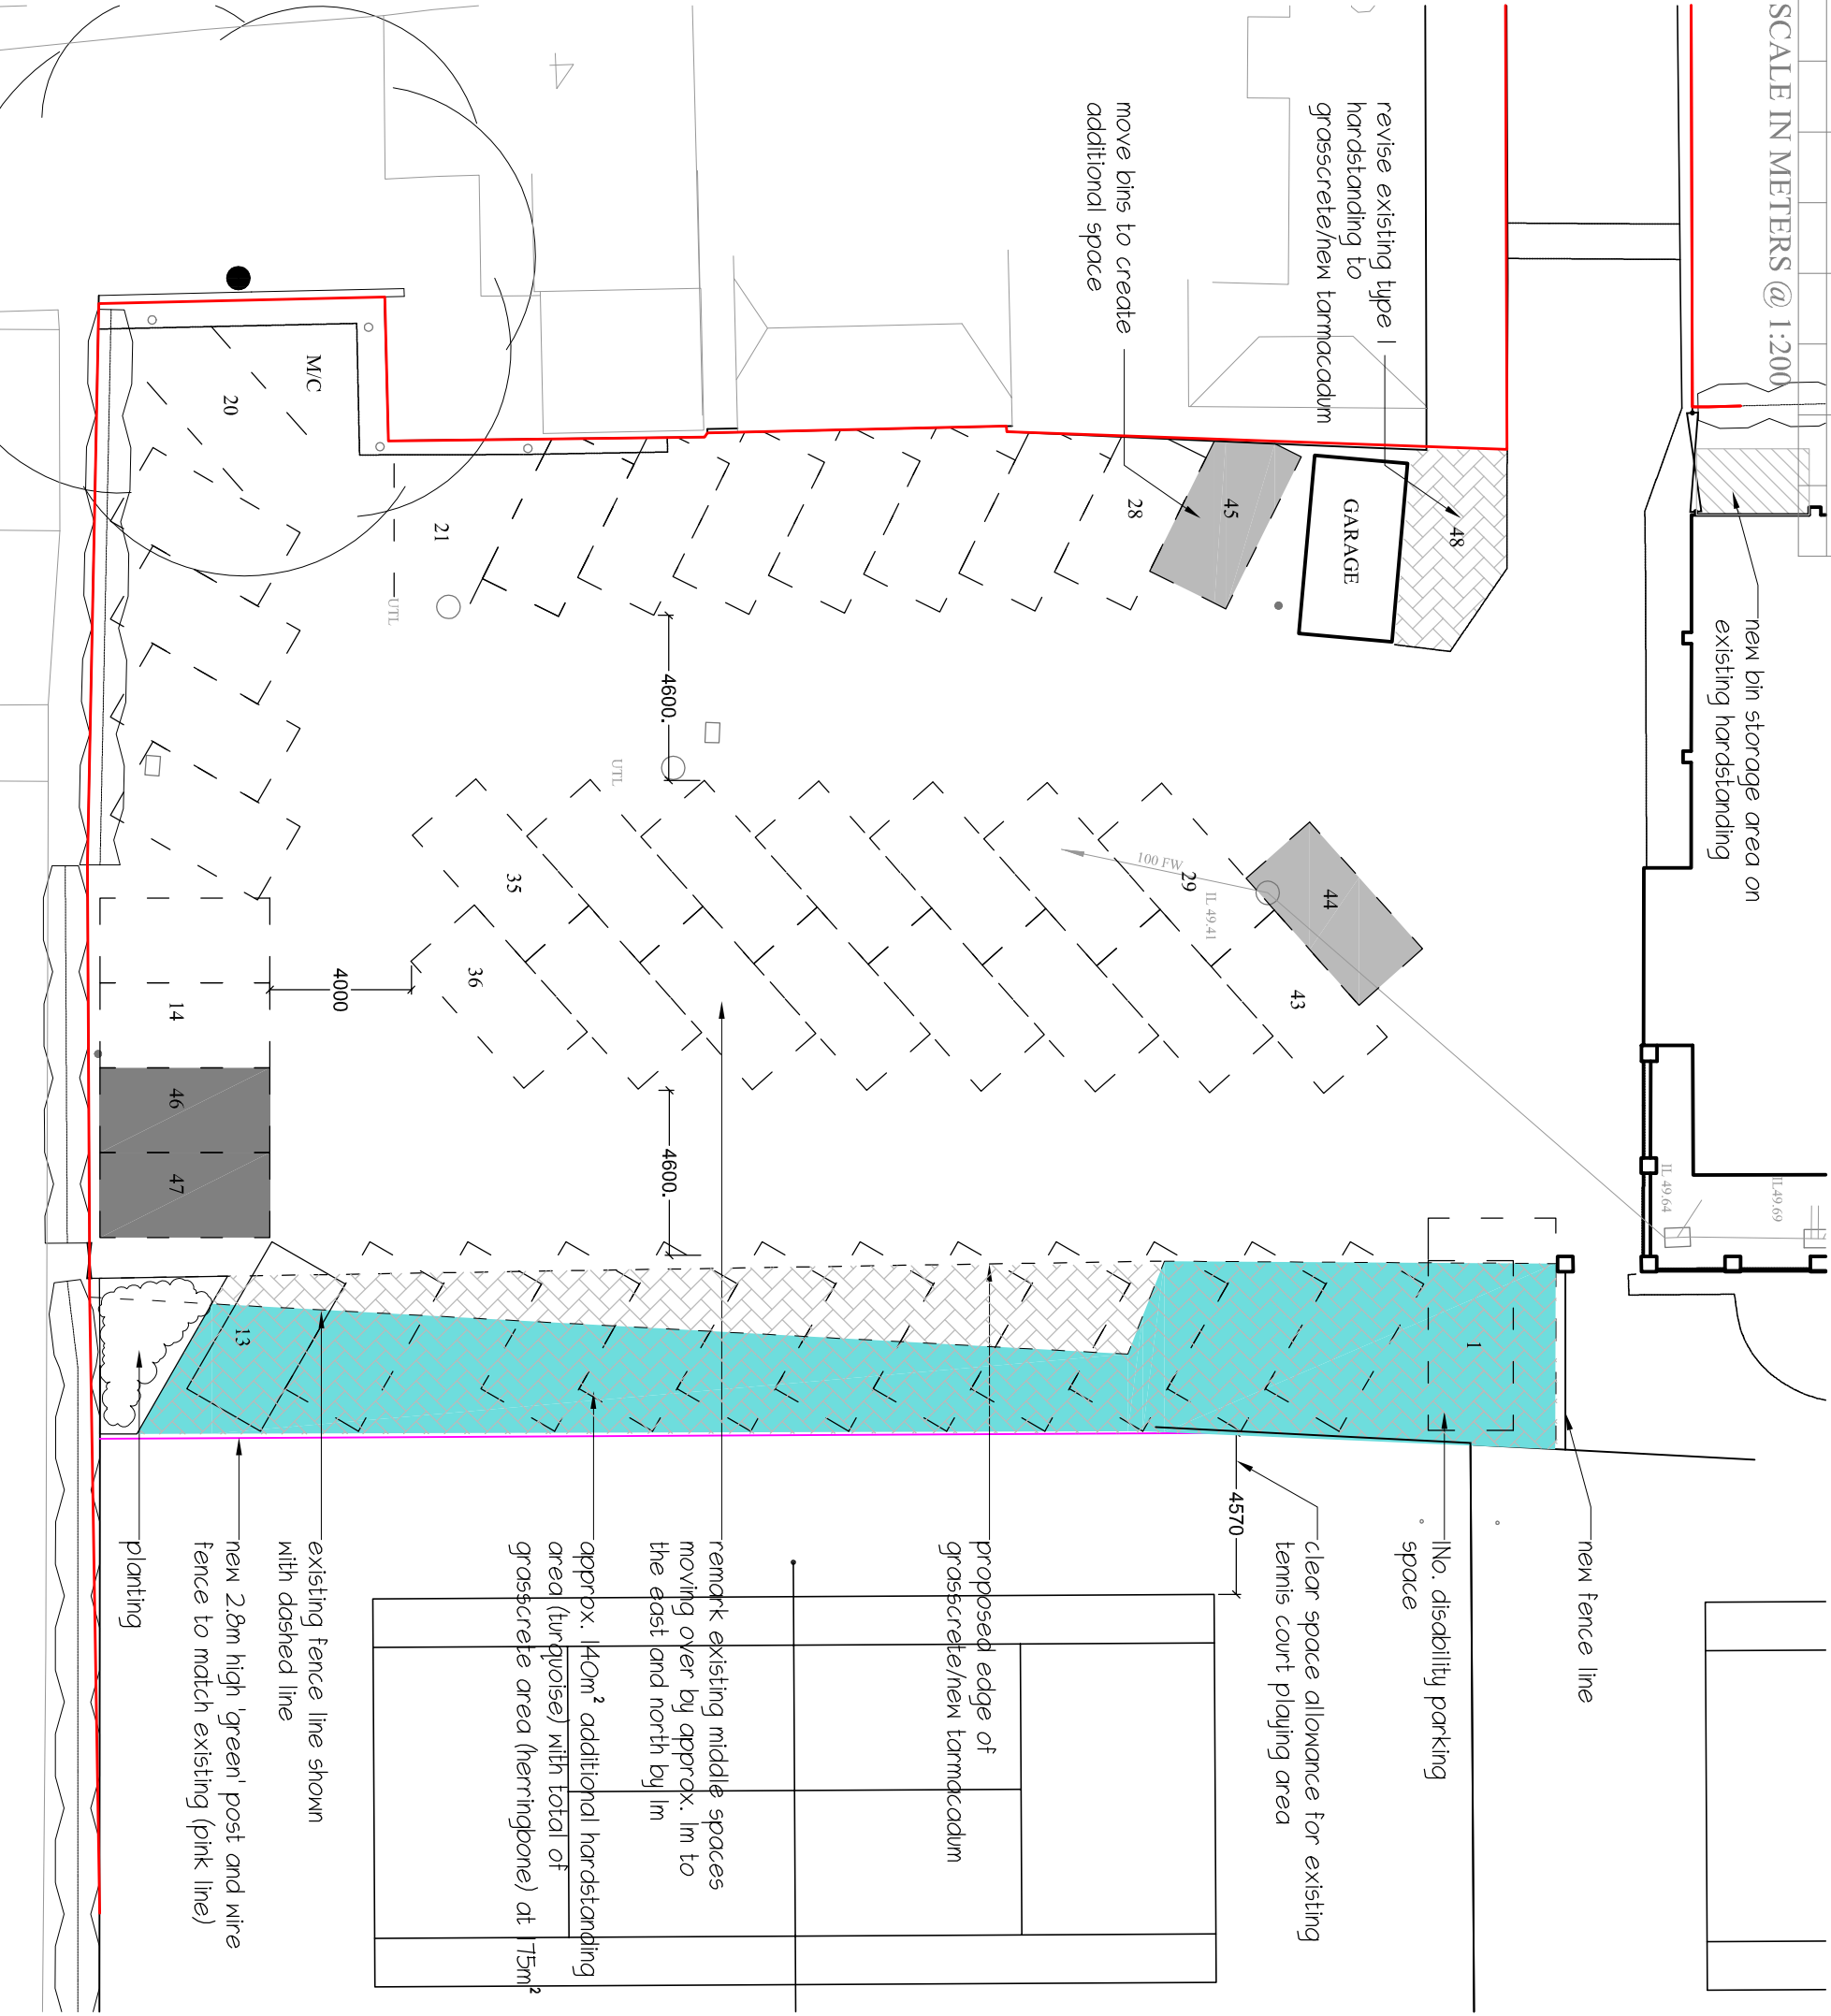

NOTES:
This drawing has been produced solely for PLANNING/DESIGN.
Do not Scale from this Drawing except for planning purposes.
Any drainage shown is presumed and to be checked on site before commencement of works.
This drawing is the copyright of MF Designs Ltd.

Proposed Parking Arrangement

THE AVENUE LAWN TENNIS SQUASH & FITNESS CLUB



mf designs ltd

Chartered Architects



36 Grove Road • Havant • Hampshire • PO9 1AR
Director: Martin Farrer RIBA • Co Registration No.4507379
Date: August 2019
Scale: 1:200

Job No: 3223
Drg No: P_01