
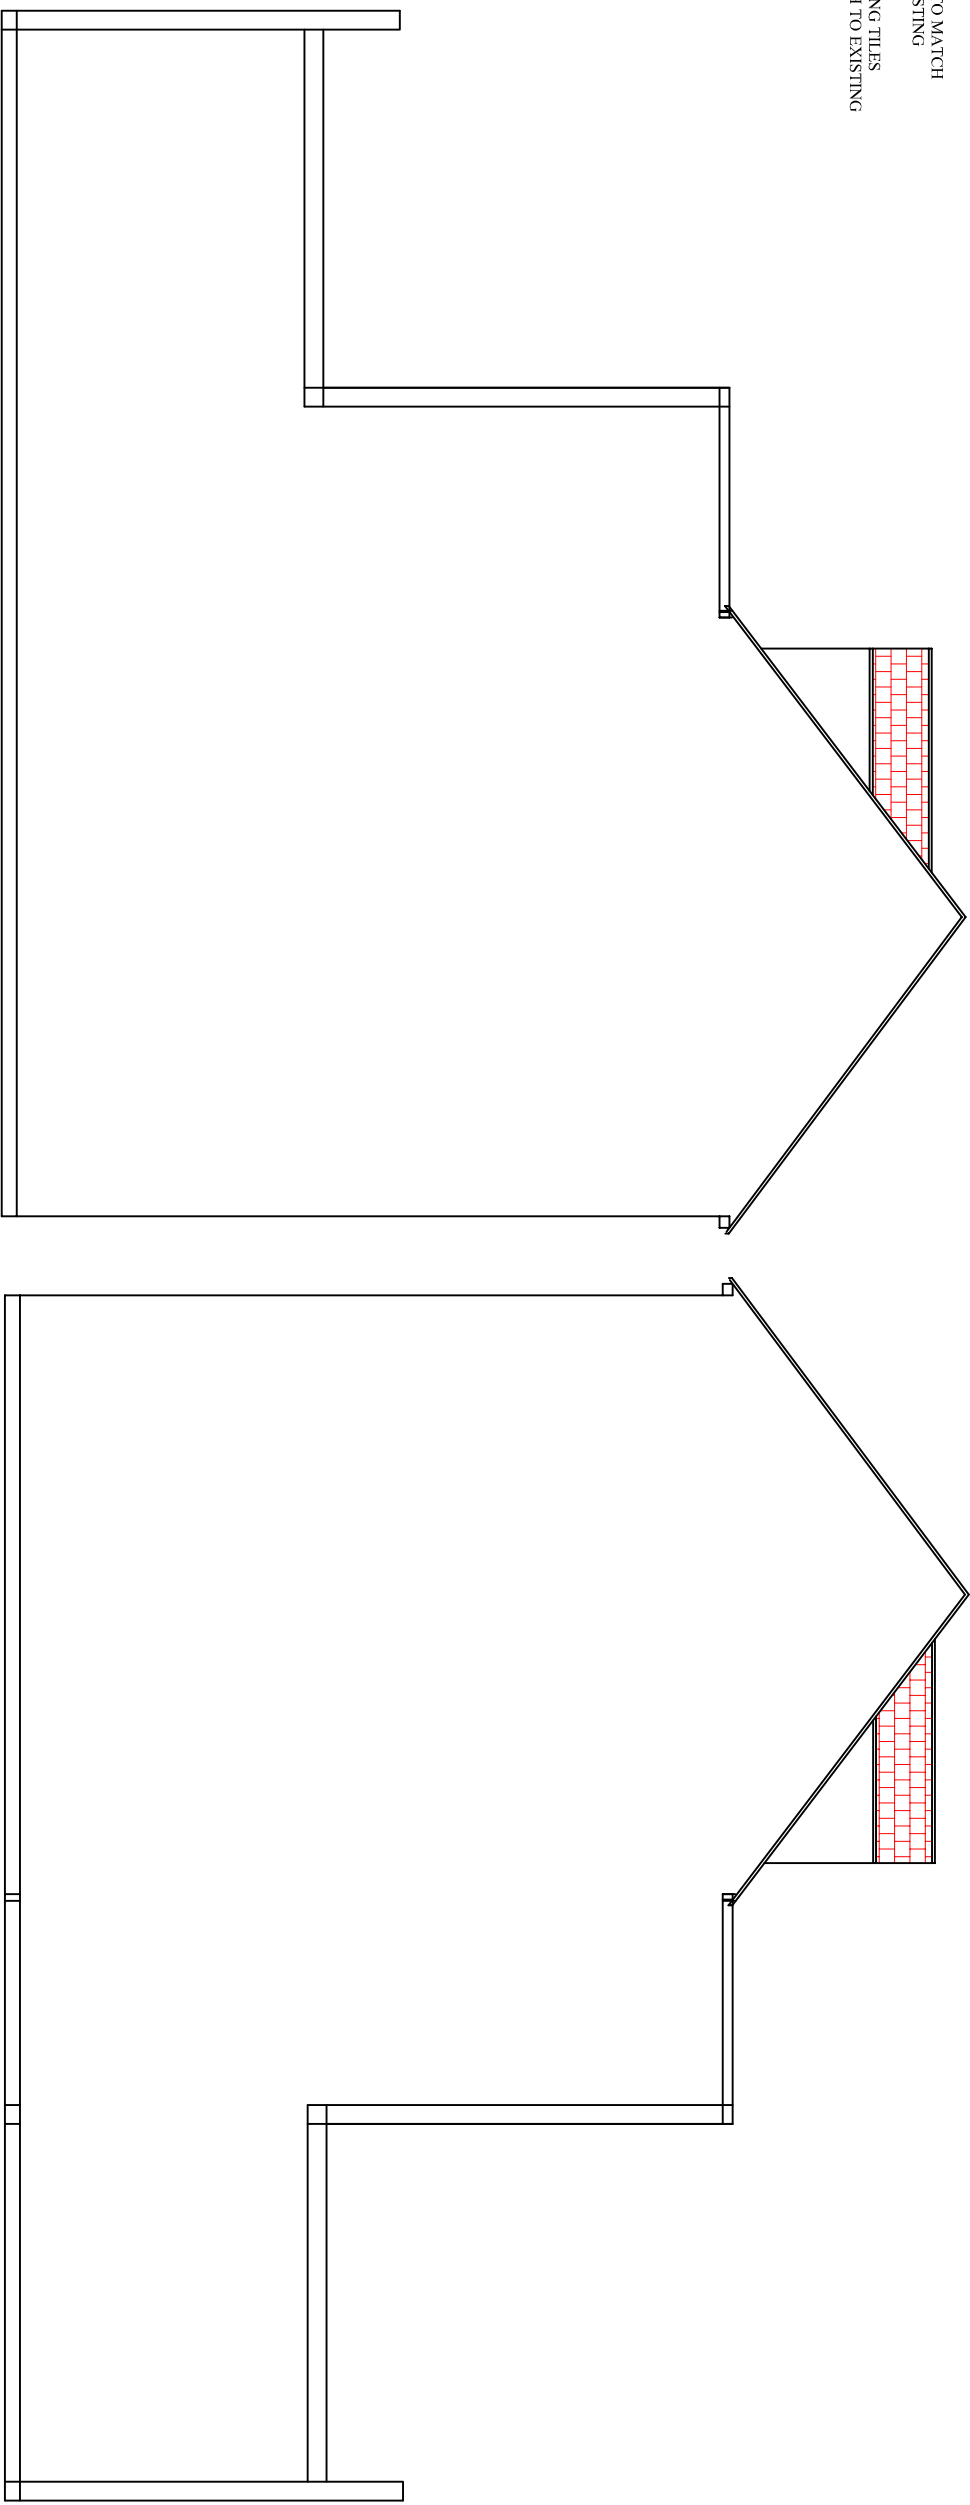
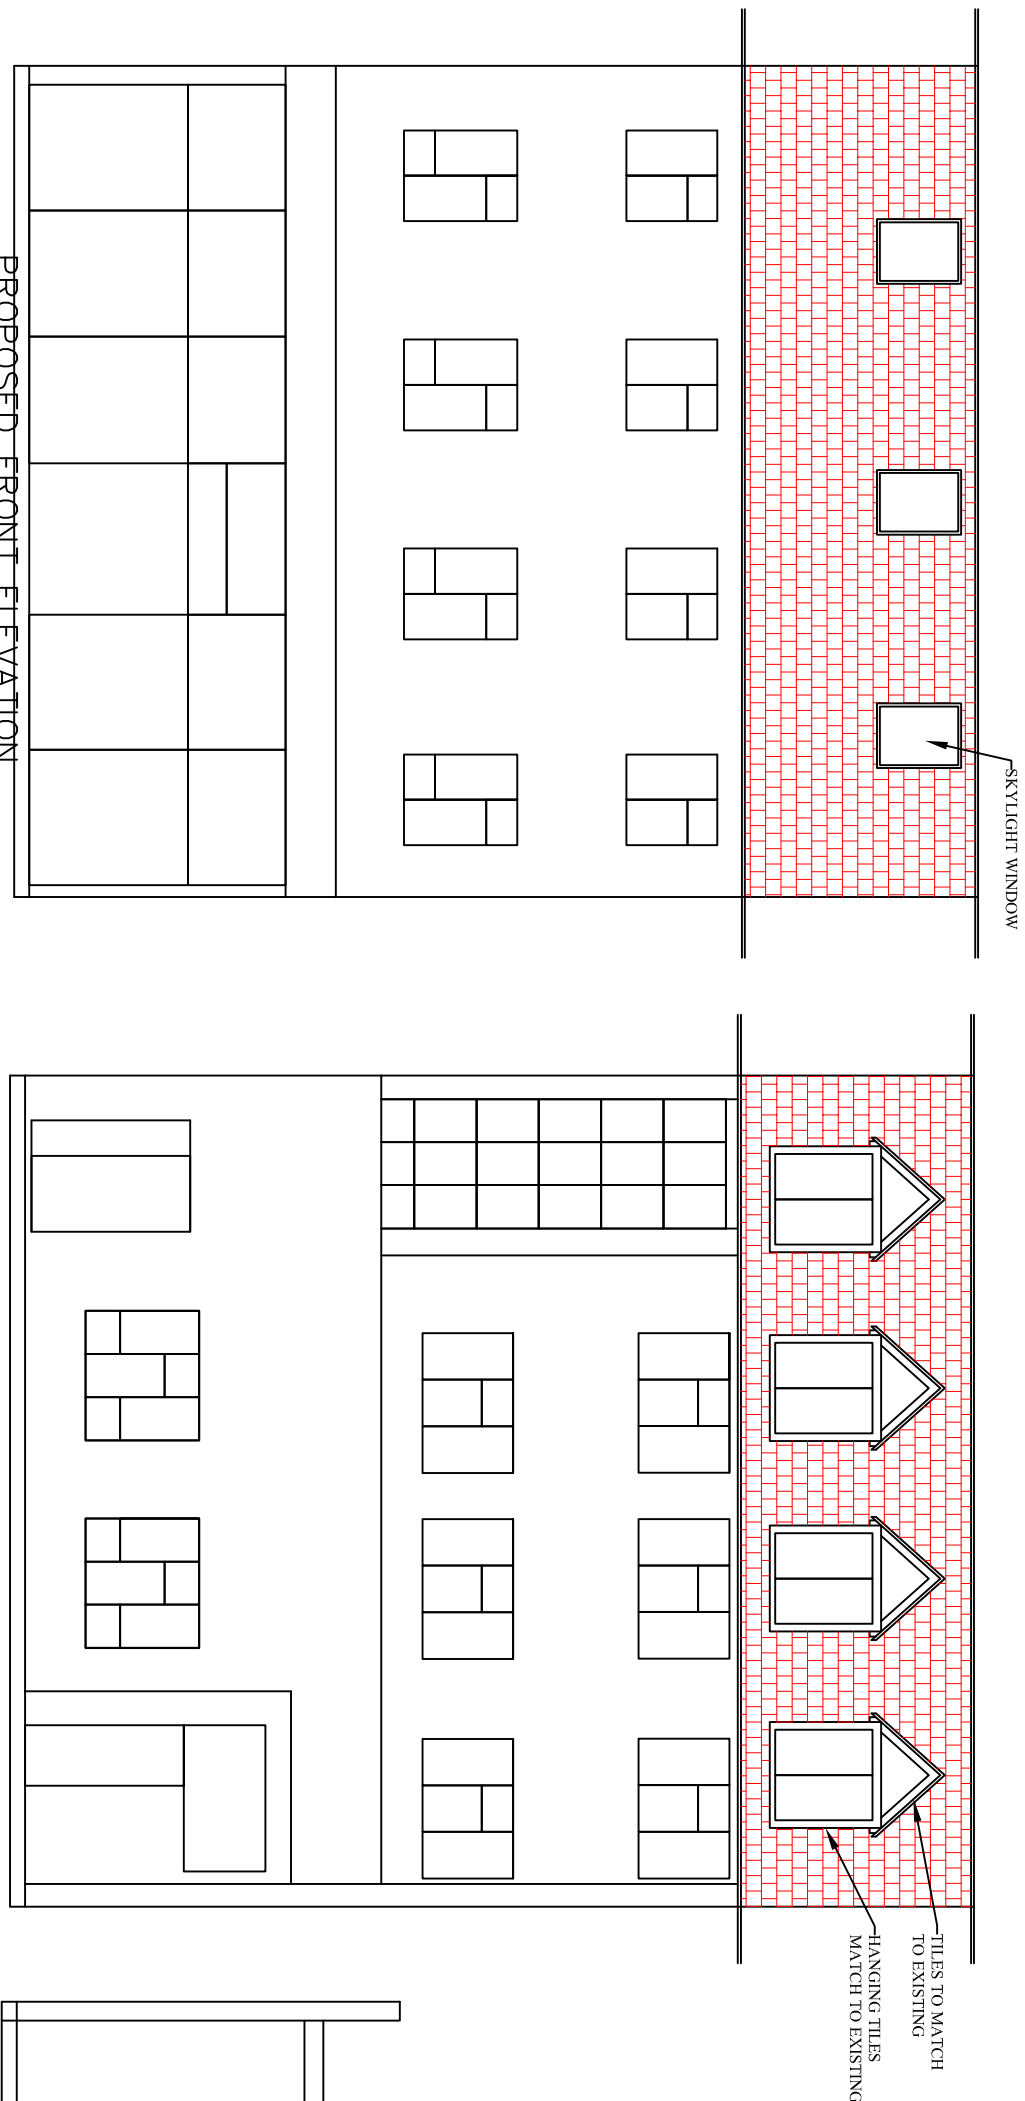
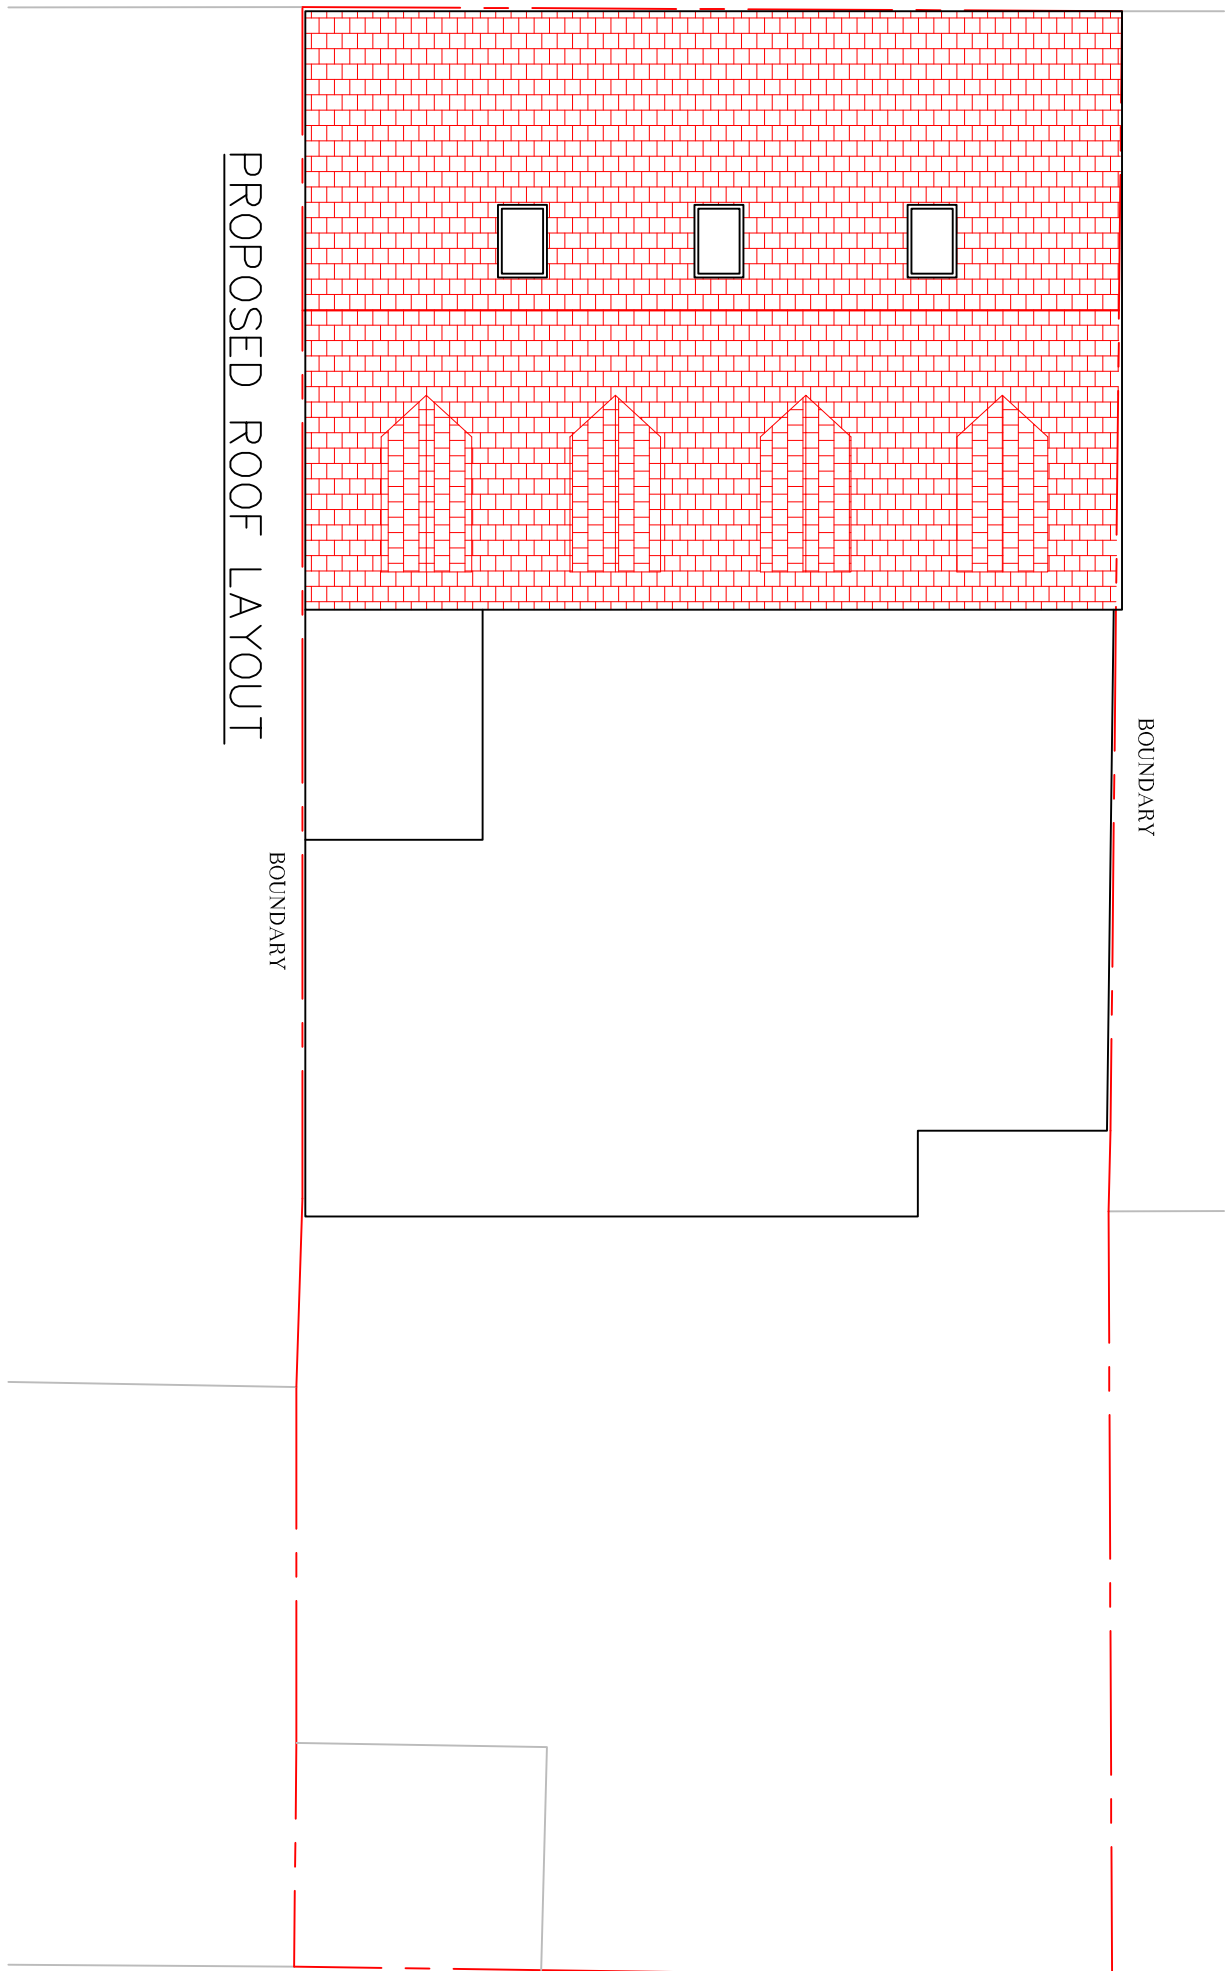
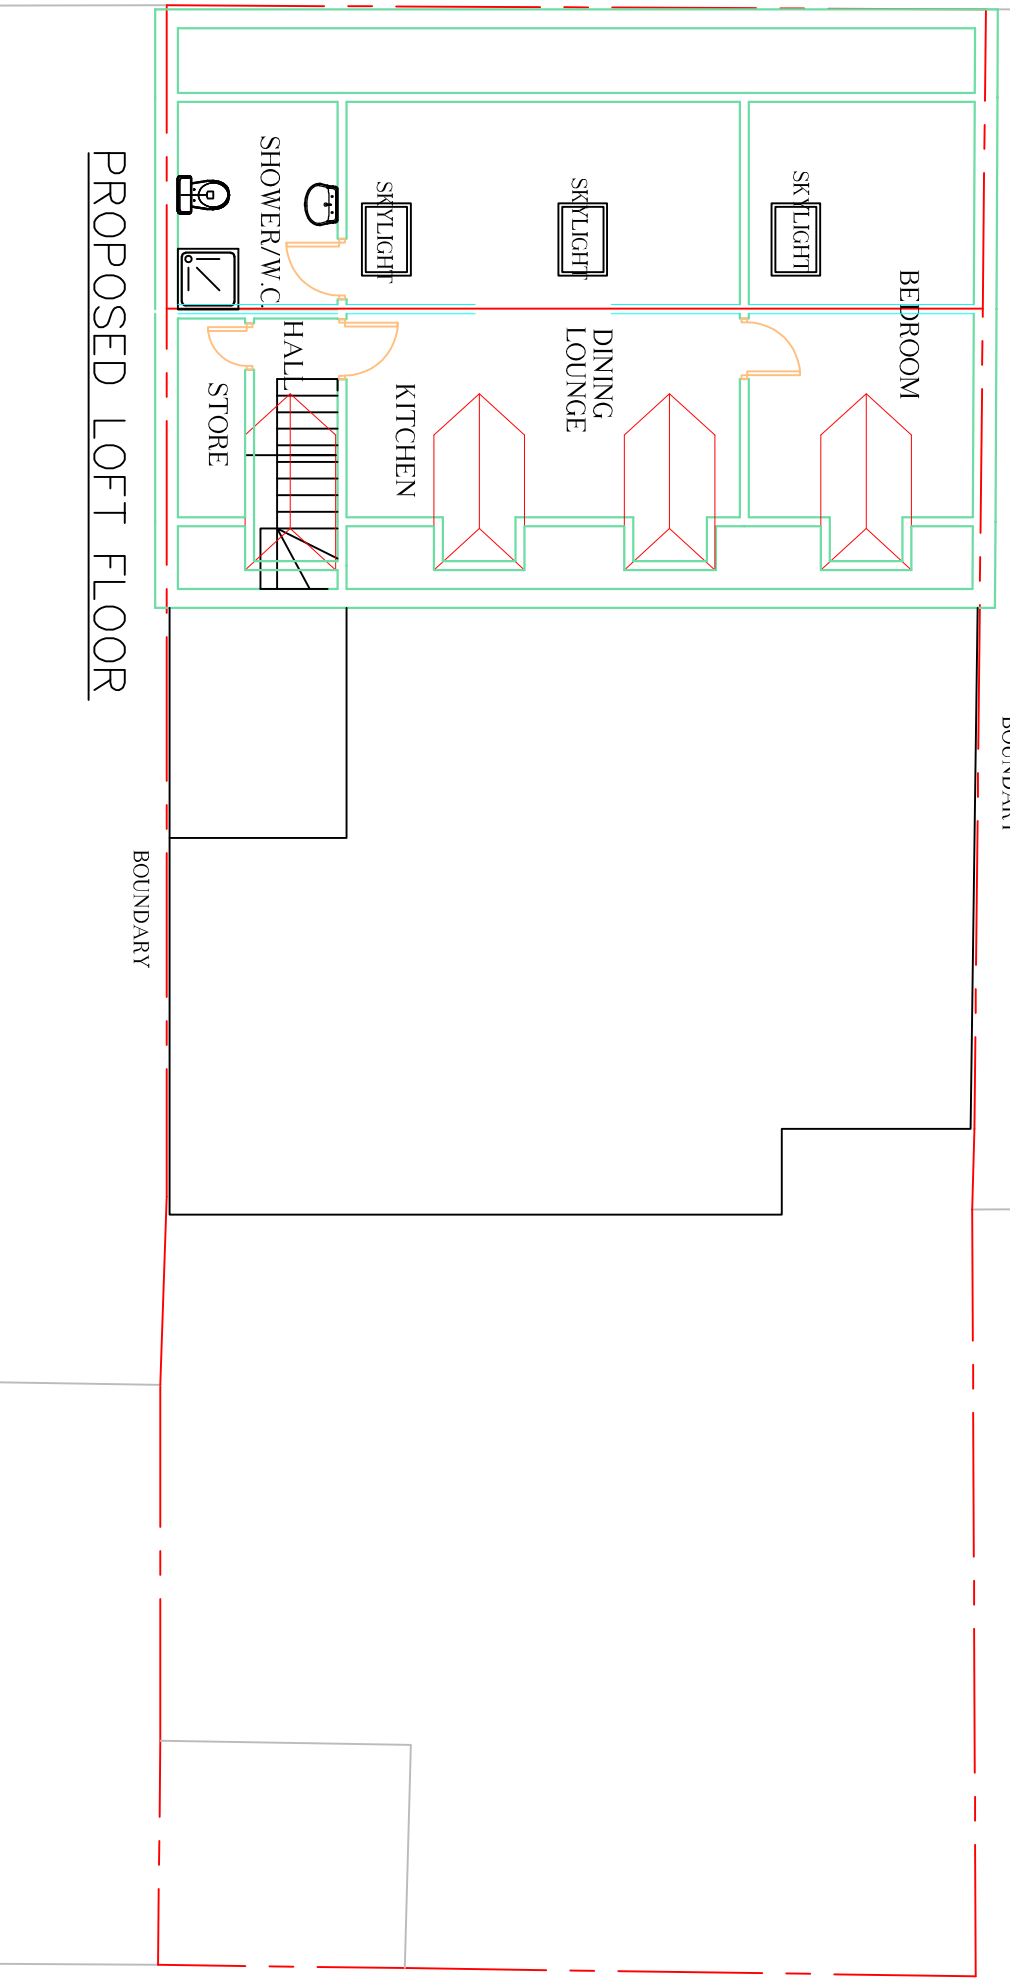
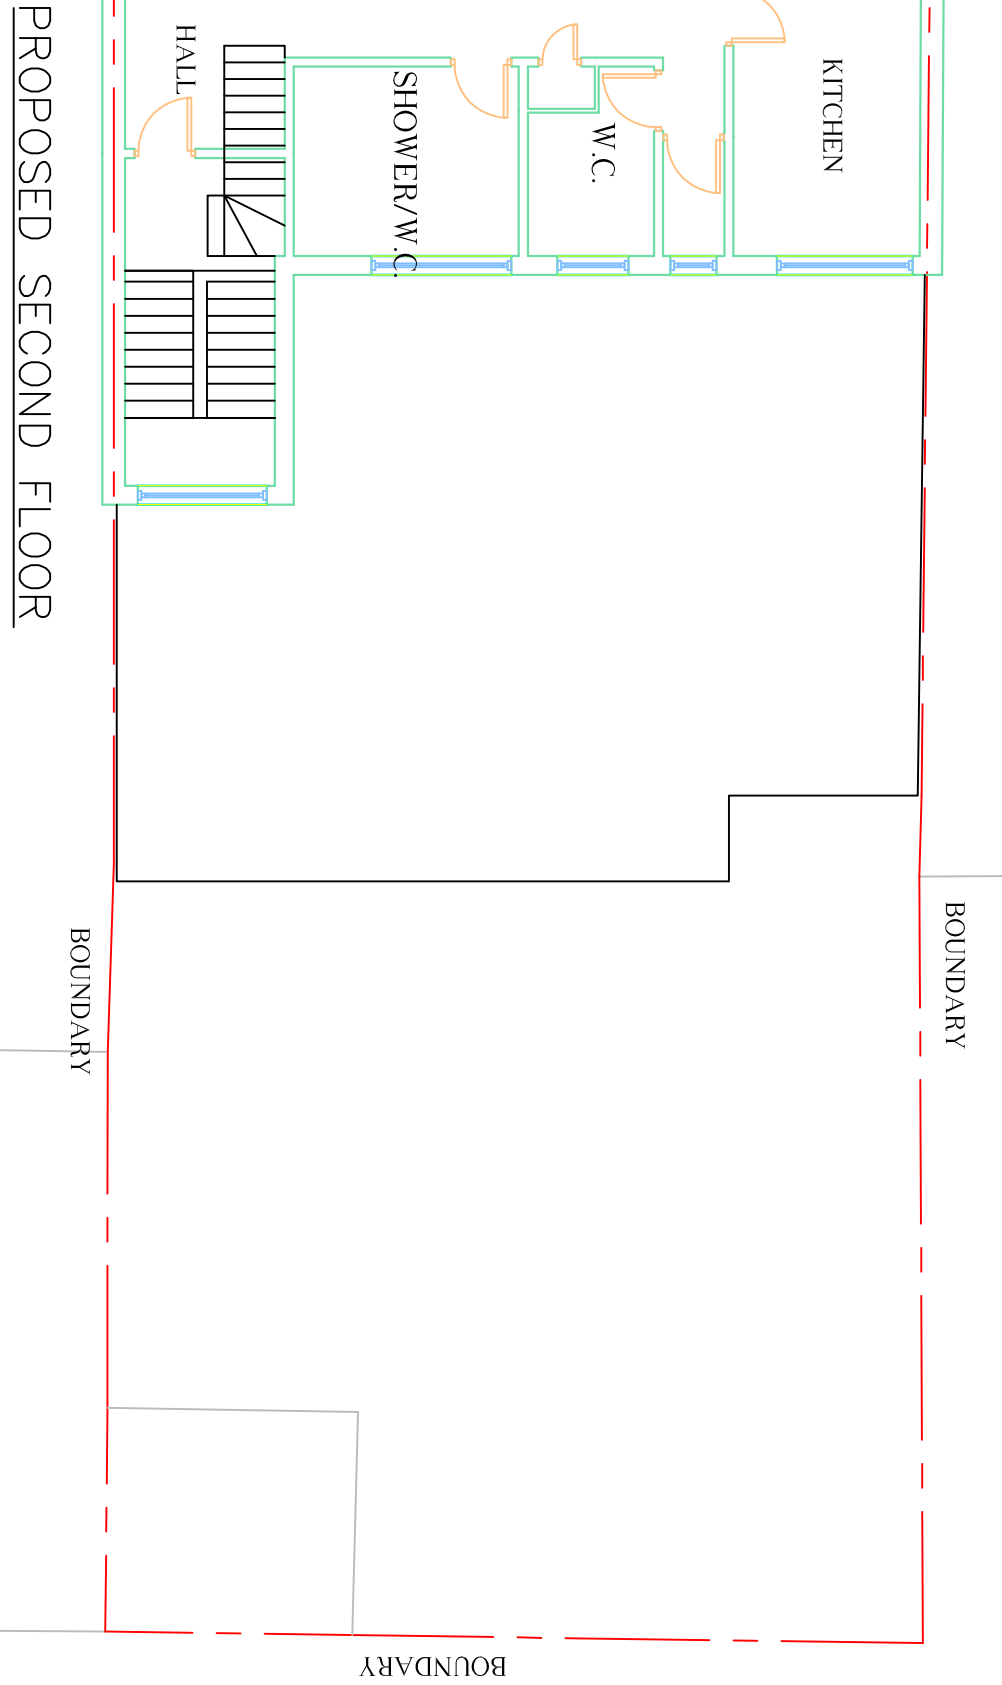


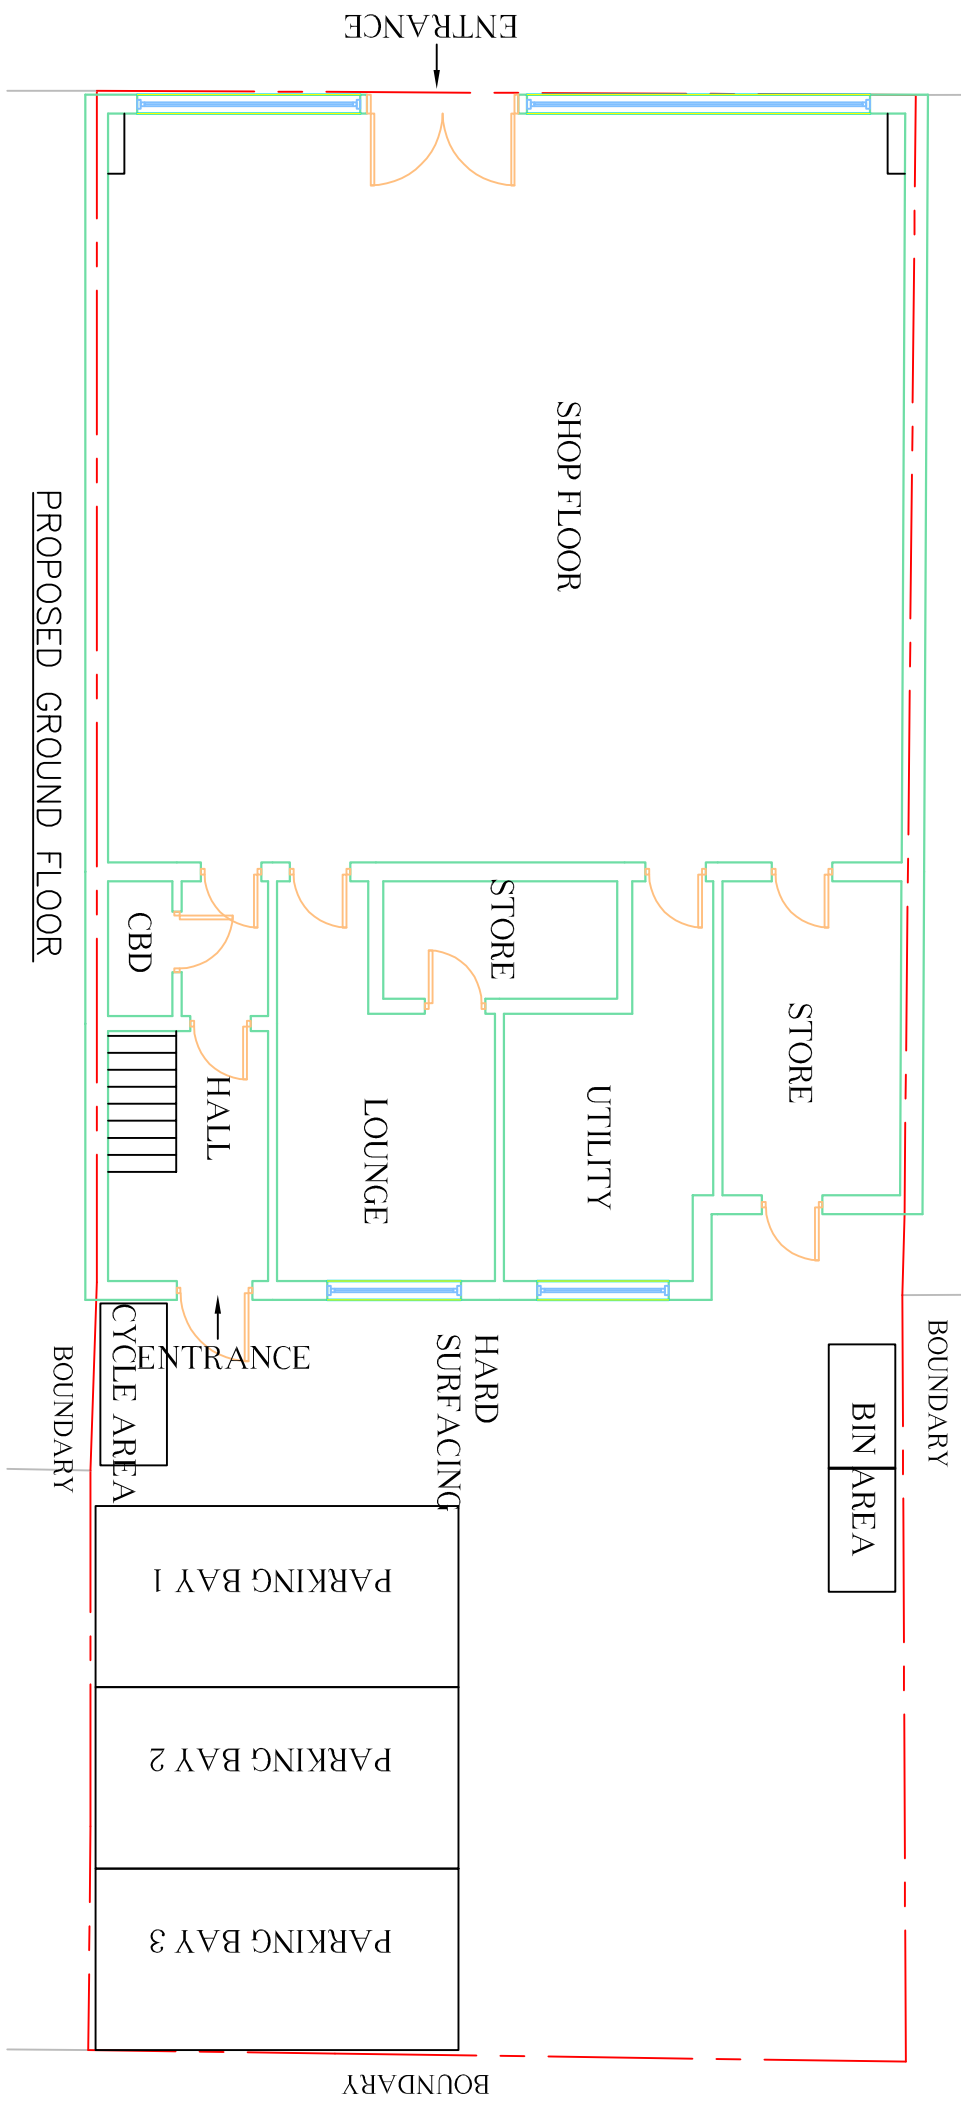

REV	DATE	DESCRIPTION	DWN	DSN	CHK	APP	REFERENCE	PROJECT:	TITLE:	DRAWN:	A/E	15/01/19	DESIGN:	A/E	15/01/19	CHECKED:	A/E	15/01/19	PURPOSE OF ISSUE:	PLANNING	AGENT:	Architectural & Structural Designers	1 Lytton Close Northolt Village, Northolt Middlesex UB5 5BU T: 020 8845 0795, M: 07930 557913, e: e.angeles@aol.com	CLIENT:	DRAWING NO:	3228/JK/02	SCALE:	1:100	REV:	A1
							Master copy of this drawing has been hand signed in accordance with the J.E. Architectural Design Quality System Manual	24-26 PARK PARADE, LEIGH PARK, HAVENT PO9 5AE	CONVERTING THE LOFT INTO A SELF CONTAINED FLAT																					