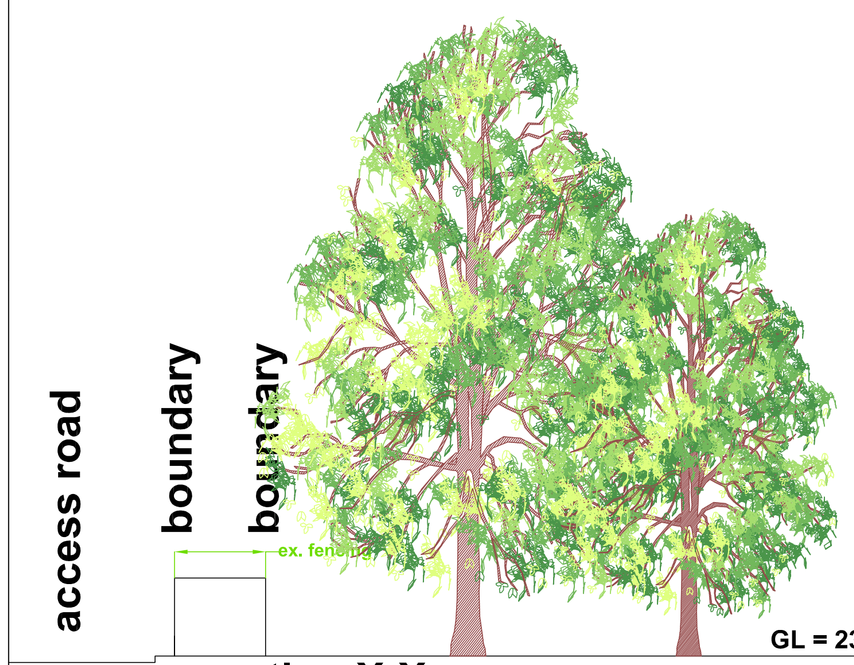

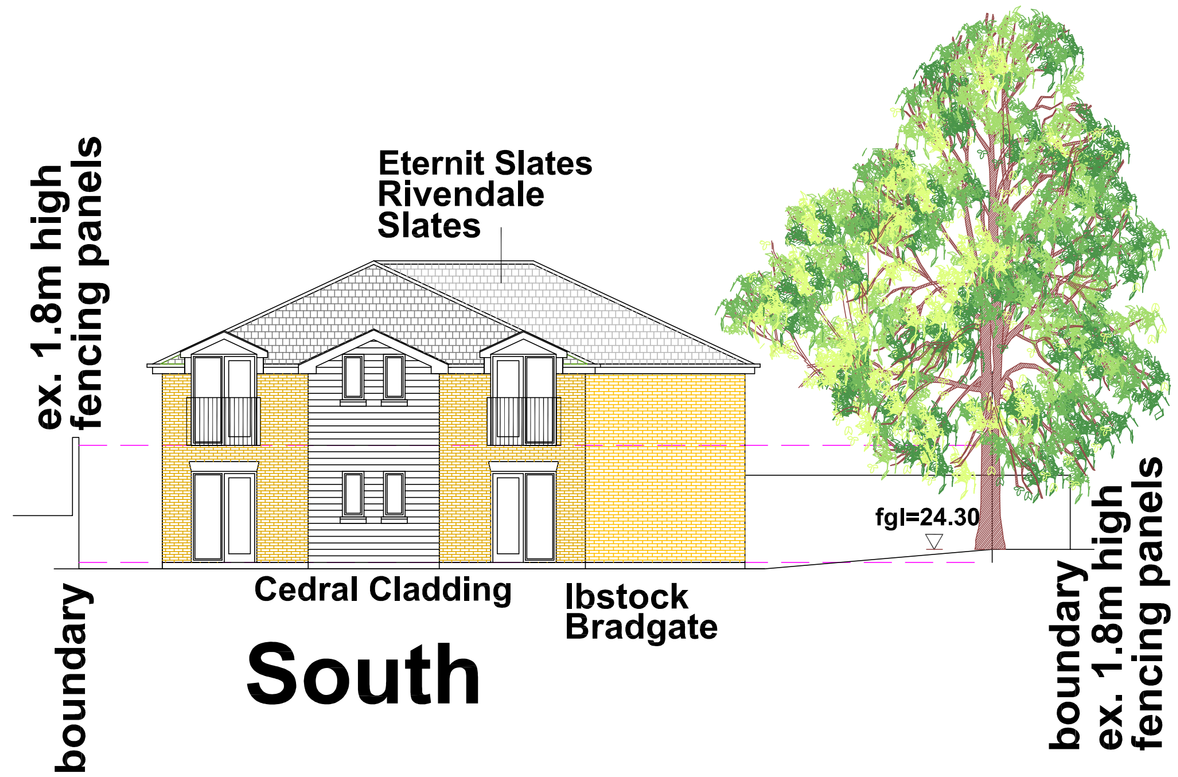

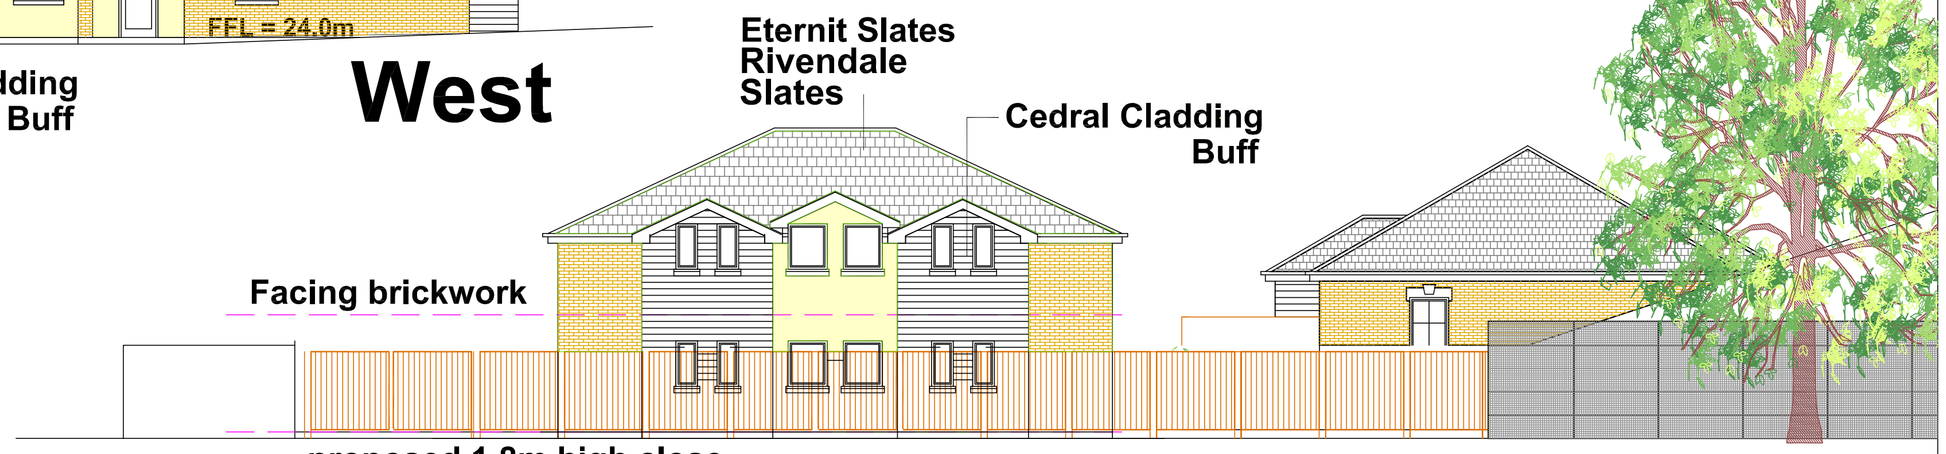

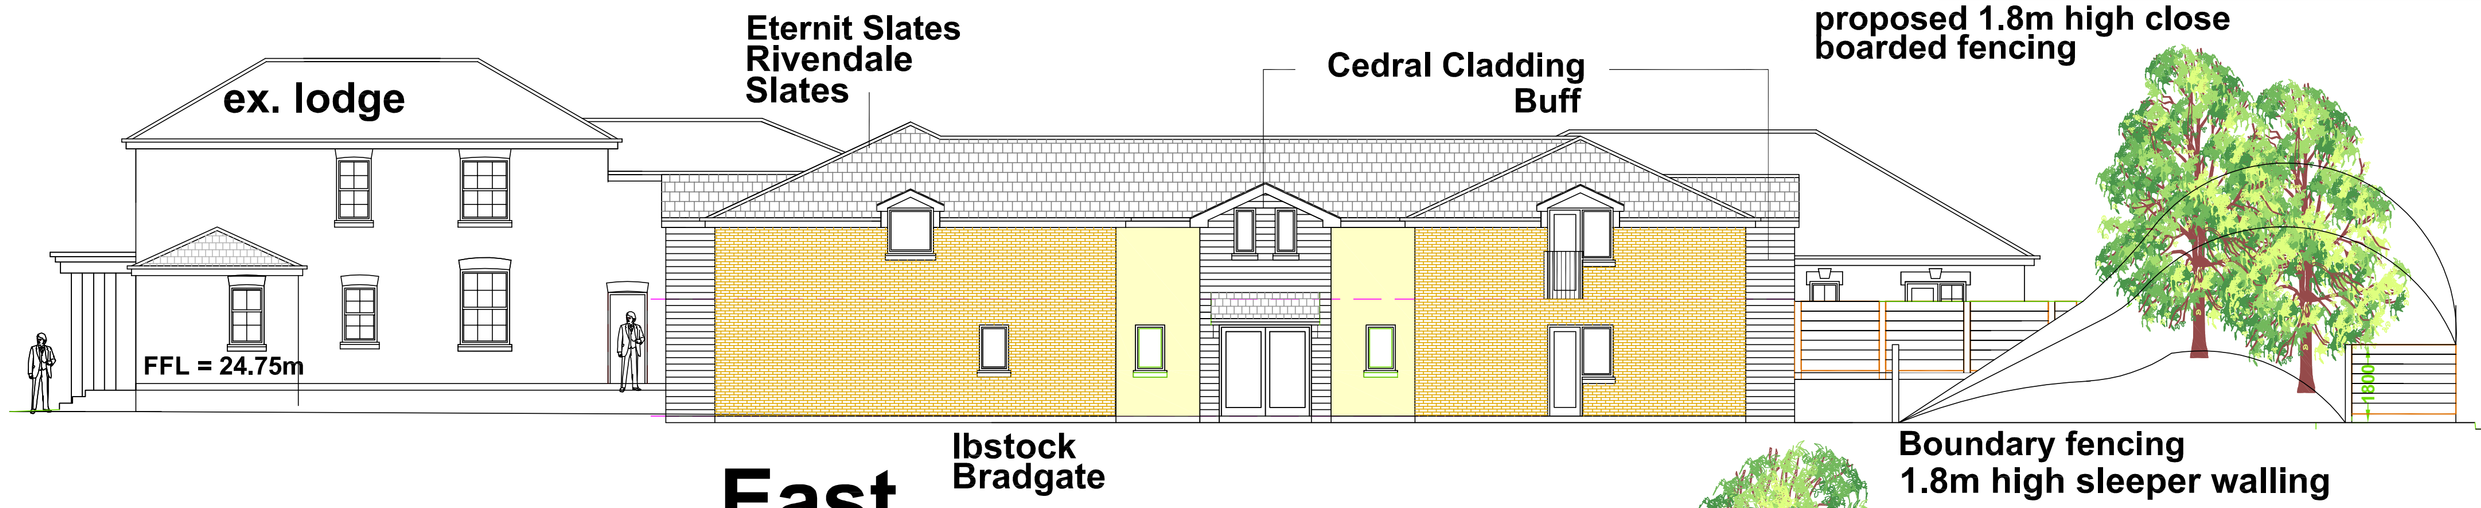

0 1M 5M 10M
500mm 2M

REVISION G: AMENDED TO ARBO - 21/01/19 - PG
REVISION F: ROOF LOWERED 450mm - 14/01/19 - PG
REVISION E: AMENDED PROPOSALS - 14/01/19 - PG

SCALE 1/100

TITLE 7 no. Apartments for Supported Living

DATE Jan. 2019

42, Bedhampton Hill Havant

CONTRACTOR MUST CHECK ALL DIMENSIONS ON SITE ONLY FIGURED DIMENSIONS TO BE ACCEPTED. DISCREPANCIES TO BE REPORTED TO THE ARCHITECT BEFORE PROCEEDING

© COPYRIGHT

DETAIL Elevations

AUTHOR PG

DRAWING No 18/2000/PO4

A B C D E F G H J K L M N P Q R S T U V W X Y Z

PETER GALLOWAY ARCHITECT
pgp
HAVANT, HAMPSHIRE PO9 1RA
TEL 02392 483153 MOB. 07808 483362
E-MAIL: peter@pgparchitects.co.uk