
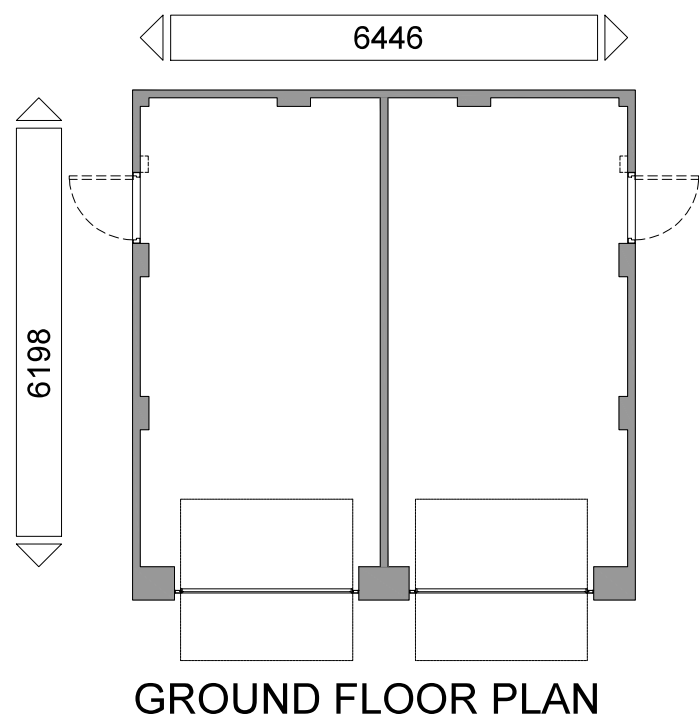


TWIN GARAGE TYPE 1 PLANS & ELEVATIONS 1:100 @ A3

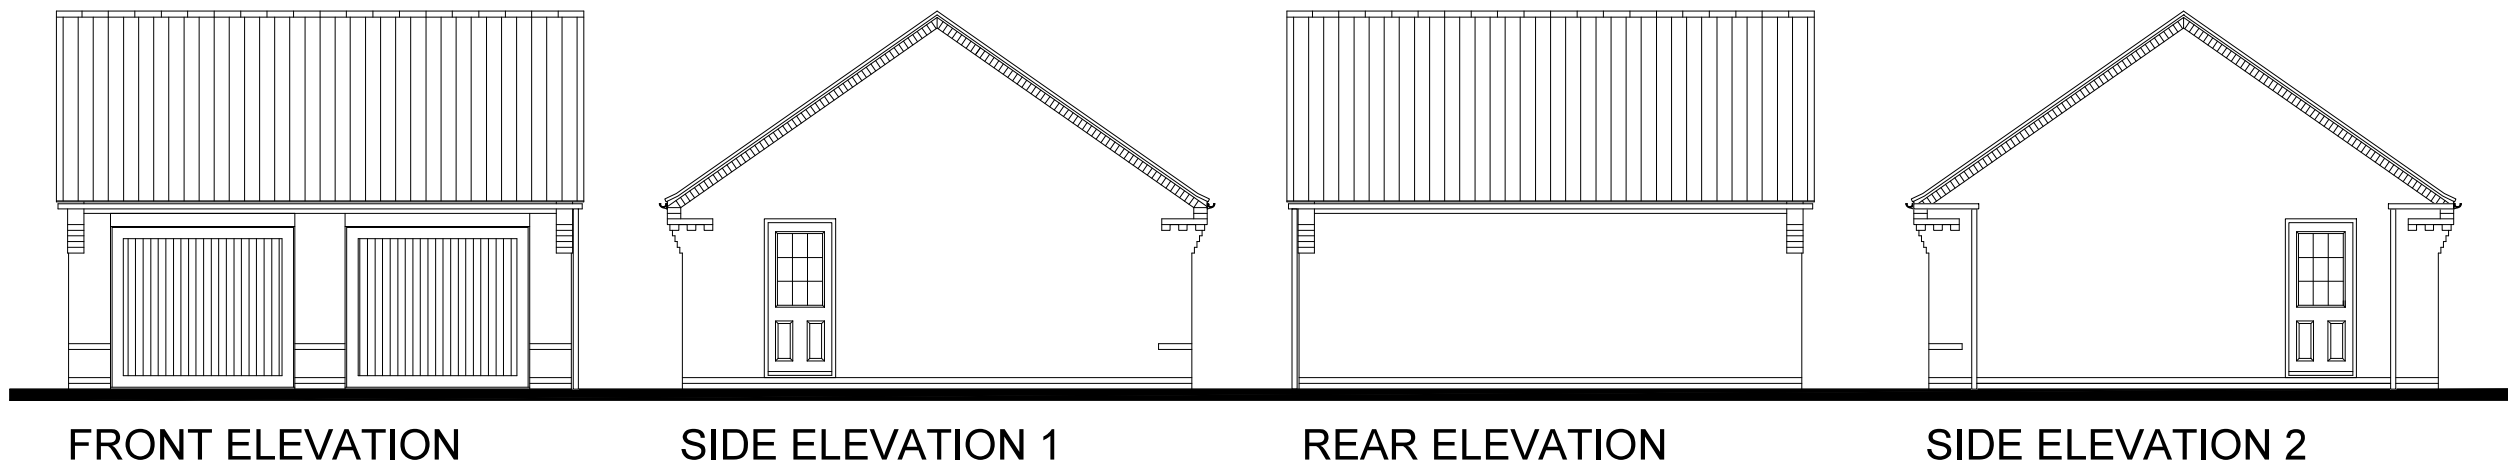