
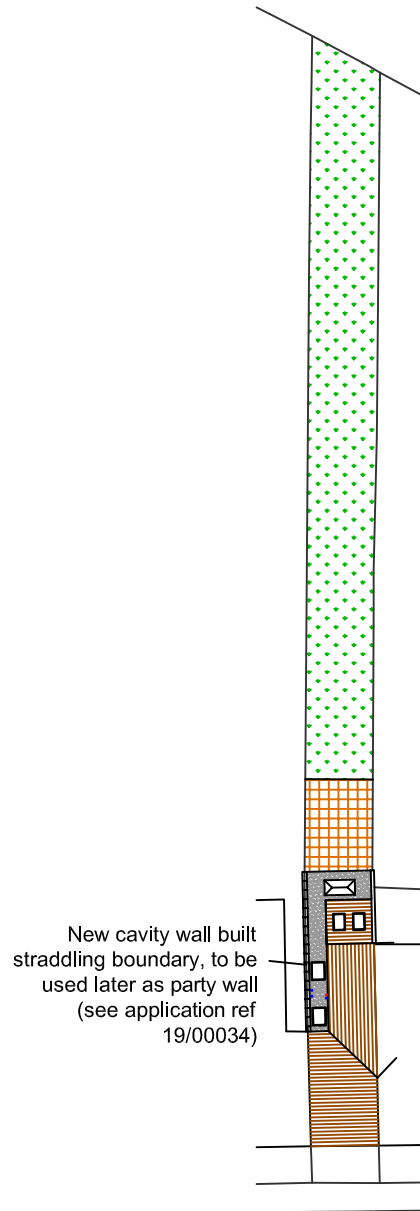


NOTES:
All dimensions to be checked on site and any discrepancy notified to The Martin Ralph Group. Written dimensions are to be used in preference to scaled dimensions.

This drawing is the property of The Martin Ralph Group and must not be reproduced, in part or whole, or deviated from, without their permission.

It is essential that prior to commencement and during construction works, the contractor reviews the drawings and specification and discusses with the practice any inconsistencies, anomalies, non-industry standard features or other concerns.

For both pricing and construction purposes Structural, Mechanical and Electrical Engineers designs, calculations and sizes etc are to take preference over the layout drawings. Any discrepancies are to be brought to the immediate attention of The Martin Ralph Group.

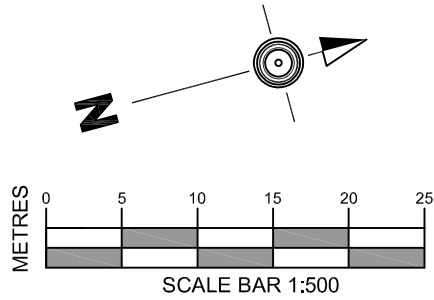

BLOCK PLAN
(1:500)

AMENDMENTS		DATE	CLIENT	DRAWING TITLE	
			MR & MRS WILSON 56 FOURTH AVENUE HAVANT HAMPSHIRE PO9 2QX	PROPOSED BLOCK PLAN	
				DATE 04.03.2019	
			PROJECT EXTENSION & INTERNAL ALTERATIONS 56 FOURTH AVENUE HAVANT HAMPSHIRE PO9 2QX	SCALE 1:500 @ A4	
				DRAWING No. 18/042/02	REVISION
			THE MARTIN RALPH GROUP  RICS CHARTERED SURVEYORS ARCHITECTS & ENGINEERS 11 Dagoon House Hussar Court Brambles Business Park Portsmouth Hampshire PO7 7SF www.martinralph.co.uk Info@martinralph.co.uk T. 023 9225 7711 F. 023 9225 7712		