



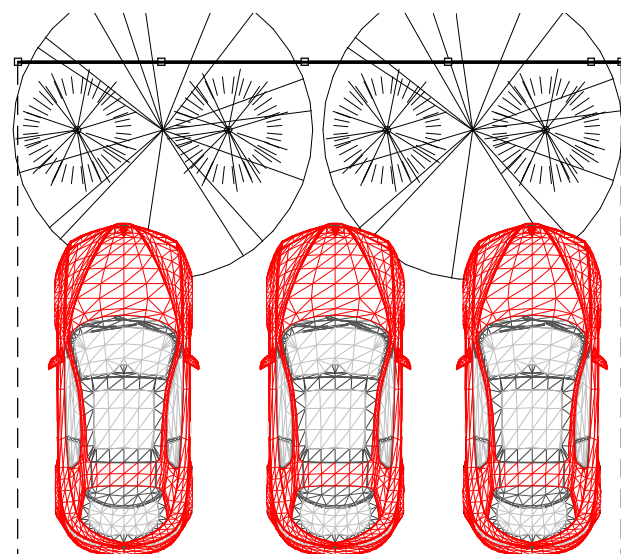

4 No Erica x veitchii 'Exeter'
Max height 2m Max. spread
0.5-1.0m. 2 No Acer
shirasawanum 2m avg. height
and 2m spread


Planting, Hardsurfaces, Fence
and Bike store to be
implemented prior to new flats
being occupied

Permeable Asphalt Drive
and Parking Area with
Soakaway in Parking 5m
from Building and 2.5m
from boundary

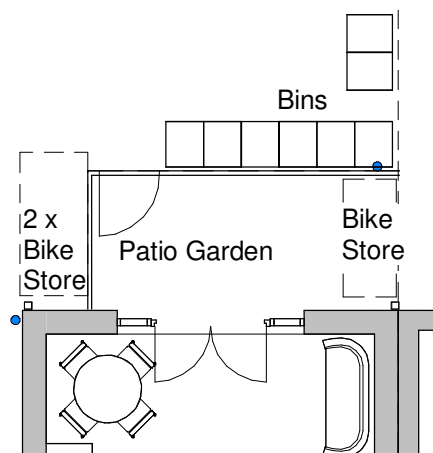


Landscape Plan

1 : 100

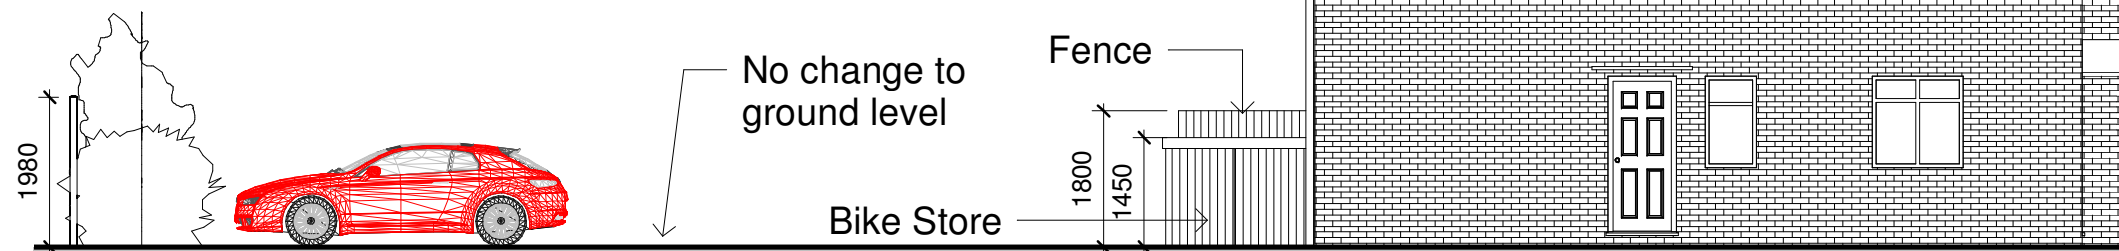


Landscape Elevation

1 : 100

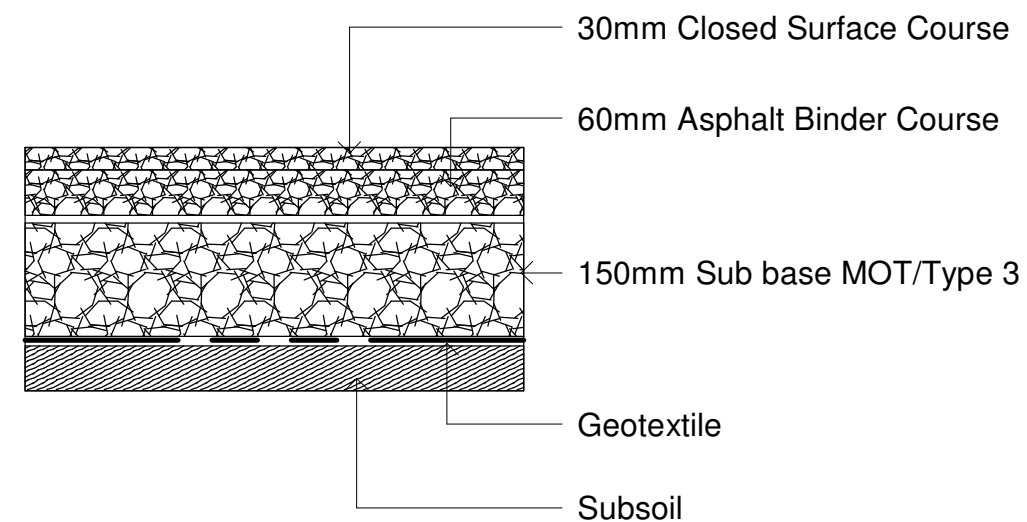

Permeable Asphalt

1 : 10

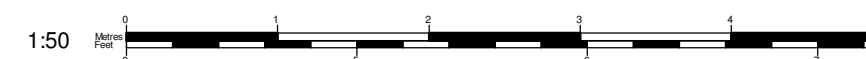

Tel: 0800 6127 664
www.yourhomeplans.co.uk

Your Home Plans



These drawings are for approval purposes.
Materials and products should not be ordered
based on scaling from drawings as errors
may occur along existing building lines. All
measurements and supporting elements are
to be checked on site. Refer to Your Home
Plans if any discrepancies are found.

Mr Passingham
85 & 85A London Road
Cowplain
Waterlooville
Hampshire
PO8 8XB

Landscape

Project number	85LON-18 REVE	A109 REVB
Date	2nd April 2019	
Drawn by	JG	Scale As indicated
Checked by	Checker	