

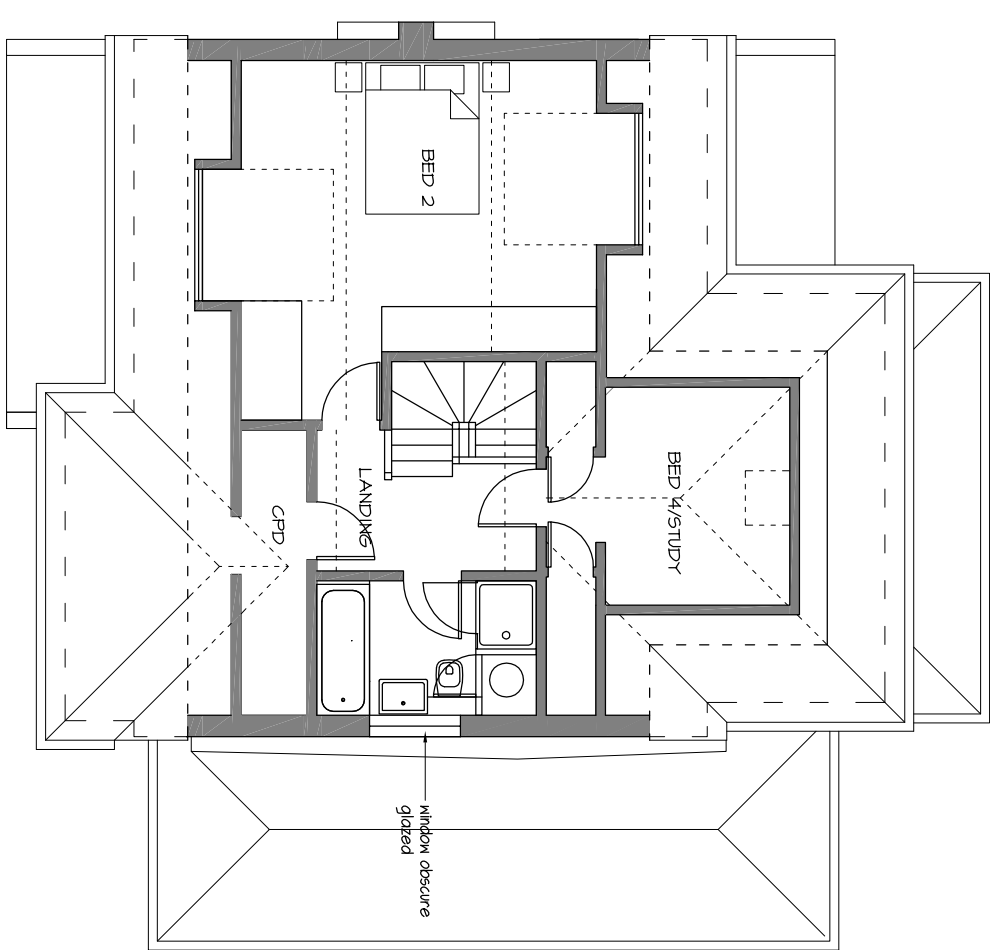


PHYSICAL SCALE IN METERS @ 1:100

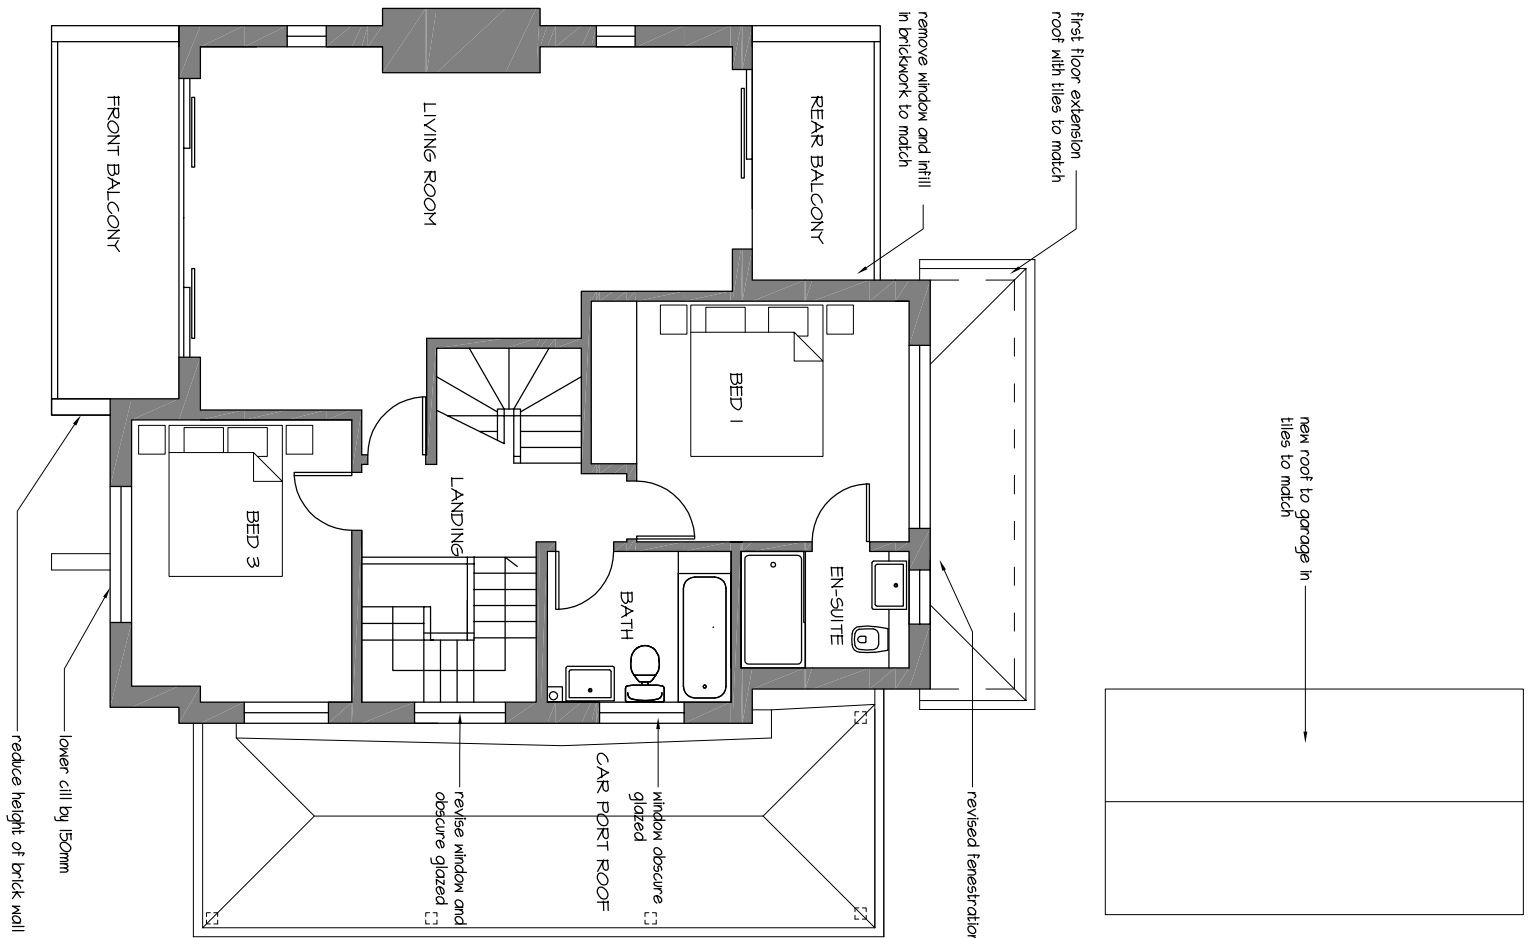

NOTES:
This drawing has been produced solely for PLANNING/DESIGN.
Do not Scale from this Drawing except for planning purposes.
Any drainage shown is presumed and to be checked on site
before commencement of works.
This drawing is the copyright of MF Designs Ltd.

Proposed First

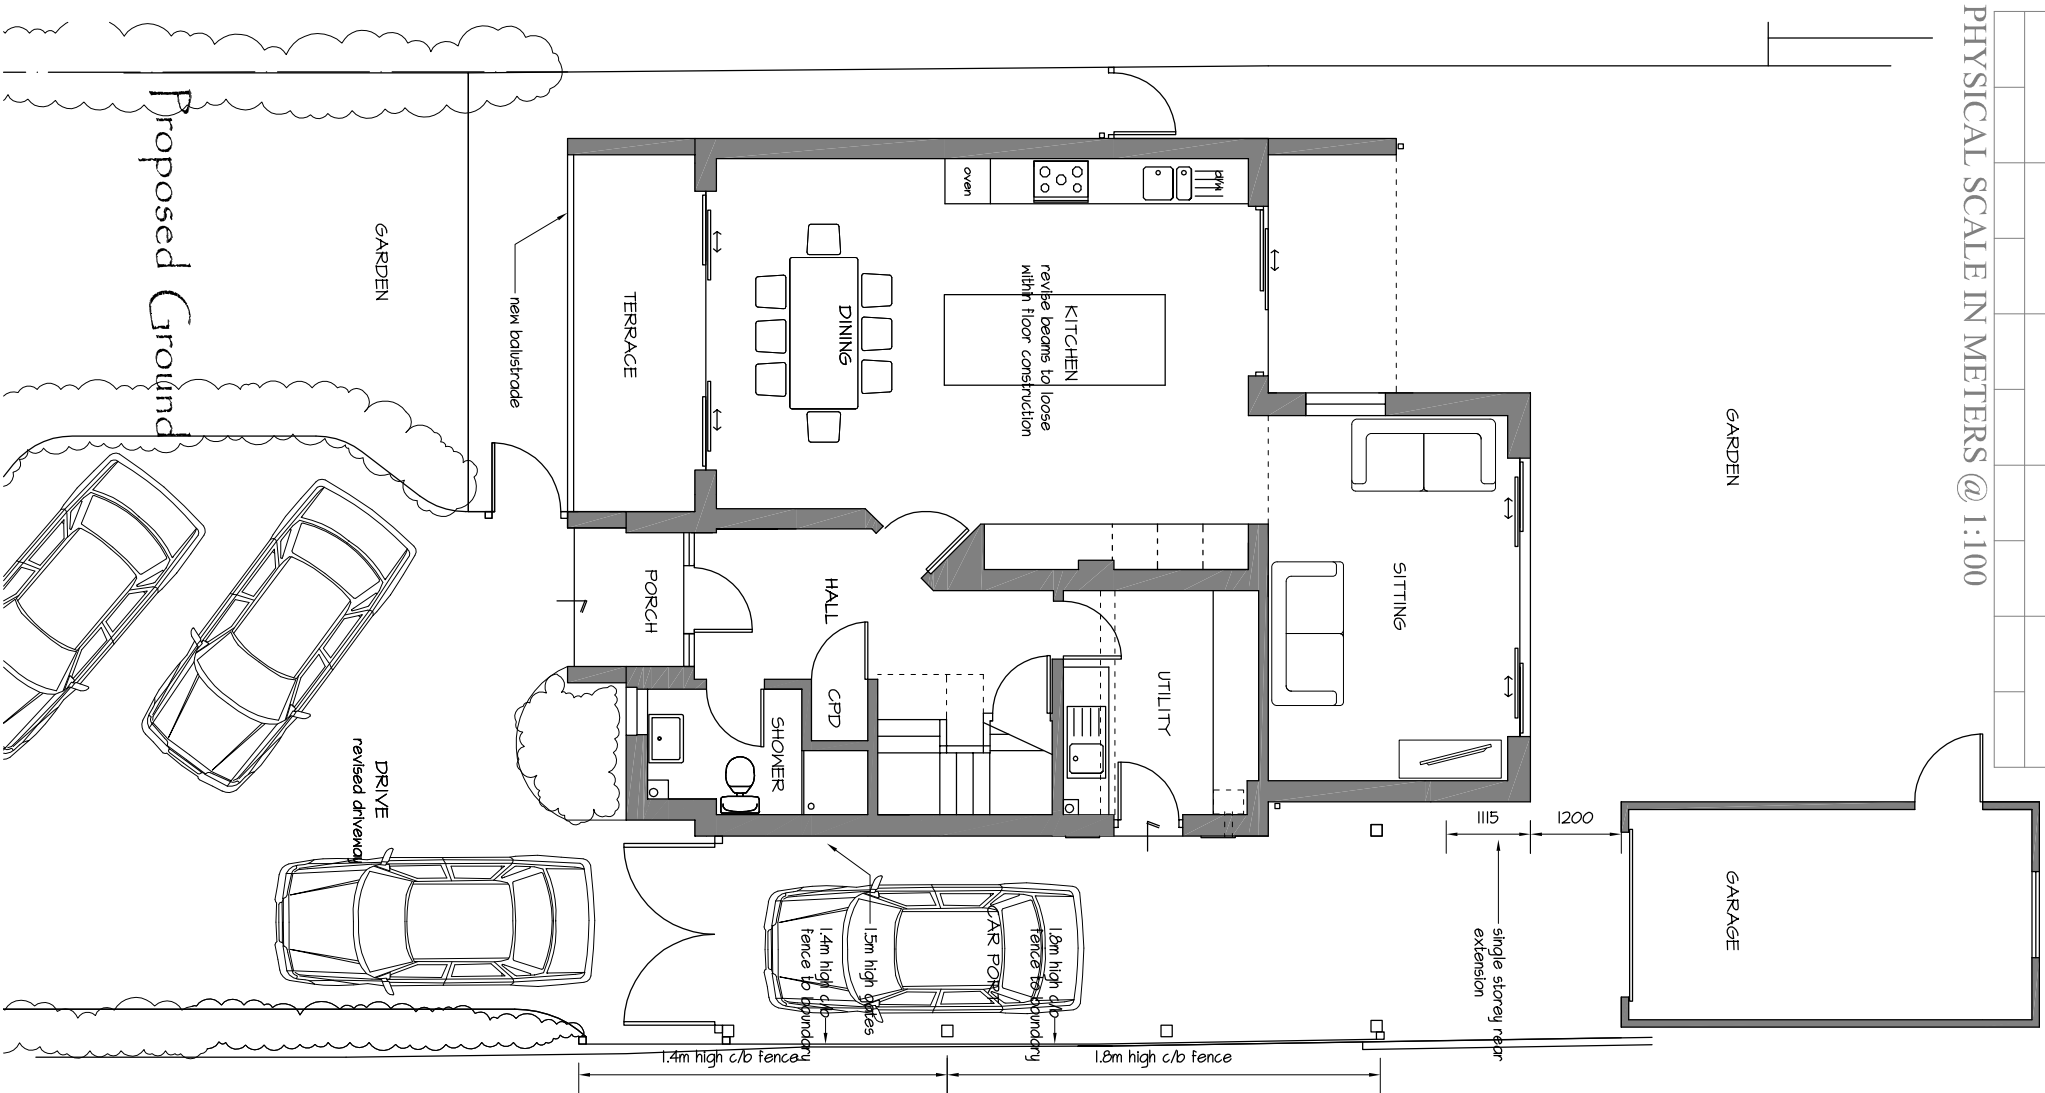

Proposed Second

mf designs ltd

Chartered Architects

36 Grove Road • Havant • Hampshire • PO9 1AR
Director: Martin Farrer RIBA • Co Registration No.4507379

Date: February 2019 Job No: 3210
Scale: 1:100 Dwg No: P_01

